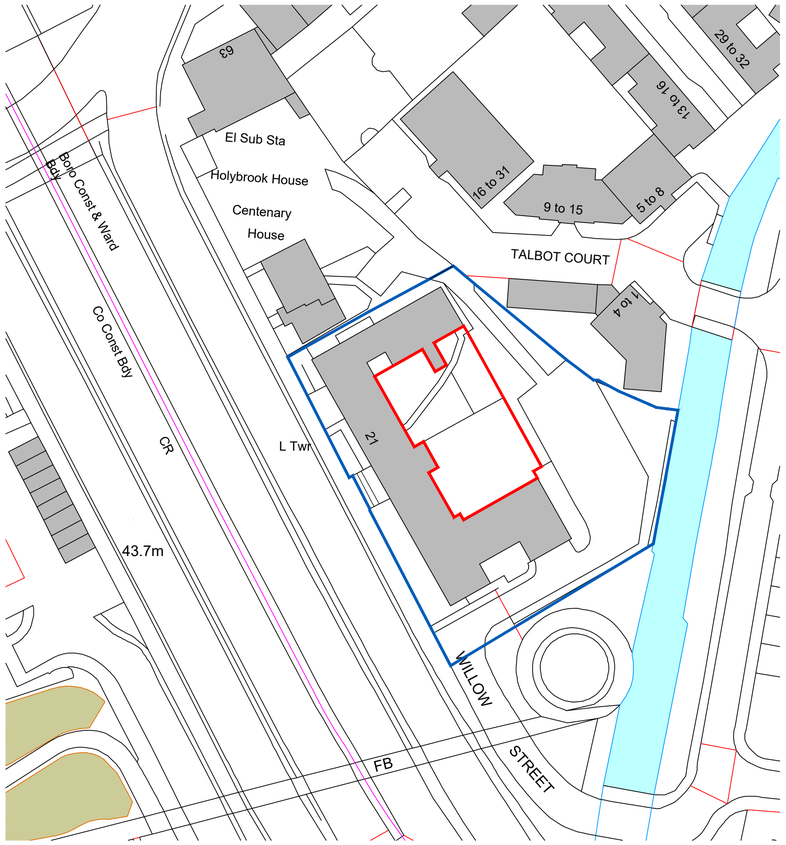

Ordnance Survey, (c) Crown Copyright 2024. All rights reserved. Licence number 100022432

LOCATION PLAN

Scale 1:500 @ A1

Notes:

1. This Drawing & Design are copyright and may not be reproduced without the written consent of The J.Y.M. Partnership
2. DO NOT SCALE - Use Figured Dimensions Only.
3. The CONTRACTOR is to check and verify all Figured Dimensions, Site & Drainage Levels prior to commencement of work and notify The J.Y.M. Partnership of any discrepancies.
4. The Contractor is to check the drawing against all other relevant drawings, specifications and/or bills of quantities as issued.
5. IF IN DOUBT - ASK!

0m 10m 20m

Scale Bar 1:500

Rev B / Revised red line detailed following Planning Officers comments / SPB / 16-03-26
Rev A / Red/Blue line added / SPB / 19-06-24

Rev	Date	Revision

JYM partnership
Oak House, 28 Sceptre Way,
Walton Summit, Preston PR5 6AW
Tel : 01772 323666
Fax : 01772 338611
Email : jym@jympartnership.co.uk
www.jympartnership.co.uk

project:
PROPOSED ACCOMMODATION POD - WILLOW HOUSE, READING.

client:
SALVATION ARMY

drawing title:
LOCATION PLAN

scale:
AS DETAILED @ A1

drawn:	checked:
SPB	MBM

date:
FEBRUARY 2024

project no.	drg. no.	rev.
2306/12/03	01	B