©CHURCHILL LIVING

REVISIONS

Rev.		Date	By
A	GEA & GIA added to drawing.	Feb' .26	KLS

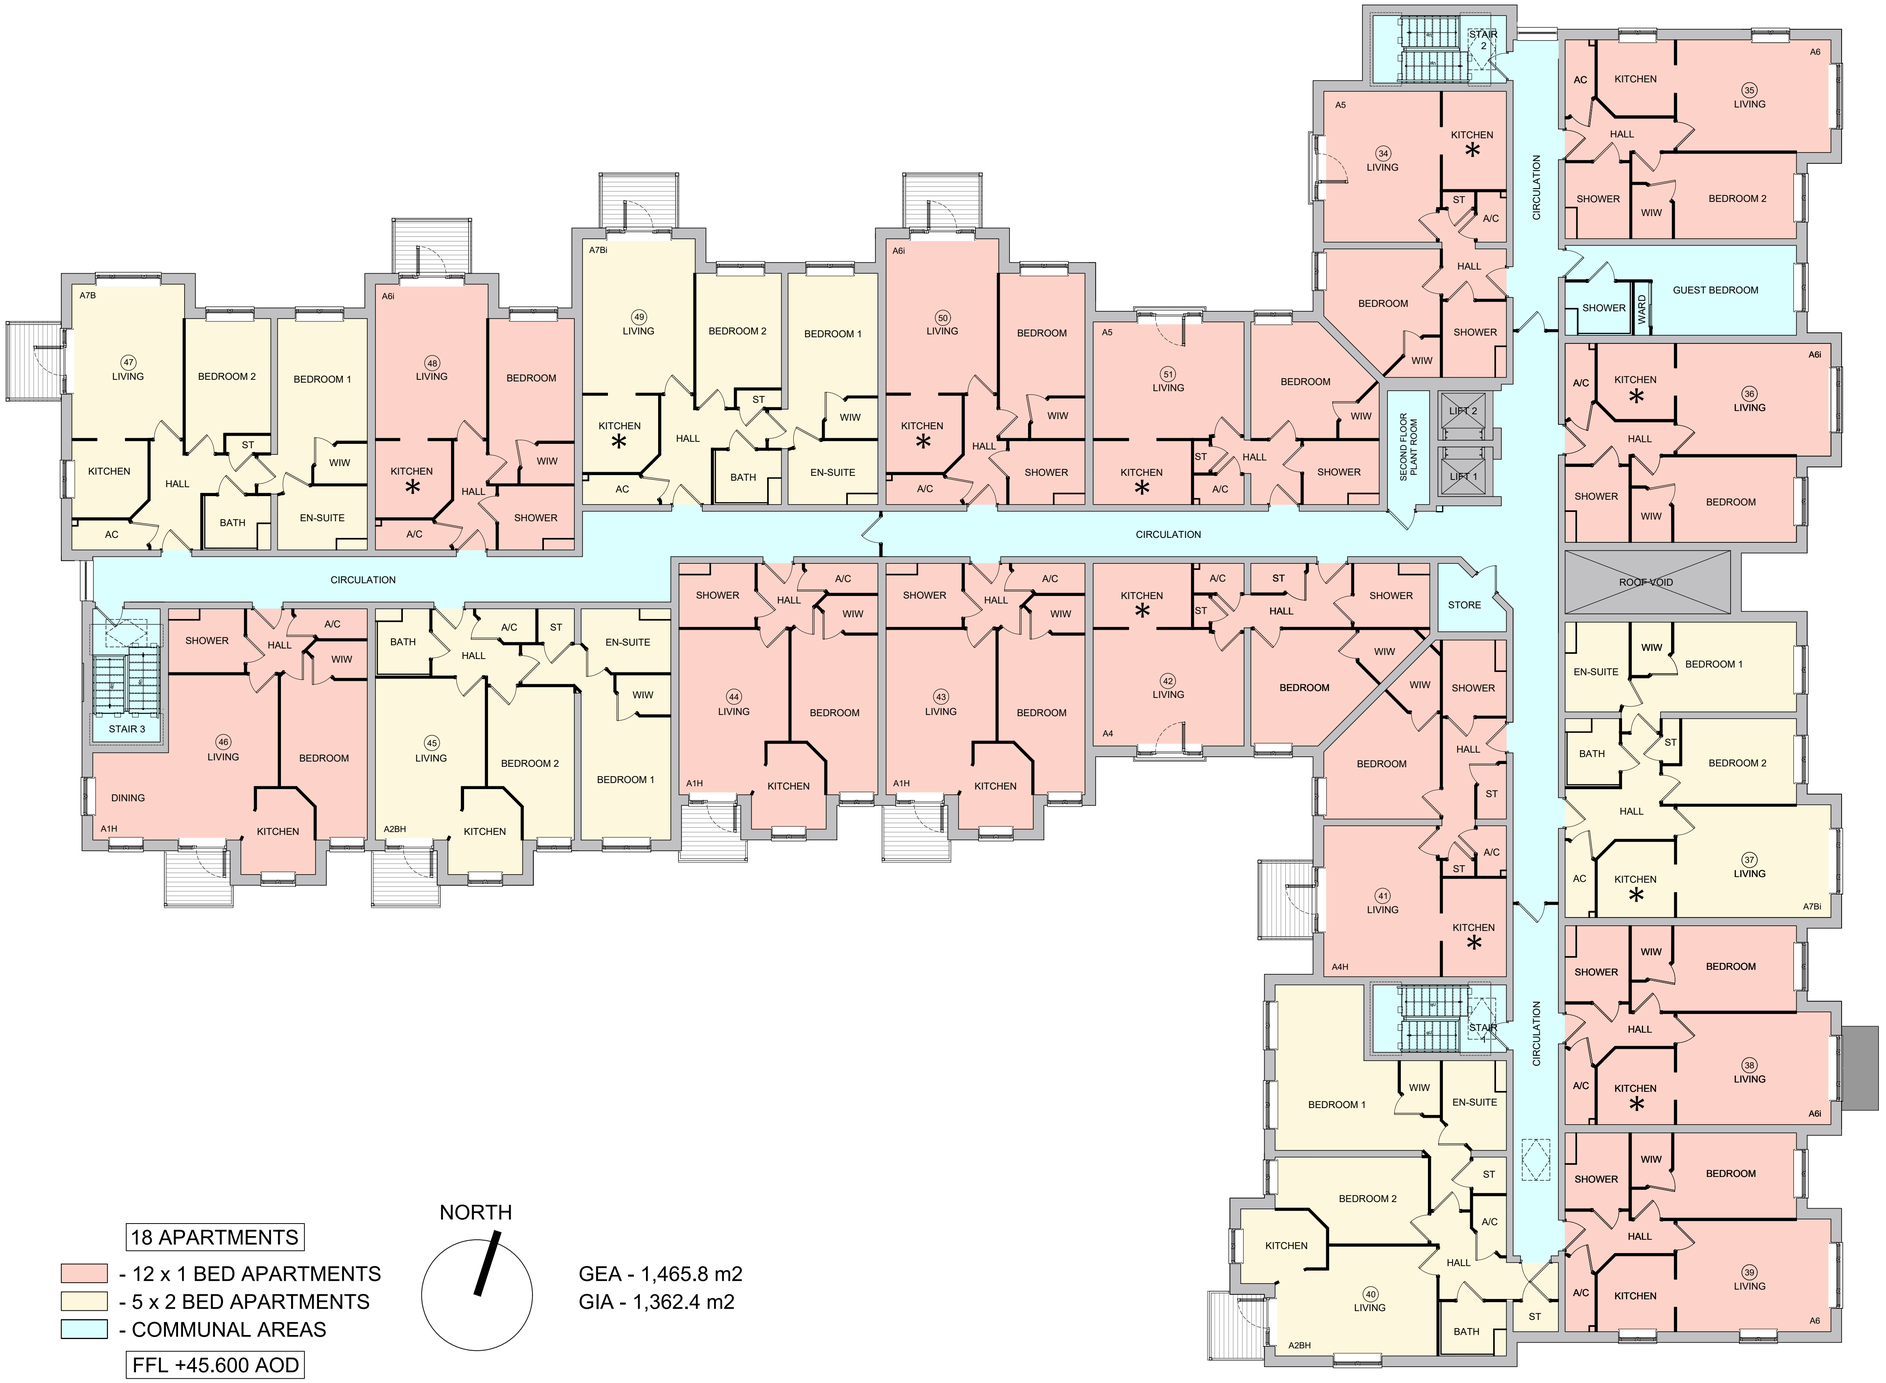

18 APARTMENTS

- 12 x 1 BED APARTMENTS
- 5 x 2 BED APARTMENTS
- COMMUNAL AREAS

FFL +45.600 AOD

NORTH

GEA - 1,465.8 m2
GIA - 1,362.4 m2

Scale 1:100

0 1 2 3 4 5 10 15

Client

Churchill Living
Your lifestyle • Your choice

PROPOSED RETIREMENT APARTMENTS
FORMER HEMDEAN HOUSE SCHOOL
HEMDEAN ROAD, CAVERSHAM
RG4 7SD

PROPOSED SECOND FLOOR PLAN

PLANNING APPLICATION

Scale	1:100 @ A1	Date	JAN. 2026
Drawn	KLS	Checked	RJ
Drawing No.			Rev.
10137CS PA04			A

planning issues
TOWN PLANNING AND ARCHITECTURE
Churchill House * Parkside * Ringwood * Hampshire * BH24 3SG
Tel: (01425) 462375 E-mail: design@planningissues.co.uk

Former Hemdean House School, Hemdean Road - Proposed Retirement Housing - Second Floor Plan