
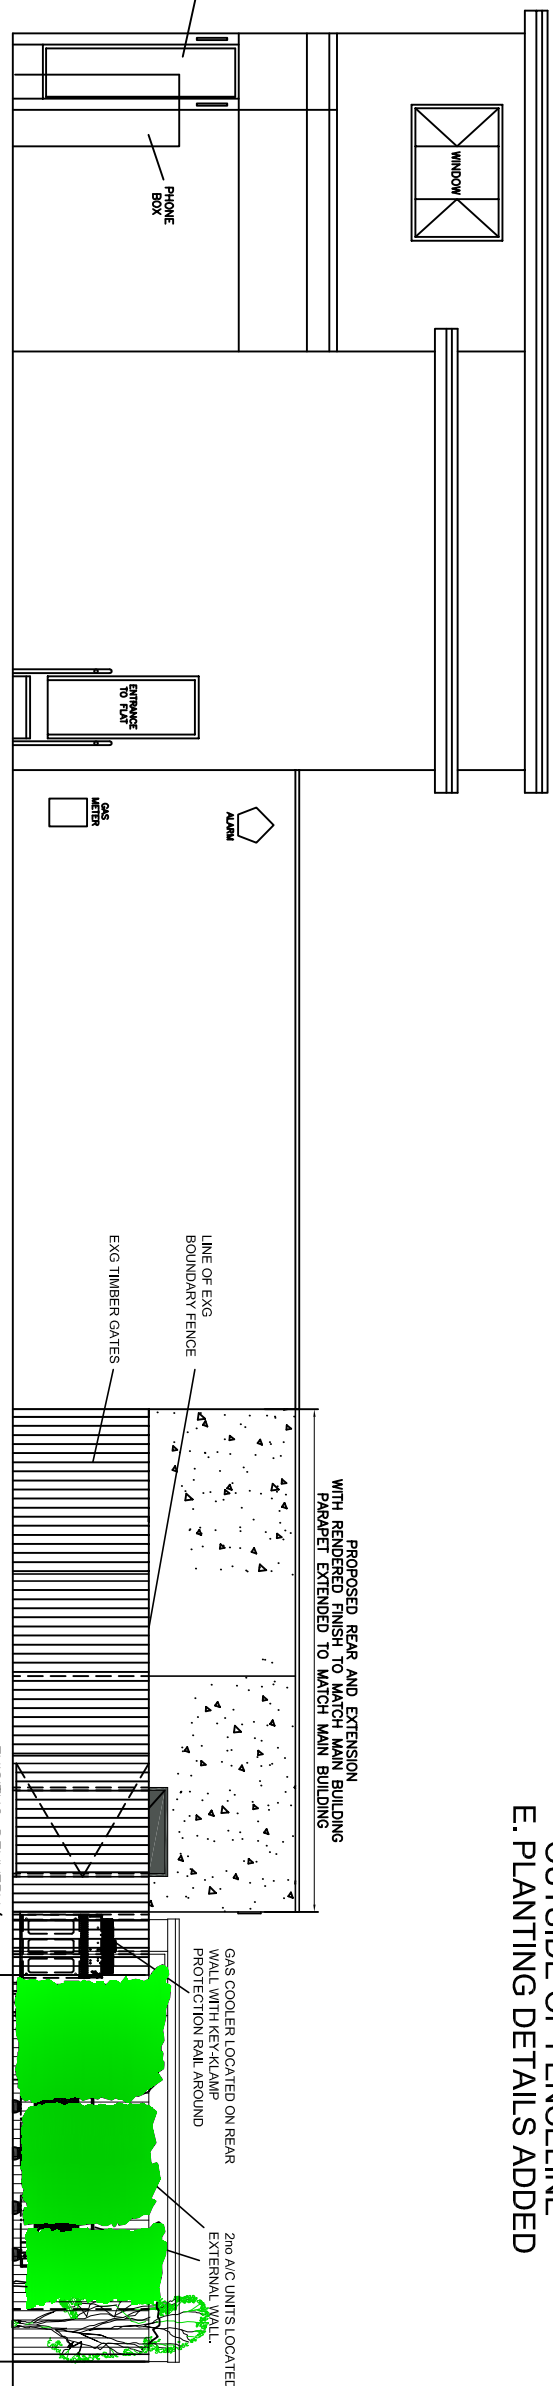





PROPOSED ELEVATIONS 1:100

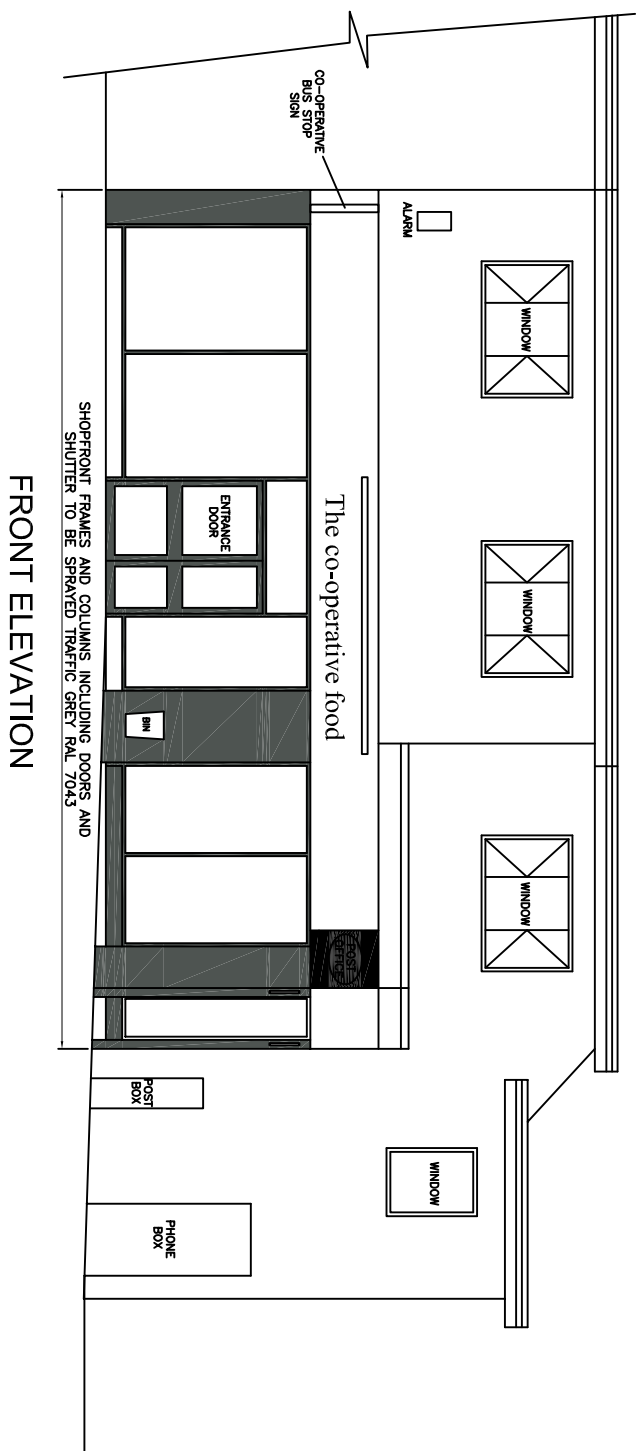




| REVISION                                                       |          |
|----------------------------------------------------------------|----------|
| A. GOODS IN GATE UPDATE TO REFLECT WHAT IS ON SITE             | 08.05.25 |
| B. PARAPET CONTINUED TO SIDE ELEVATION TO MATCH MAIN BUILDING  | 04.06.25 |
| C. PLANT LAYOUT RECONFIGURED FOLLOWING CALL WITH STEPHEN VIGAR | 27.09.25 |
| D. FENCE LINE SET BACK TO SHOW PLANTING OUTSIDE OF FENCELINE   | 20.10.25 |
| E. PLANTING DETAILS ADDED                                      | 04.03.26 |

PROPOSED LANDSCAPING

- Boxwood (Buxus sempervirens) A common, slow-growing hedge that needs very little maintenance.
- 5 plants per metre, double-staggered row, 80cm height at planting
- Japanese Maple - A non invasive root system that grows downwards.
- Tree – E.g. Clear stem, 12-14cm girth, double staked 1m height at planting.
- Planting area dug 900mm wide and 300mm deep with 75% topsoil/ 25% compost mix.
- Watering schedule – twice weekly during growing season.

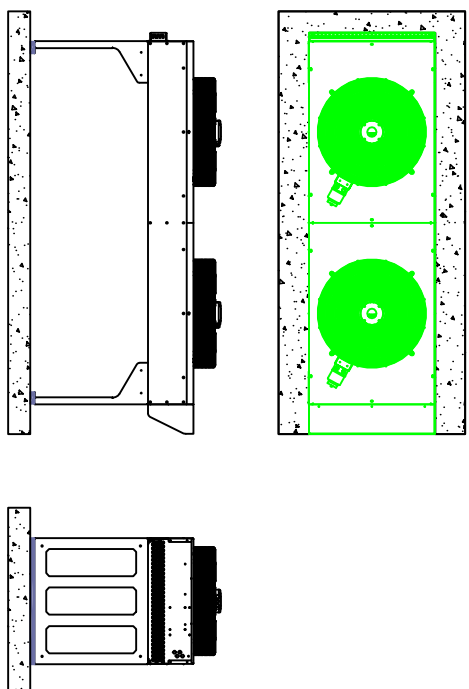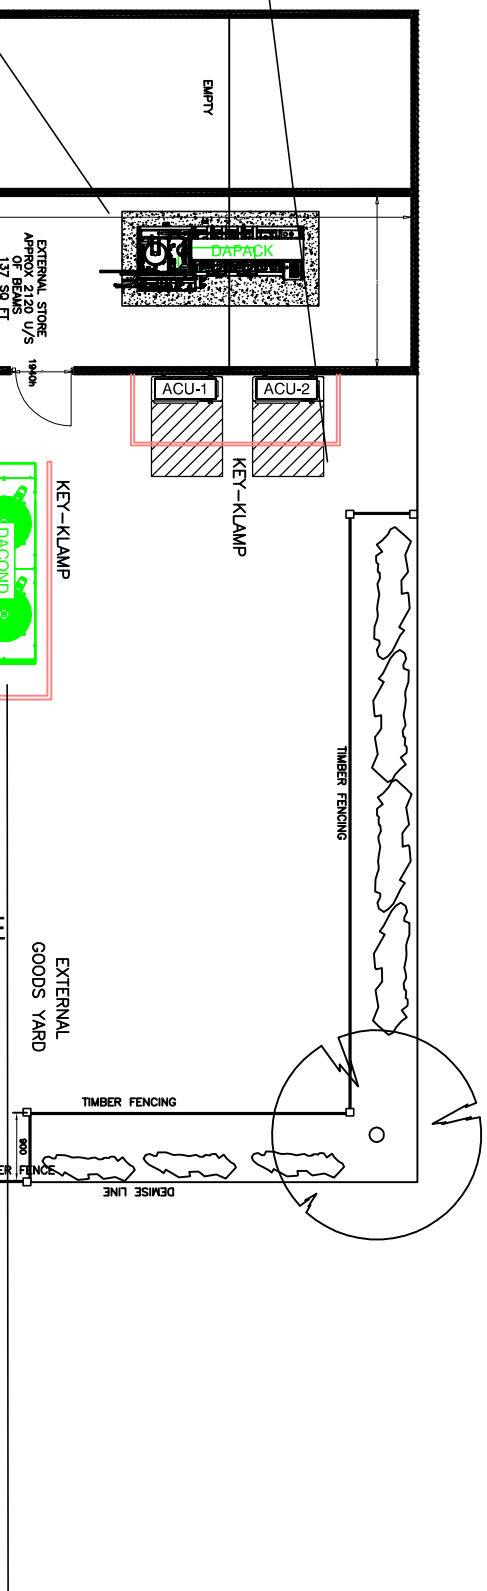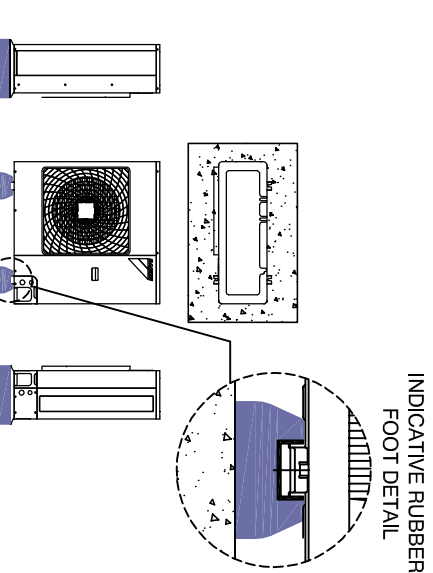


- NEW SINGLE STOREY REAR EXTENSION AT THE REAR, WITH WHITE RENDERED FINISH TO MATCH THE MAIN BUILDING.
- SHOPFRONT TO BE SPRAYED TRAFFIC GREY RAL 7004, INCLUDES AUTO DOORS AND WINDOW FRAMES.
- REMOVE EXISTING A/C UNITS AT REAR

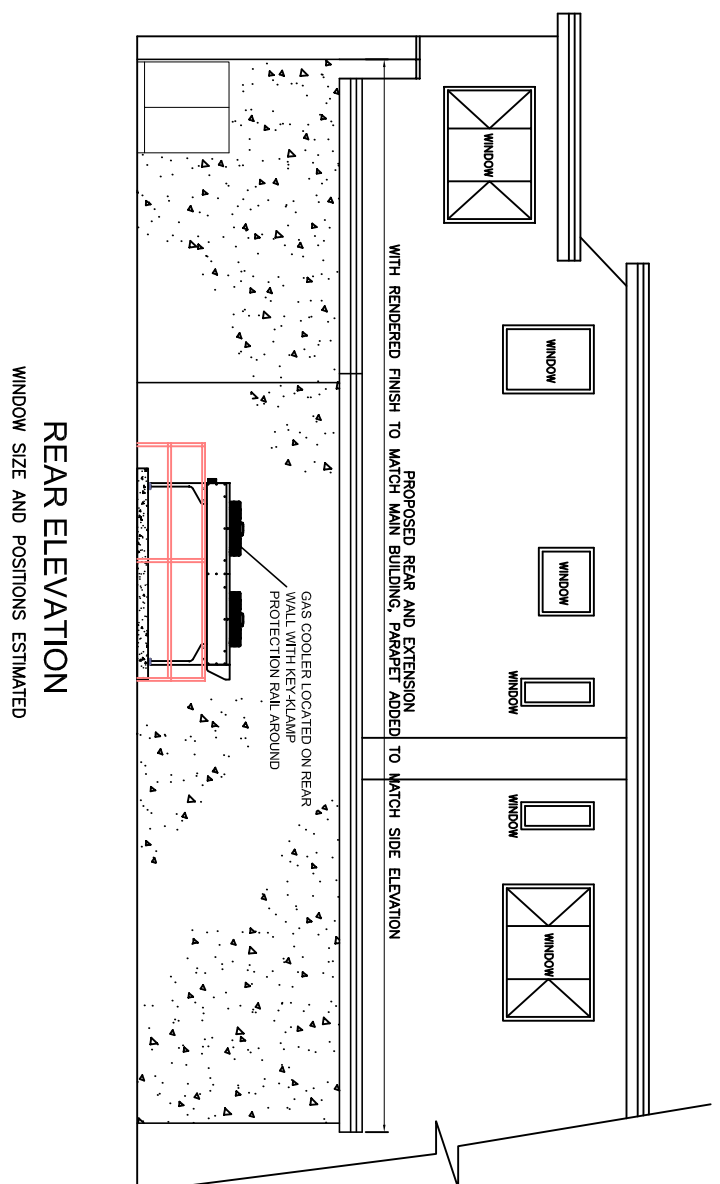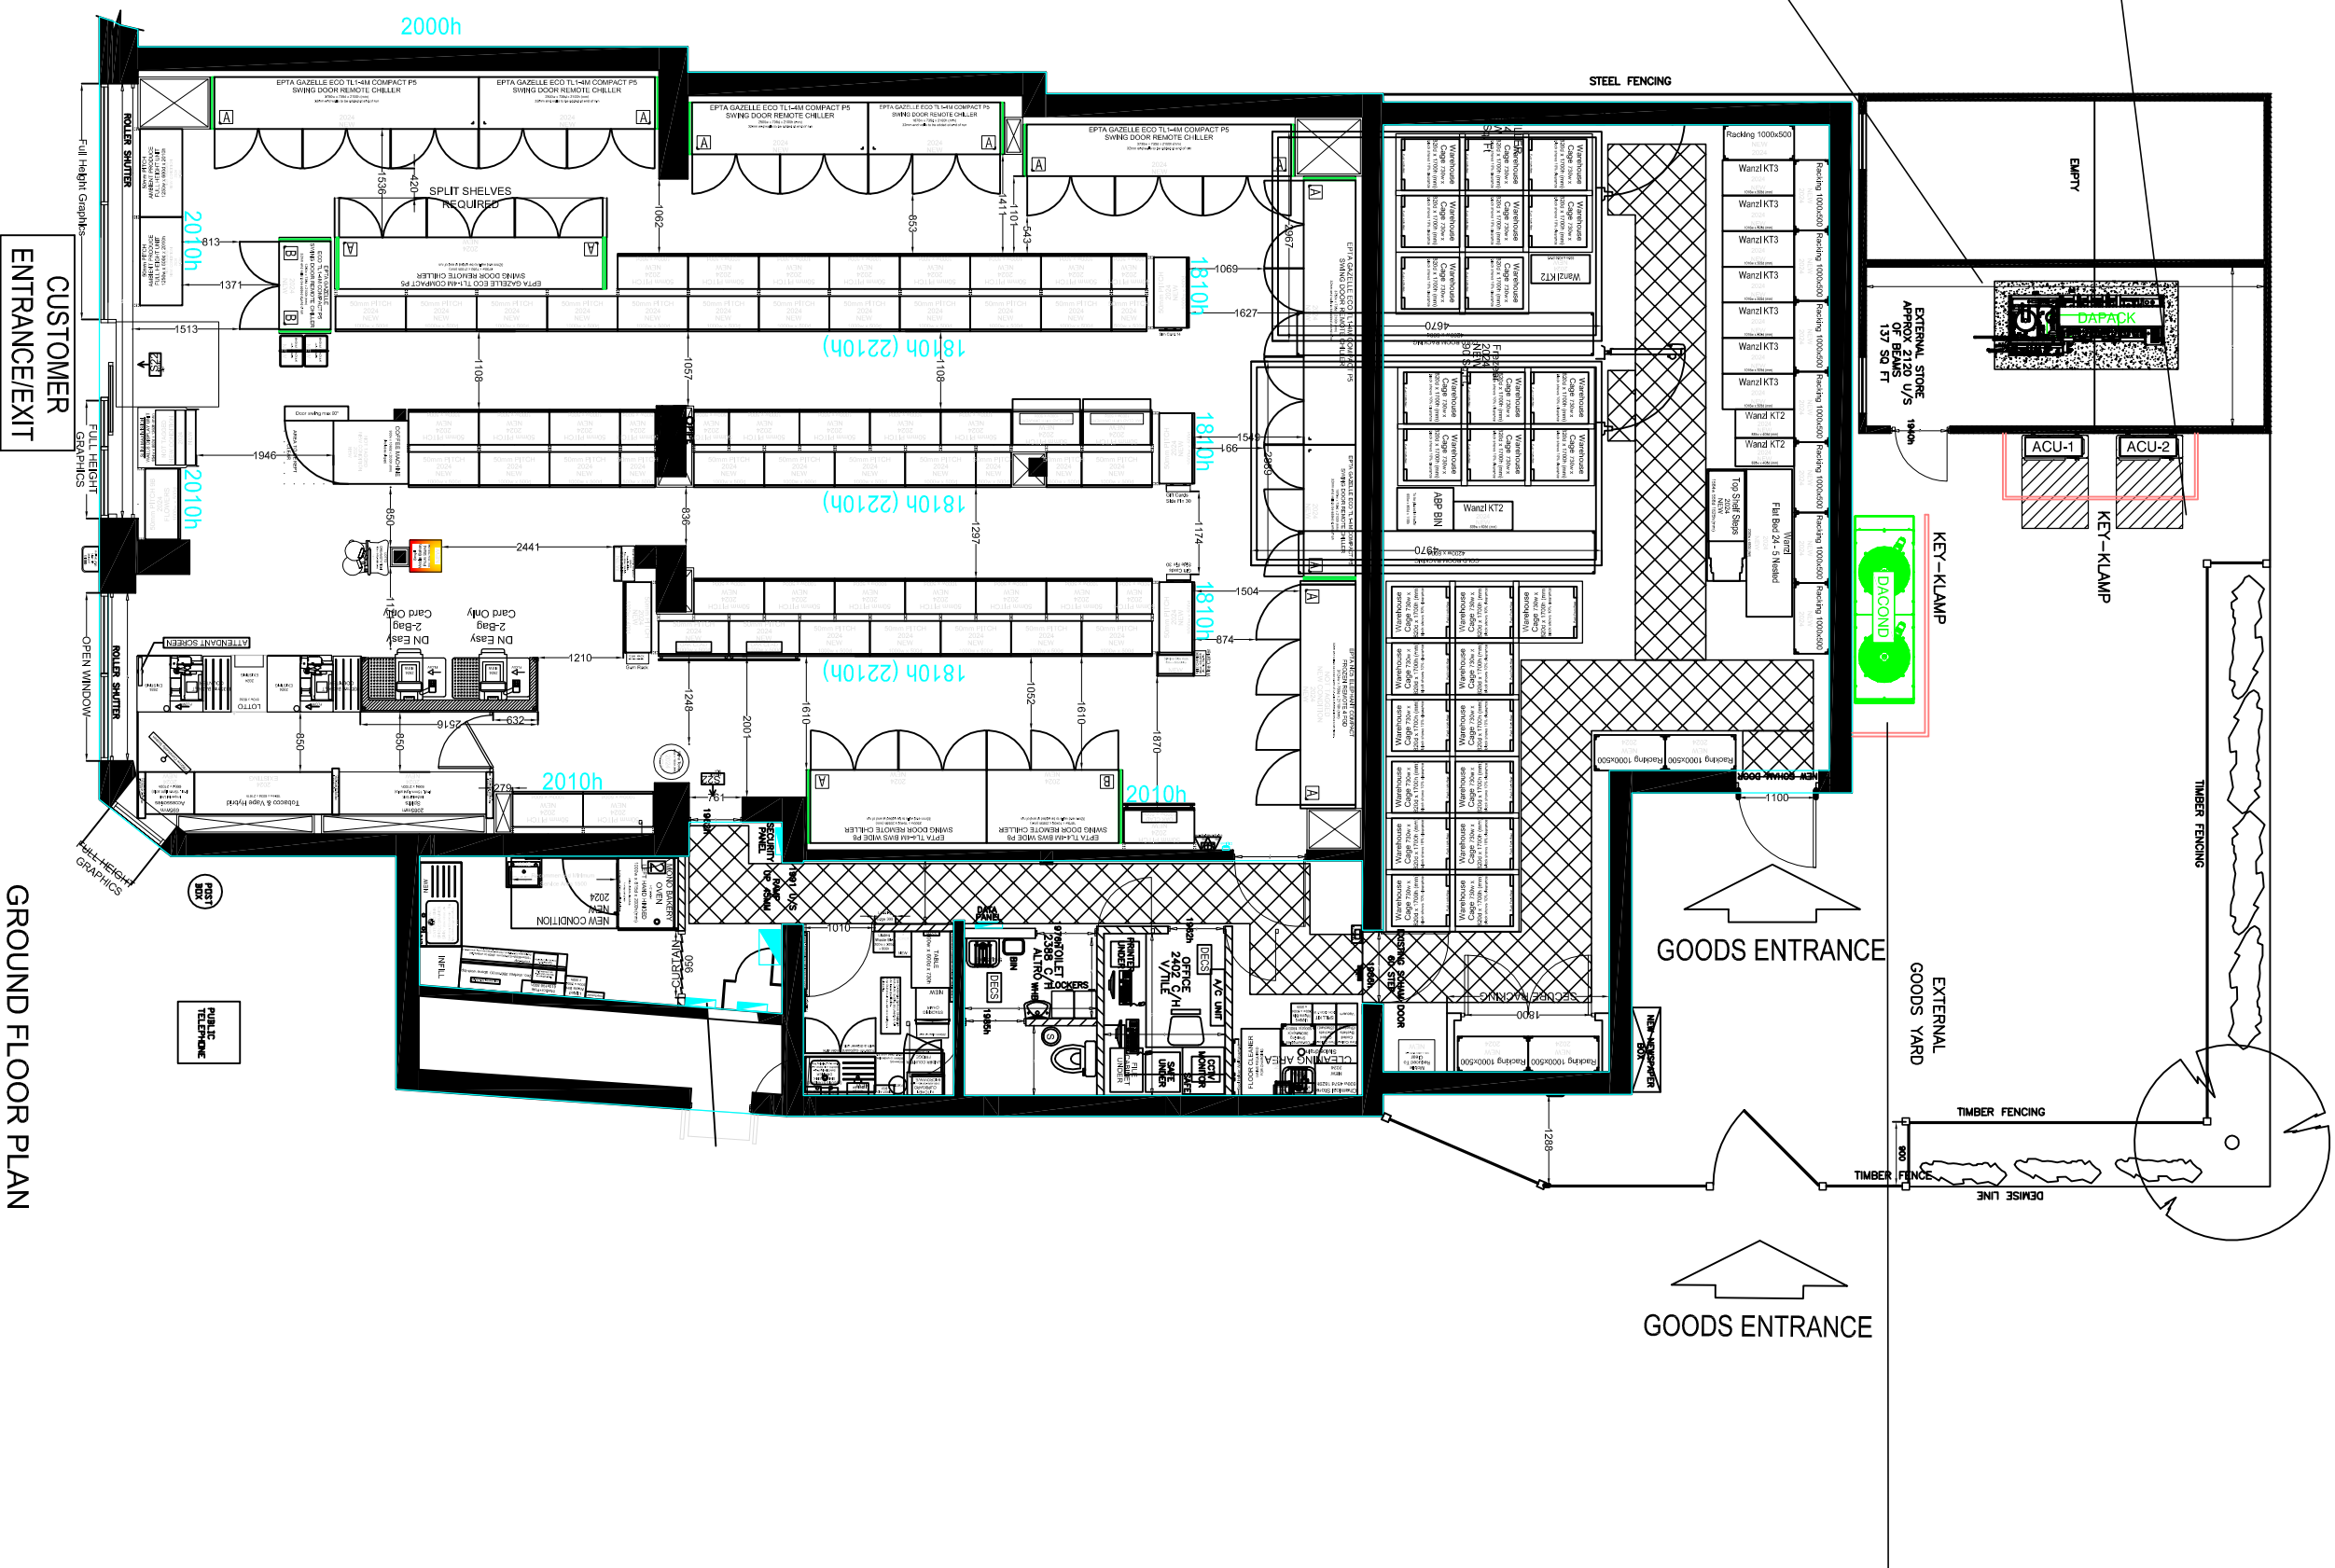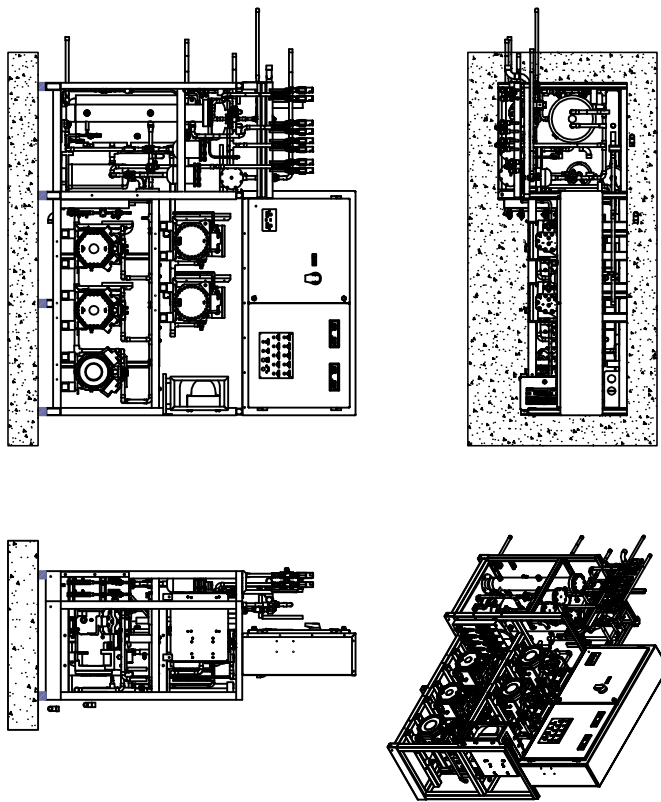

PROPOSED PLAN 1:100

SCALE 1:100

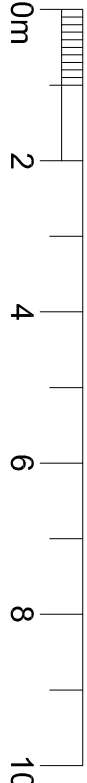

|       |           |         |          |
|-------|-----------|---------|----------|
| date  | FEB 25    | drawn   | C.J.J.   |
| scale | 1:100 @A1 | drg no. | 3923.11e |

|   |          |
|---|----------|
| © THE CONTENTS OF THIS DRAWING REMAIN THE SOLE PROPERTY OF WELLSFIELD ASSOCIATES AND MUST NOT BE COPIED OR REPRODUCED WITHOUT PRIOR PERMISSION. |          |
| FULL SURVEY NOT CARRIED OUT. DRAWING PRODUCED USING INFORMATION SUPPLIED BY THE CLIENT                                                          |          |
| Wellfield Associates   |          |
| York House<br>Westview Drive<br>Rushview<br>SS6 7AU<br>Mob No 07766 221958<br>chris@wellfieldassociates.co.uk                                   |          |
| project   |          |
| CO-OP SUPERMARKET<br>124 HENLEY ROAD<br>CAVERSHAM<br>READING<br>RG4 6DH                                                                         |          |
| PROP DETAILS   |          |
| date   | drawn    |
| FEB 25   | C.J.J.   |
| scale   | draw no. |
| 1:100 @A1   | 3923.11e |