


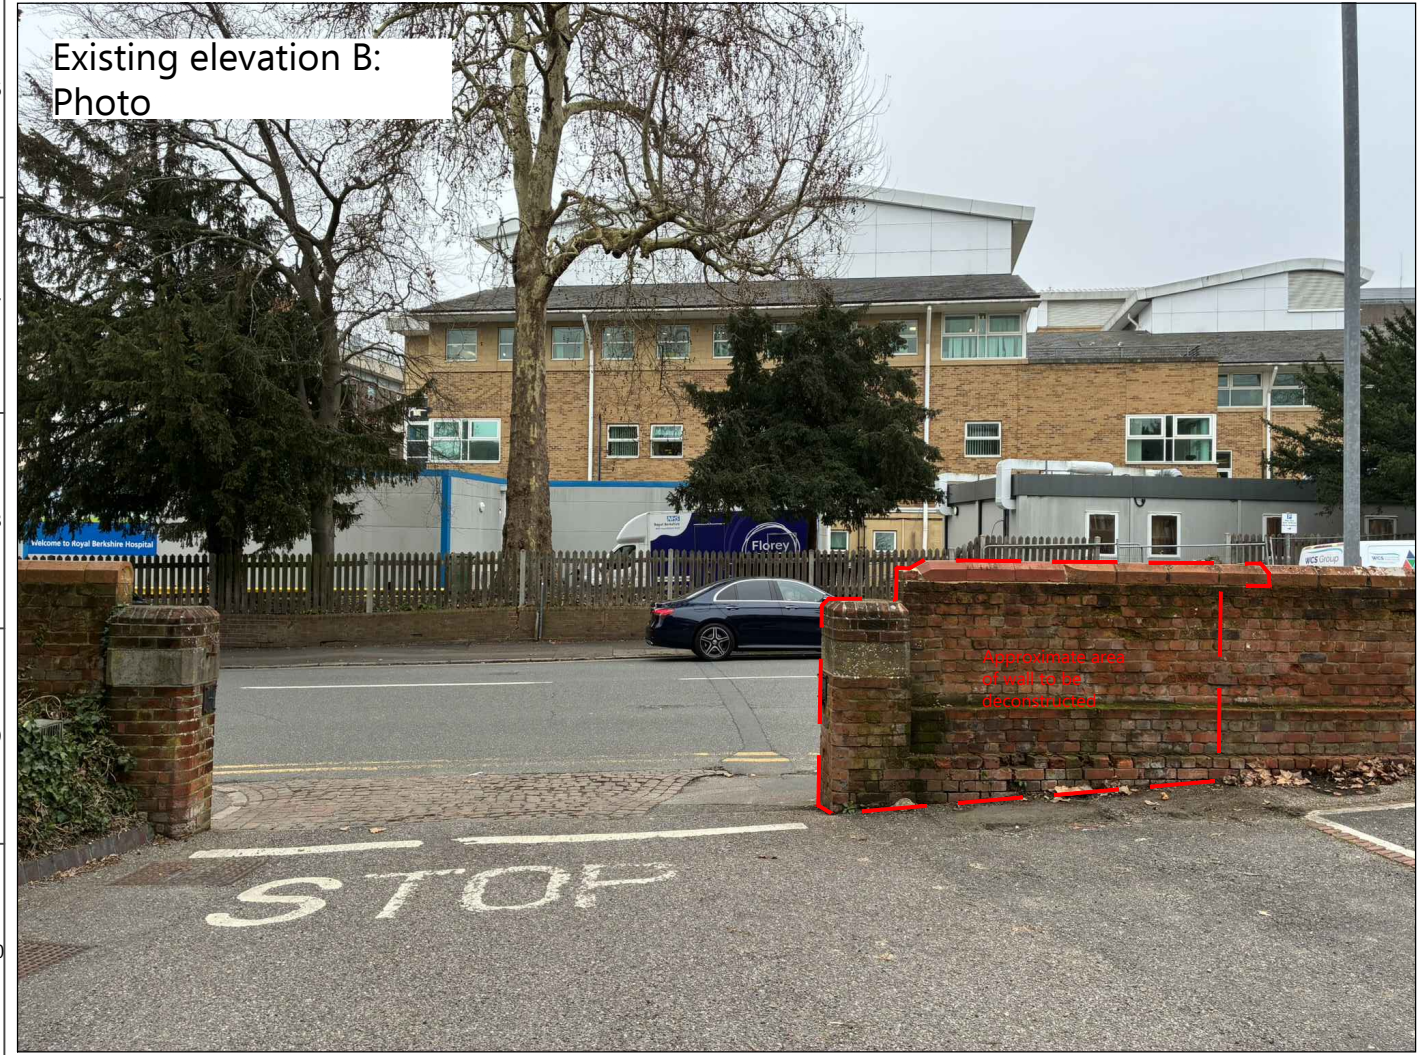

Existing brick and mortar detail photos above

Header width



Stretcher width



Brick height



Existing elevation C:
Photo



Chain plate to be removed when rebuilt


General Notes

© Nicholas Pearson Associates Ltd. All rights reserved. Nicholas Pearson Associates assert (unless otherwise agreed in writing) their rights under s.77 to 89 of the Copyright, Designs and Patents Act 1988. This drawing has been prepared in good faith, with all reasonable skill, care and diligence, based on information provided or available at the time of its preparation and within the scope of work agreement with the client. Any information provided by third parties and referred to herein has not been checked or verified by Nicholas Pearson Associates Ltd., unless otherwise expressly stated in the drawing. We disclaim any responsibility to the client and others in respect of any matters outside the scope of the above. The drawing is provided for the sole use of the named client. No third party may rely upon this drawing without the prior and express written agreement of Nicholas Pearson Associates Ltd. This drawing may be scaled for the purposes of Planning Applications, Land Registry and for Legal plans where the scale bar is used, and where it verifies that the drawing is an original or an accurate copy. It may not be scaled for construction purposes. This drawing must not be used for implementation on site unless issued for construction purposes. Discrepancies and/or ambiguities between this drawing and information given elsewhere must be reported immediately to this office for clarification before proceeding.

Revisions

Status	Revision Note	Date	Drawn	Checked	Approved
P01	Planning Submission	12/03/2026	RG	TB	TB

Location Plan

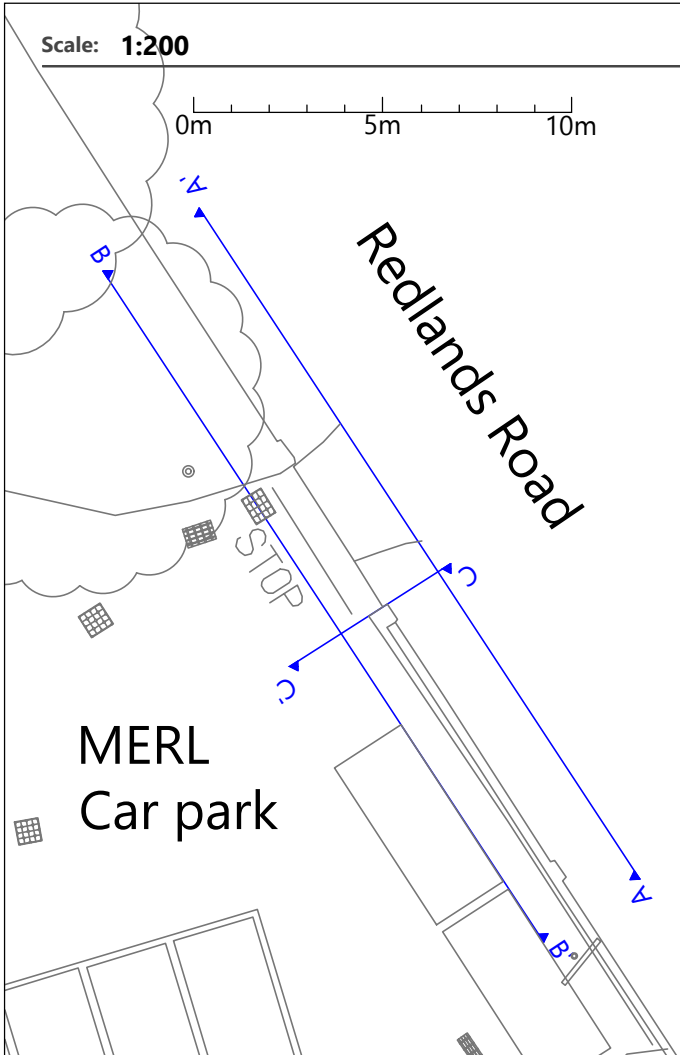

Project

**University of Reading
Acacia Road Entrance Upgrade**

Drawing

**Photos:
MERL Wall**

Drawing Number

30013 NPA ZZ 00 DR L 4002

Suitability	Revision	Purpose
S4 For Approval	P01	Stage 3: Definition
Scale	Page Size	Origin Date
Not to scale	A3	09/03/26

Client

University of Reading

NICHOLAS PEARSON ASSOCIATES

ENVIRONMENTAL DESIGN | LANDSCAPE ARCHITECTURE | ECOLOGY | VISUALISATION

npaconsult.co.uk npavisuals.co.uk +44 (0)1225 876990 The Farm House, Church Farm Business Park, Corston, Bath BA2 9AP

N:\Projects\30013 UOR Acacias Entrance\Work\4000 3D General Arrangements\30013 NPA ZZ 00 DR 4001-3 Acacia Road Wall.dwg