


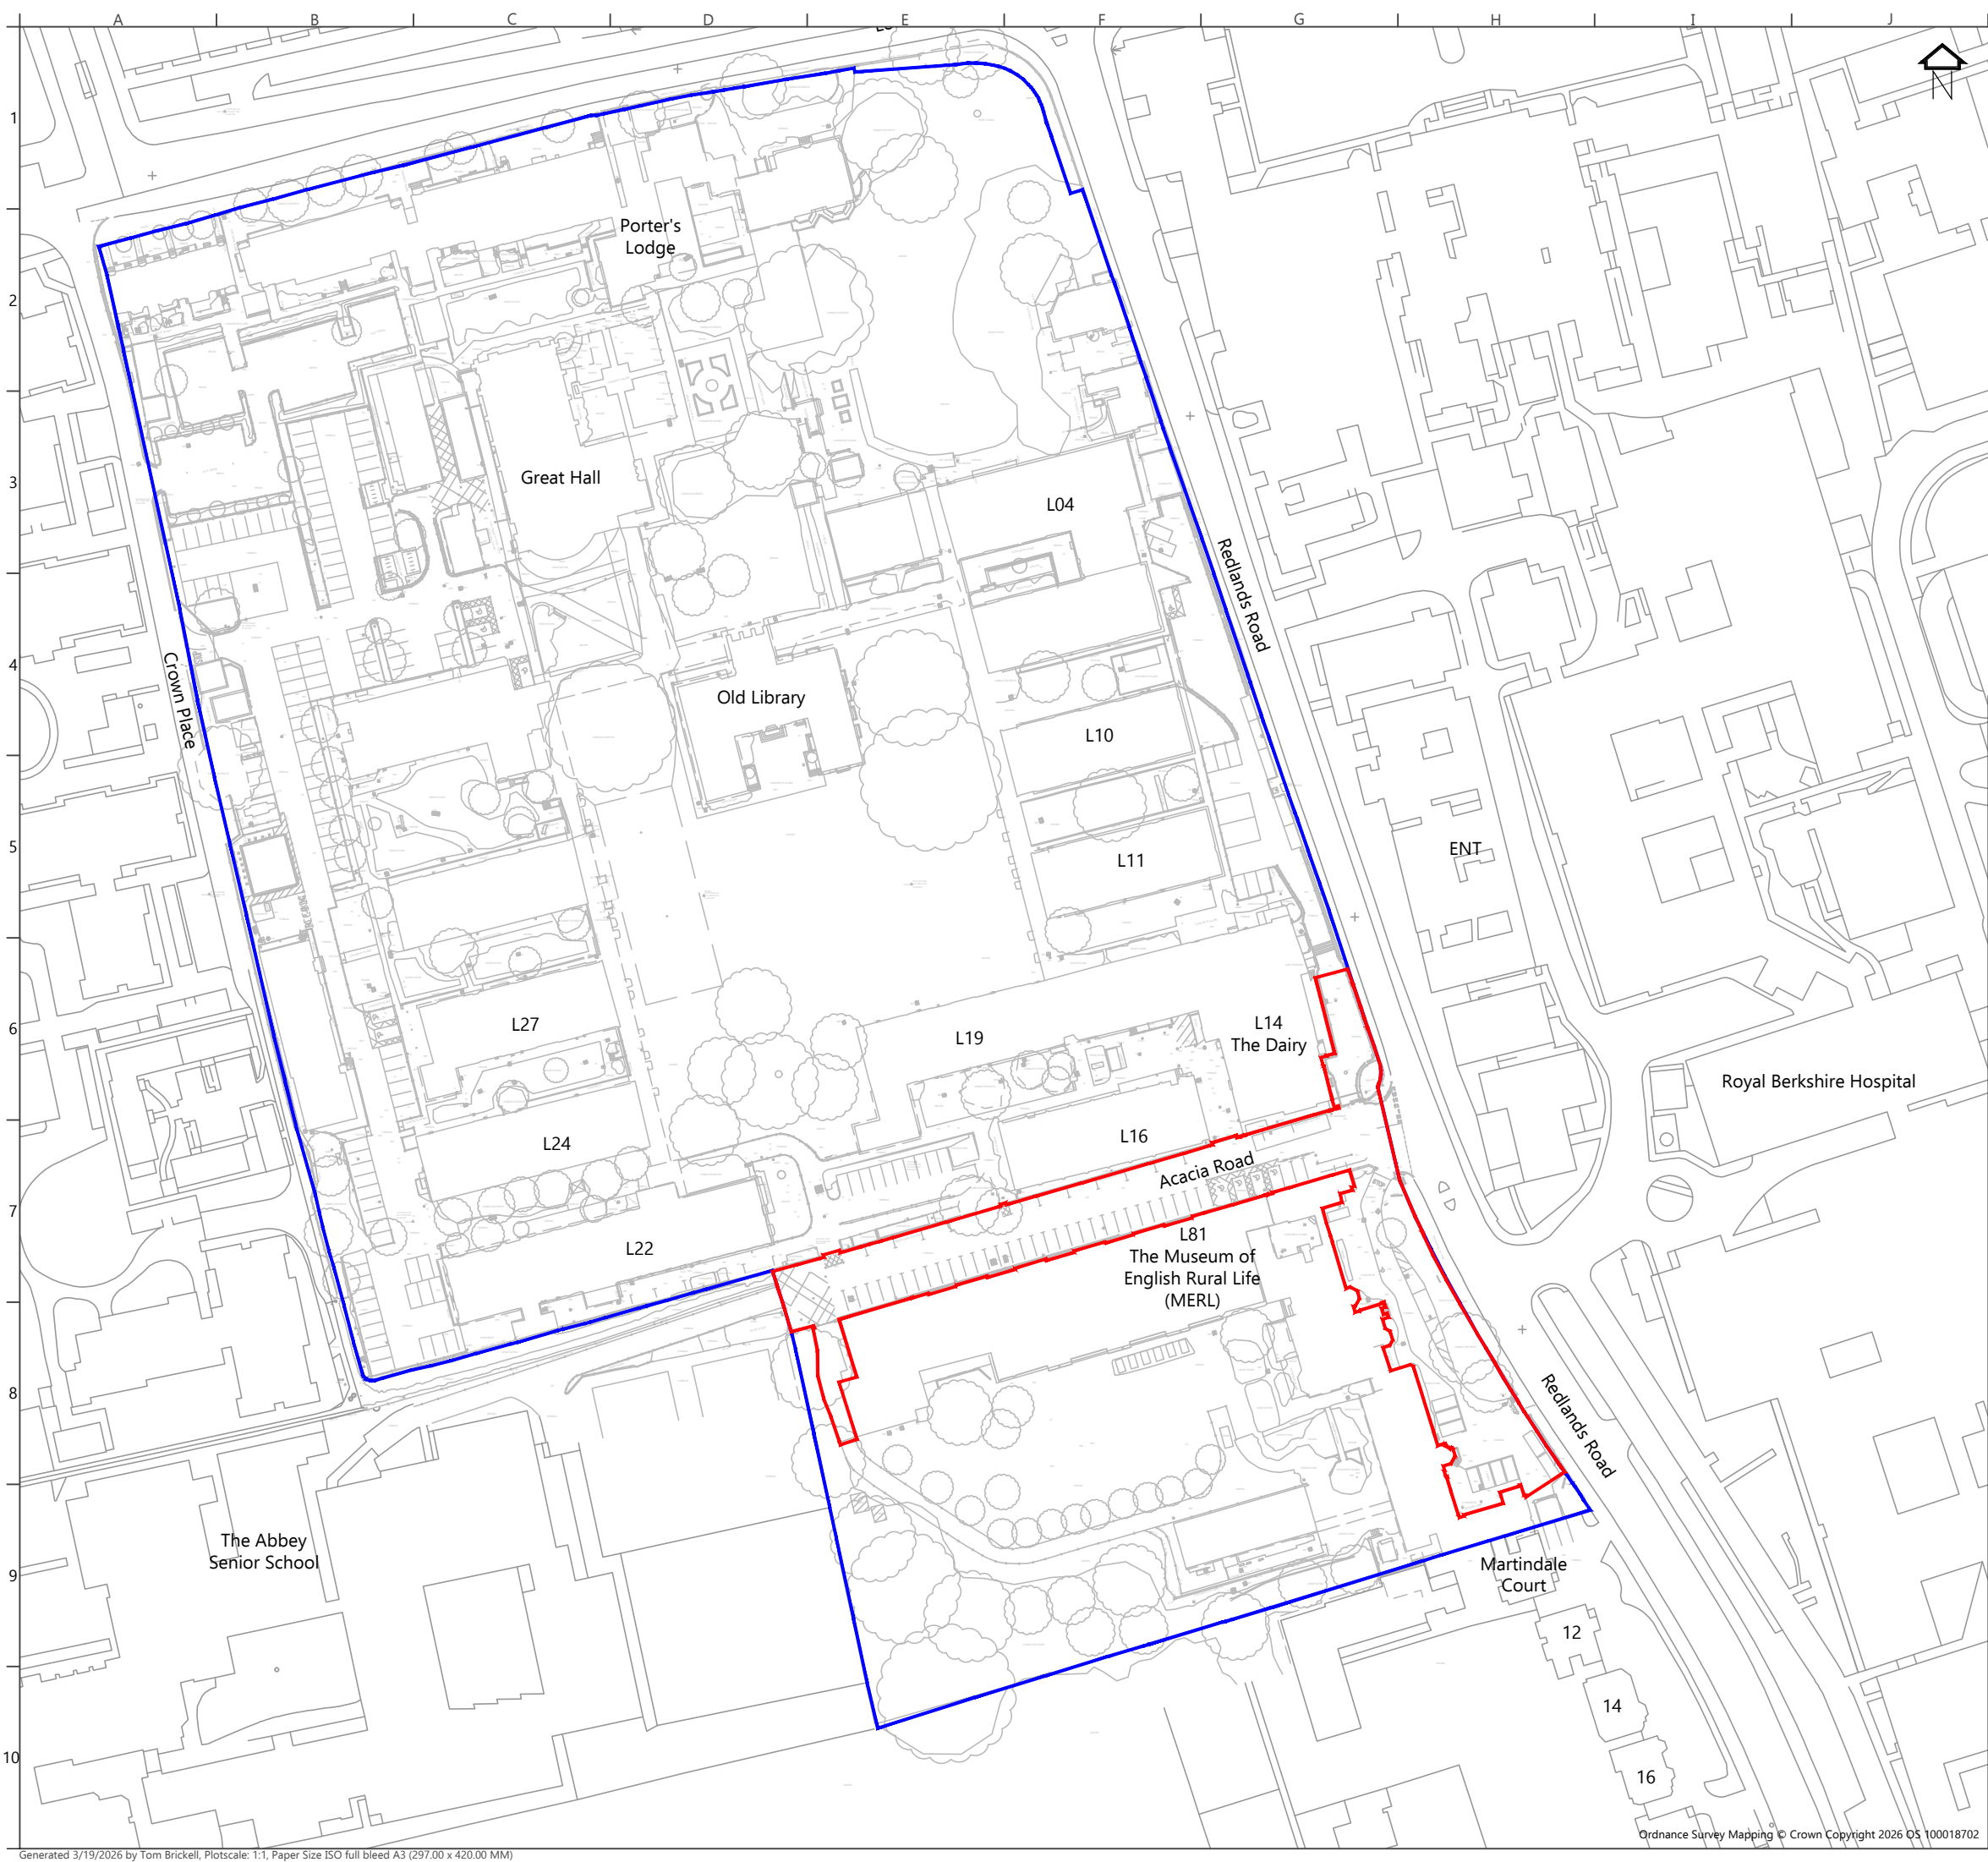

Red line Boundary

Land owned by University of Reading

General Notes

© Nicholas Pearson Associates Ltd. All rights reserved. Nicholas Pearson Associates assert (unless otherwise agreed in writing) their rights under s.77 to 89 of the Copyright, Designs and Patents Act 1988.


This drawing has been prepared in good faith, with all reasonable skill, care and diligence, based on information provided or available at the time of its preparation and within the scope of work agreement with the client. Any information provided by third parties and referred to herein has not been checked or verified by Nicholas Pearson Associates Ltd., unless otherwise expressly stated in the drawing.

We disclaim any responsibility to the client and others in respect of any matters outside the scope of the above. The drawing is provided for the sole use of the named client. No third party may rely upon this drawing without the prior and express written agreement of Nicholas Pearson Associates Ltd.

This drawing may be scaled for the purposes of Planning Applications, Land Registry and for Legal plans where the scale bar is used, and where it verifies that the drawing is an original or an accurate copy. It may not be scaled for construction purposes.

This drawing must not be used for implementation on site unless issued for construction purposes.

Discrepancies and/or ambiguities between this drawing and information given elsewhere must be reported immediately to this office for clarification before proceeding.

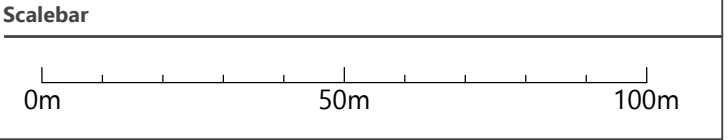

Status	Revision Note	Date	Drawn	Checked	Approved
P03	Issued for planning approval. RLB updated	19/03/2026	TB	JF	JF
P02	Issued for planning approval. RLB updated	18/03/2026	TB	JF	JF
P01	Issued for planning approval	10/03/2026	TB	JF	JF

Project

University of Reading

Acacia Road Entrance Upgrade

Drawing

Site Location Plan

Drawing Number

30013 NPA XX XX DR L 0010

Suitability	Revision	Purpose
S4 For Approval	P03	Stage 3: Definition
Scale	Page Size	Origin Date
1:1,250	A3	09/03/2026

Client

University of Reading

NICHOLAS PEARSON ASSOCIATES