




Section A-A' - Proposed

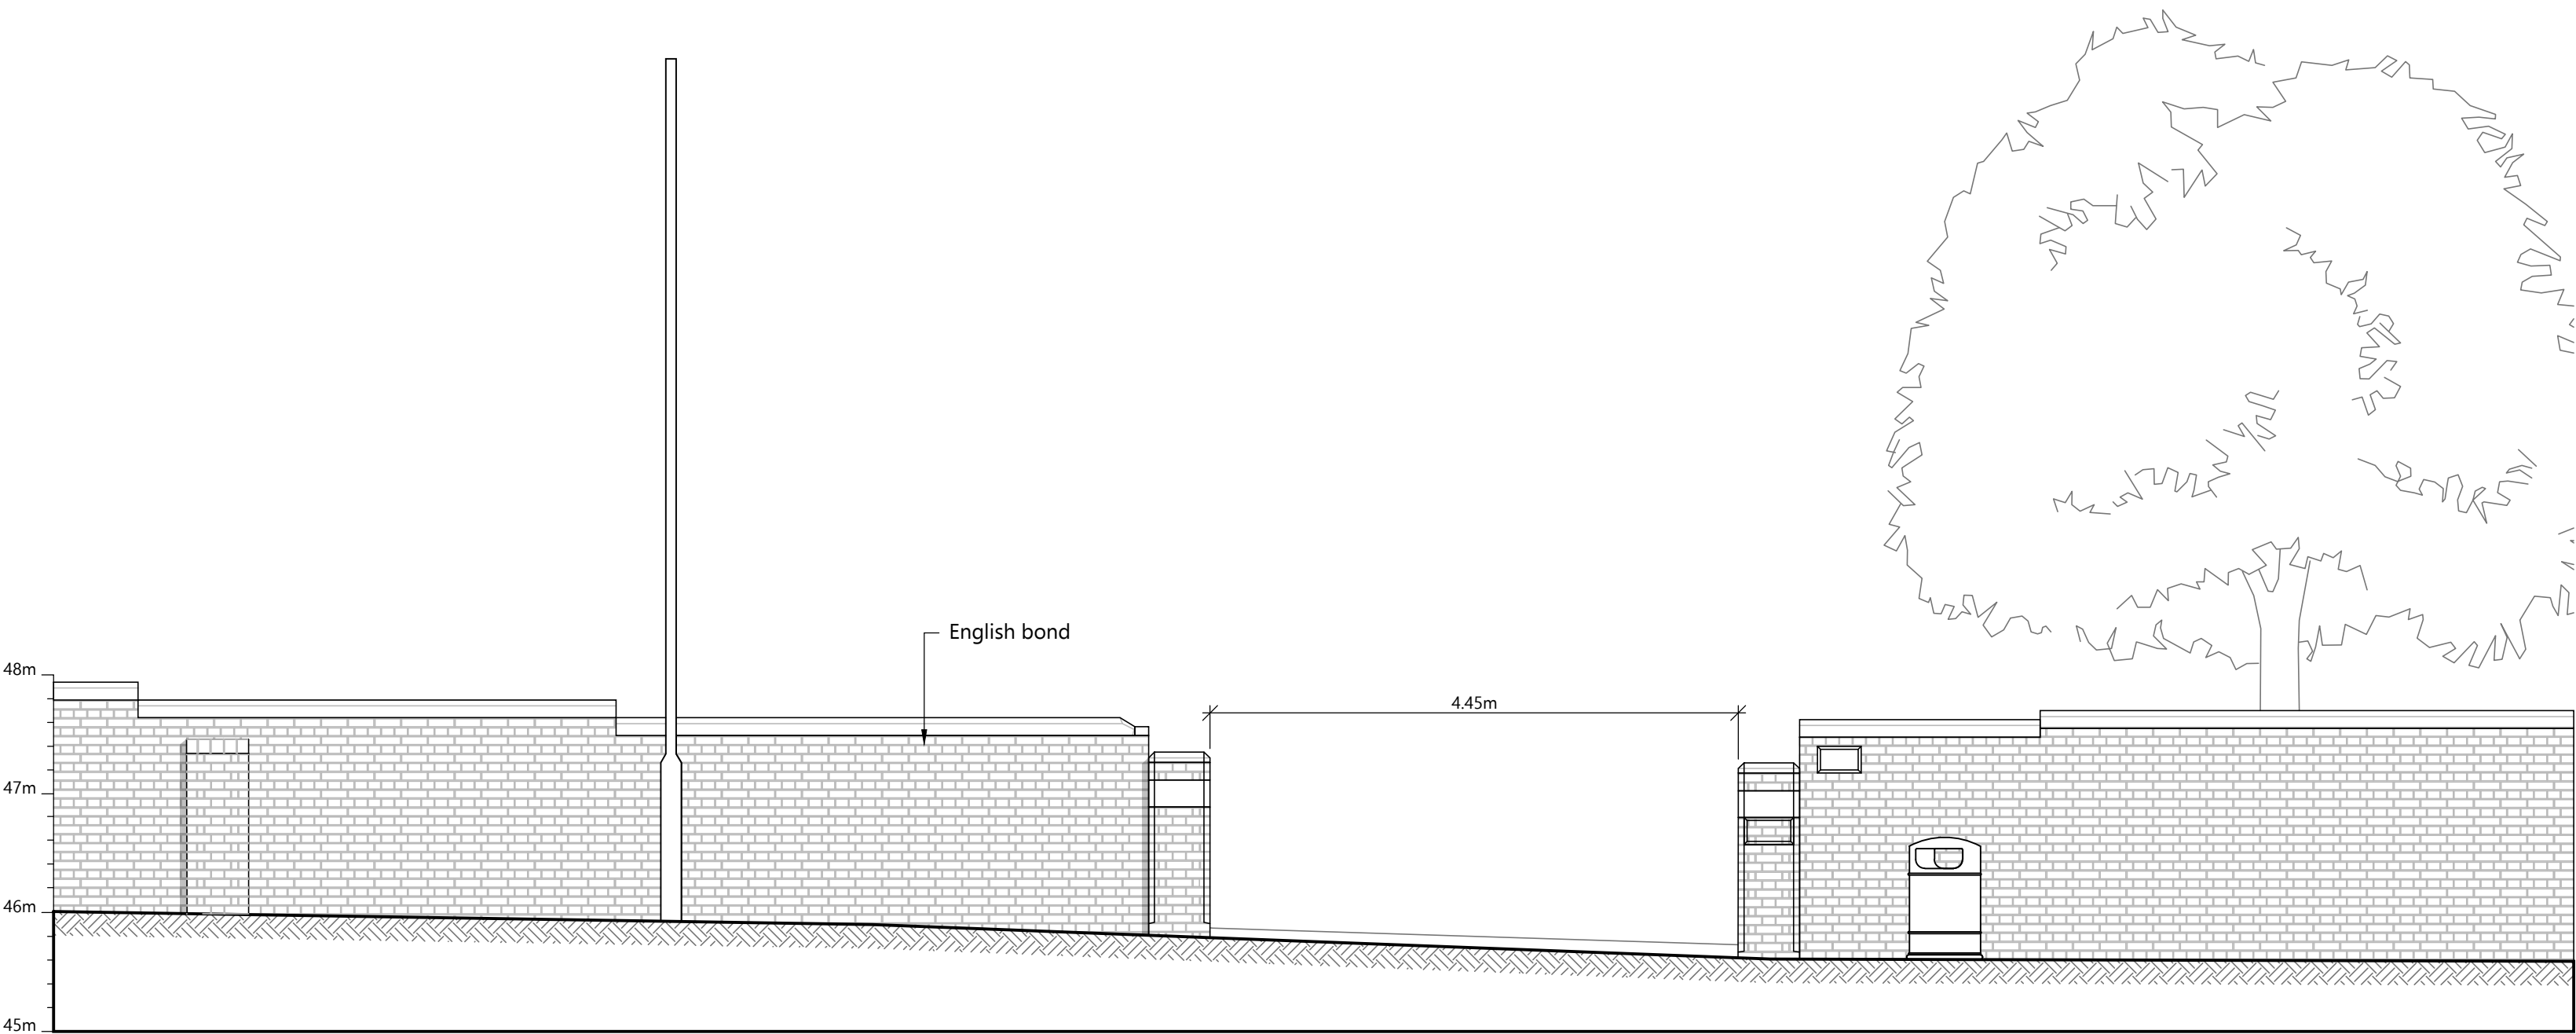


Section A-A' - Proposed

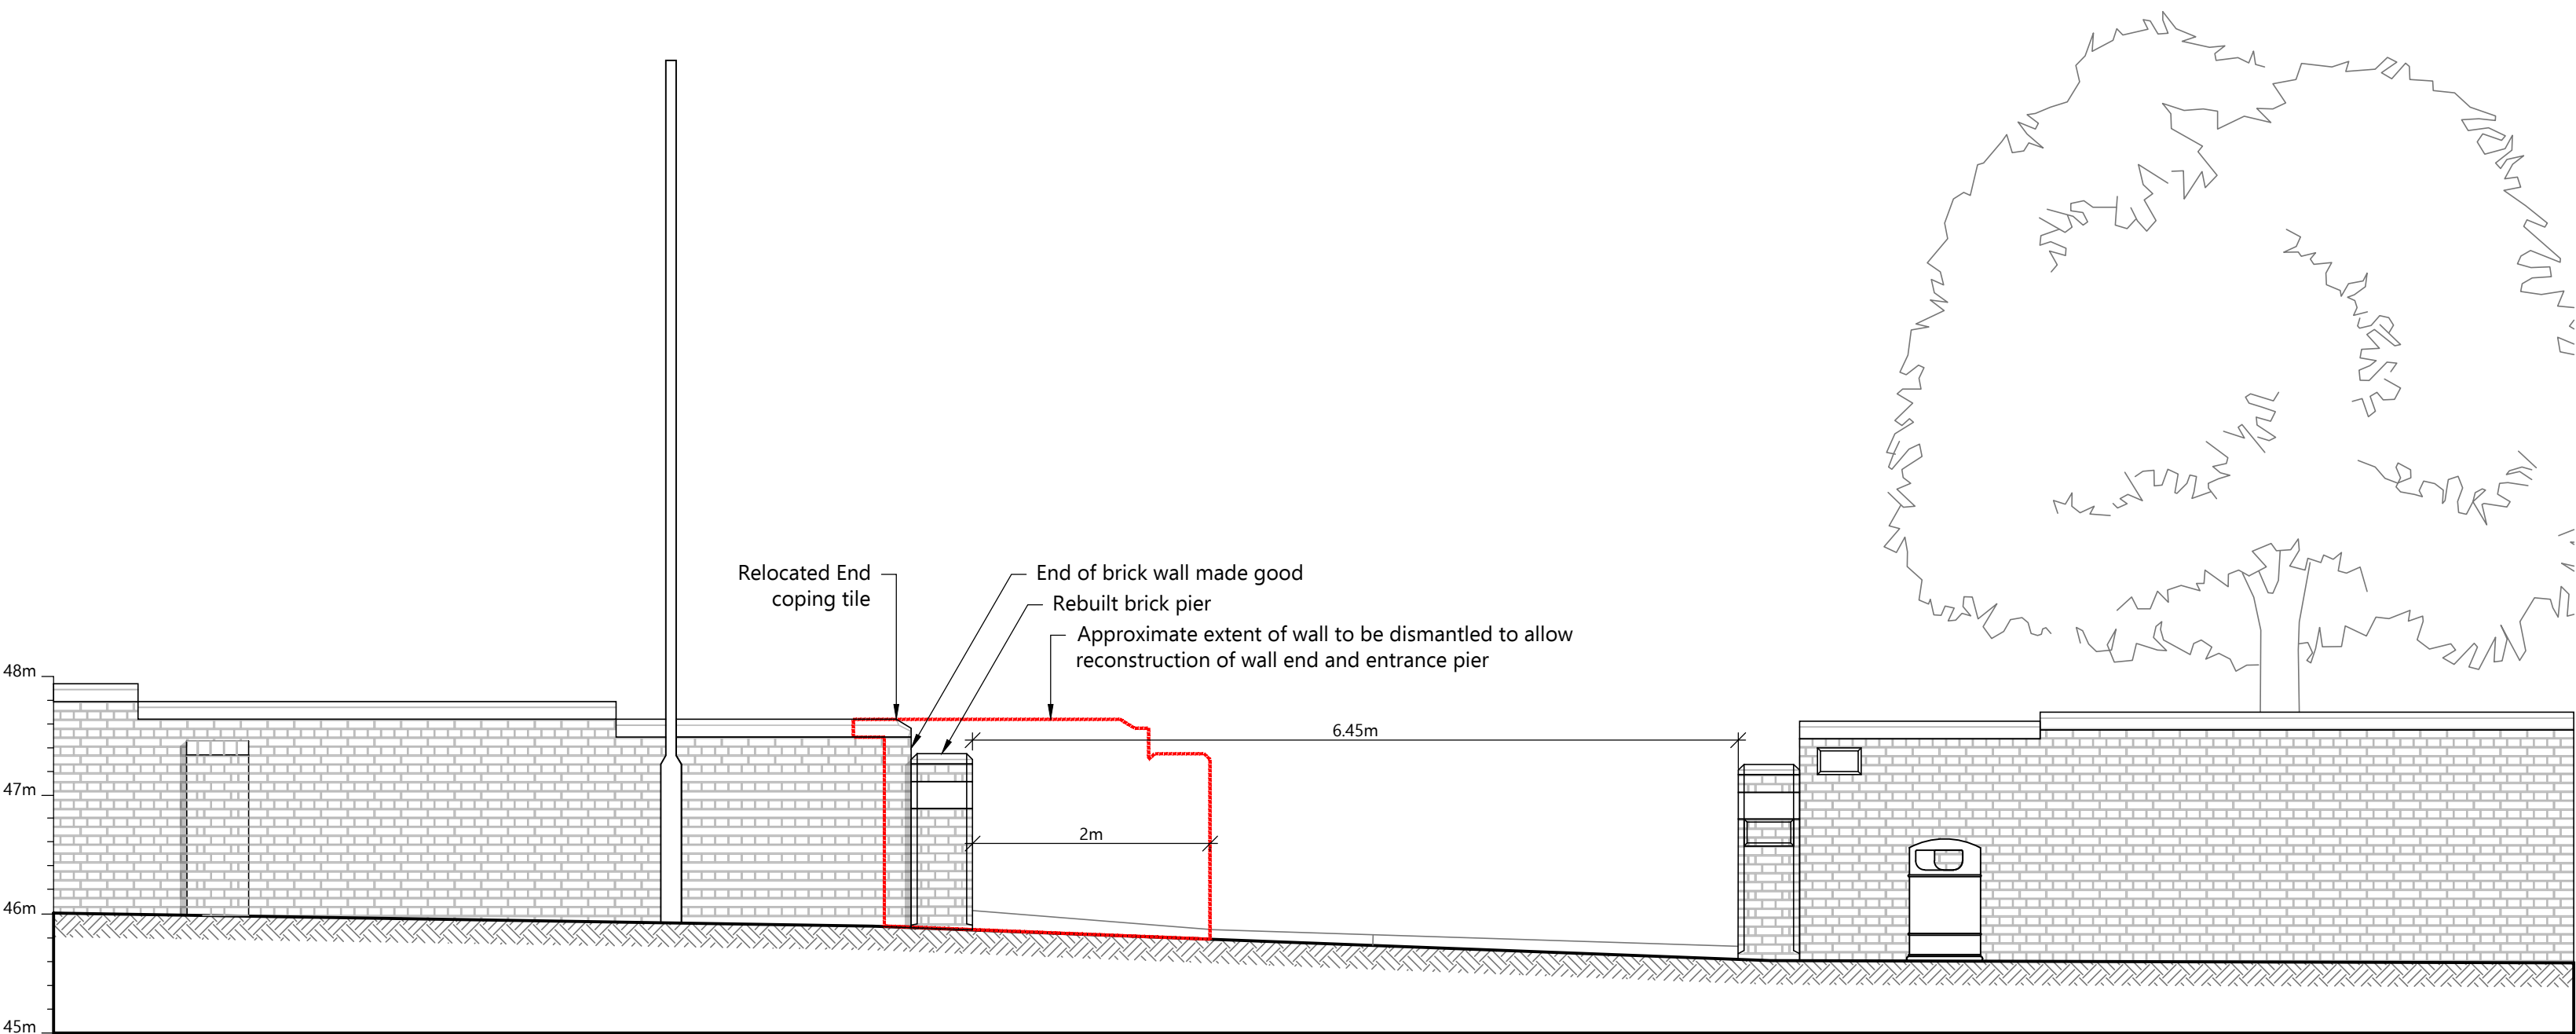

Section B-B' - Proposed

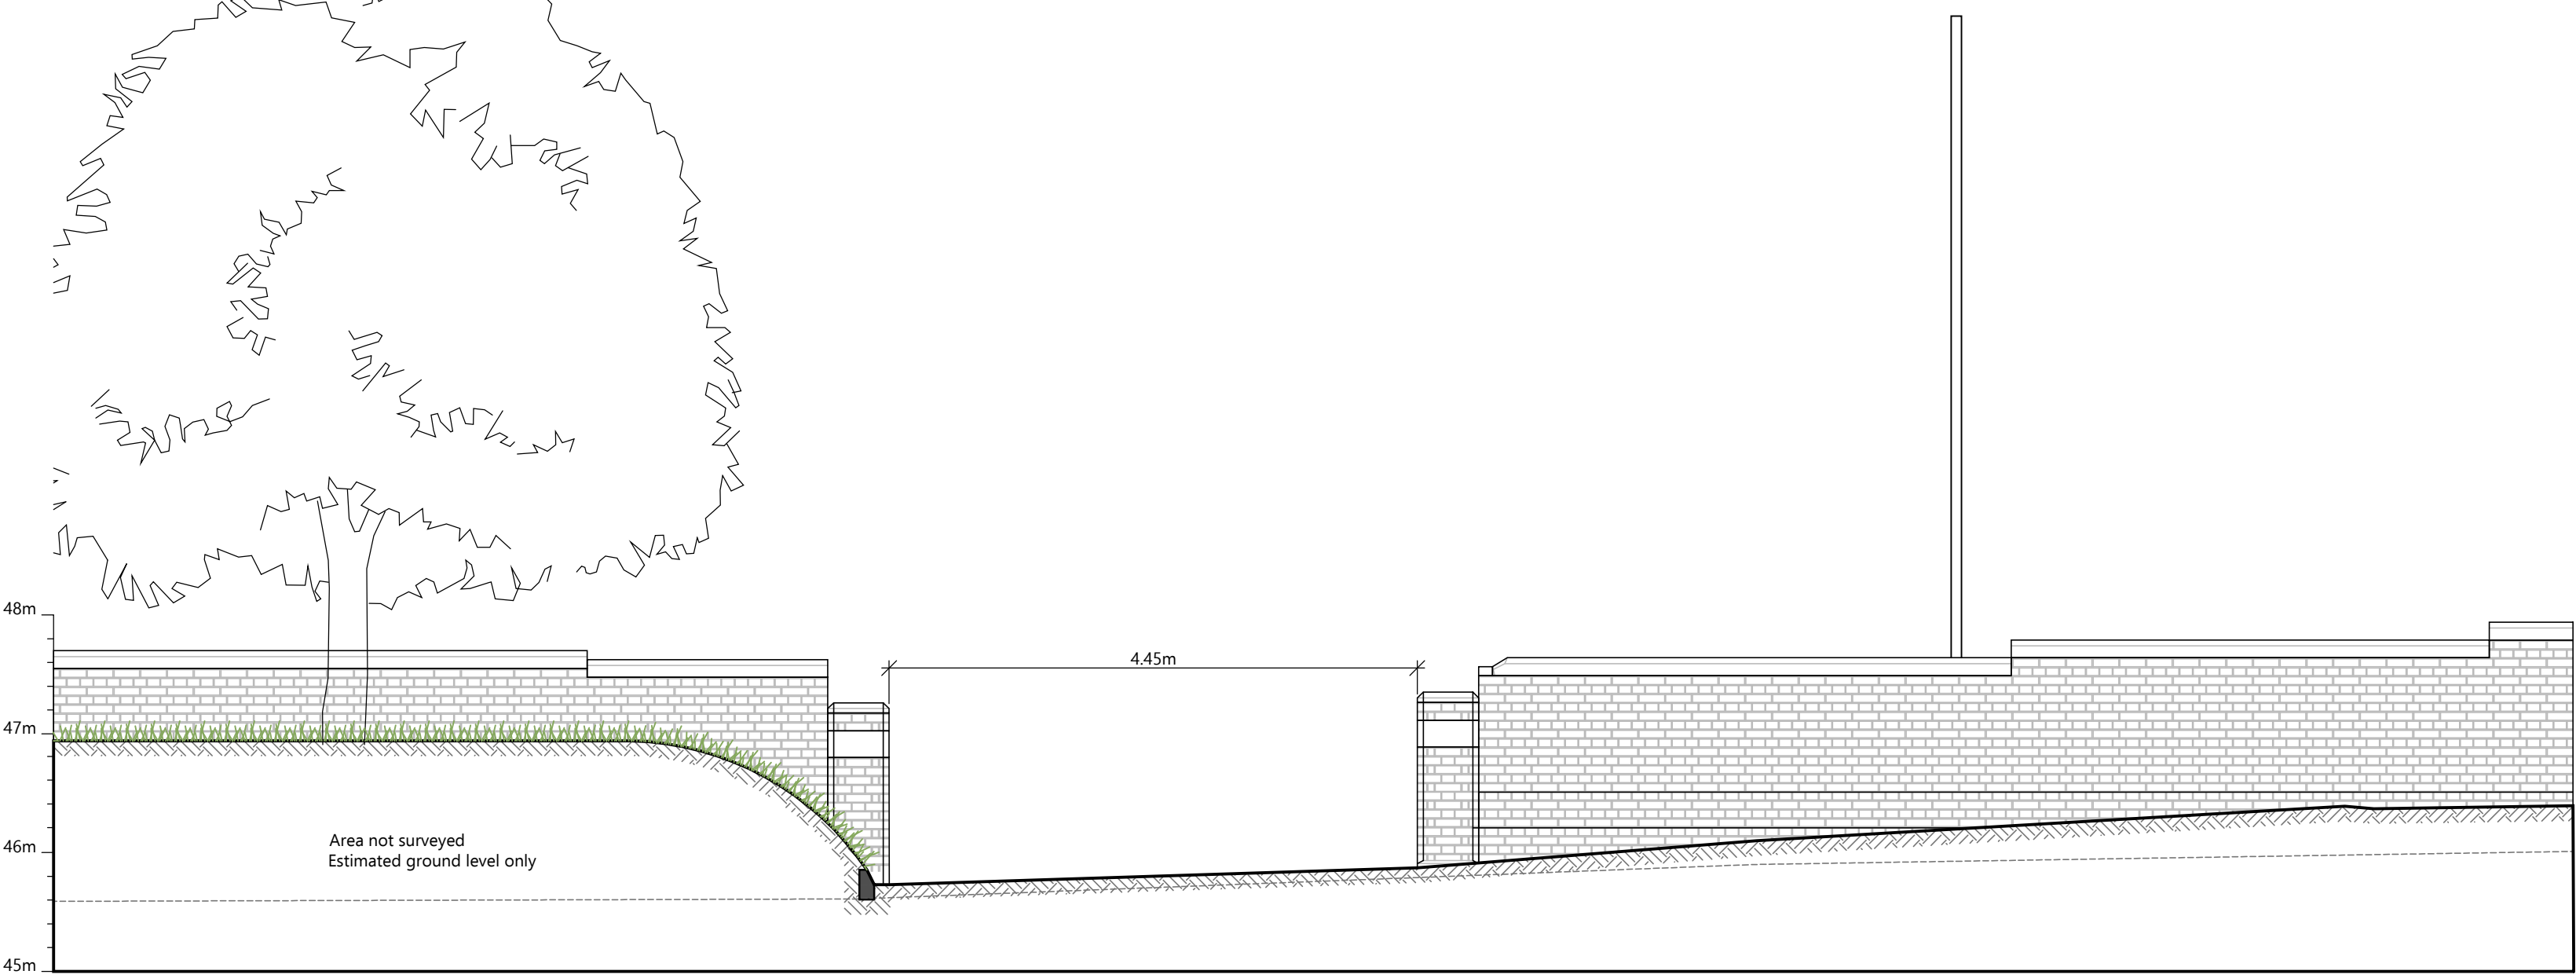


Section B-B' - Proposed

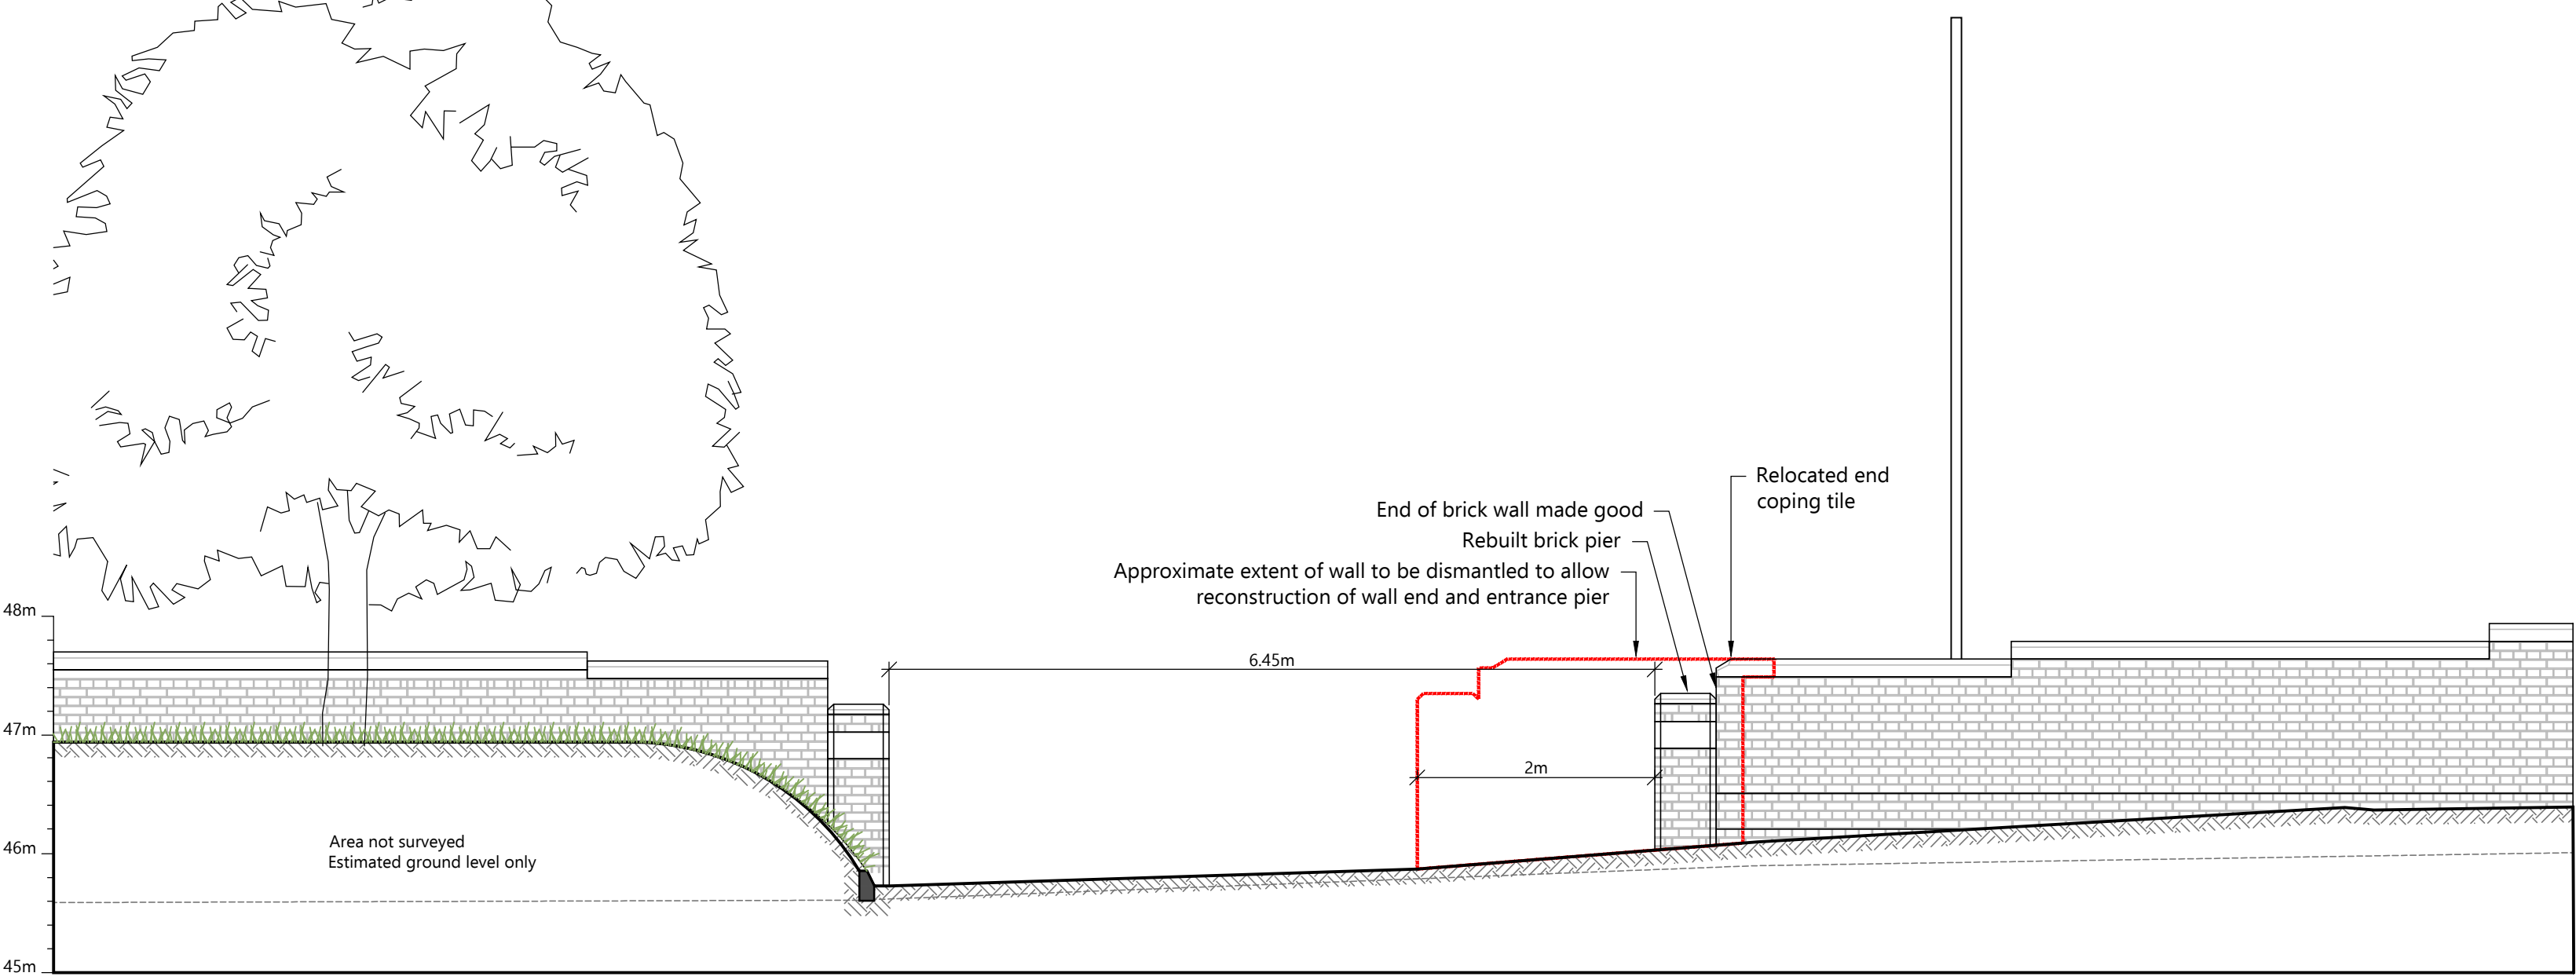


Drawing Notes

- Outline elevation drawing prepared by Nicholas Pearson Associates with reference to topographic survey drawing 'L938-T-LondonRoad - Sheet 01-04' Rev C (19/03/2024) by Murphy Geospatial with site measurement checks undertaken by the University of Reading on 4th March 2026
- To be read in conjunction with 'Existing Wall Photos' drawing (30013 NPA ZZ 00 L DR 4002)

Elevation C-C' - Existing (1:50)

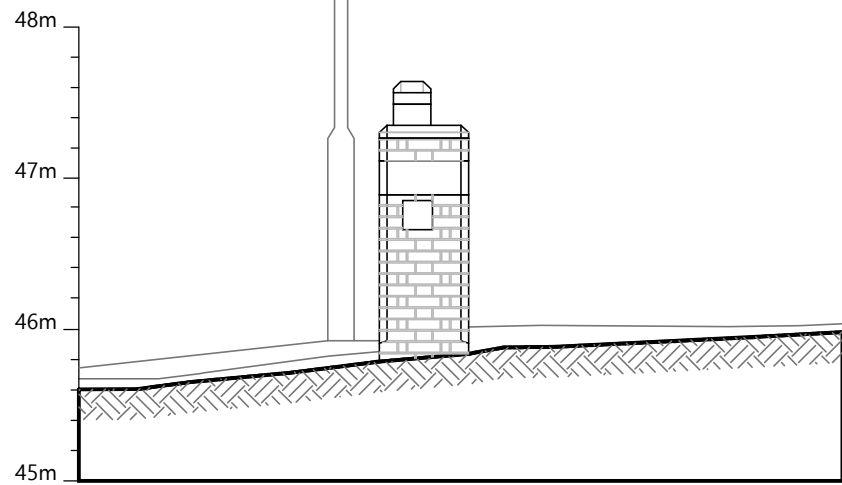


Elevation C-C' - Proposed (1:50)

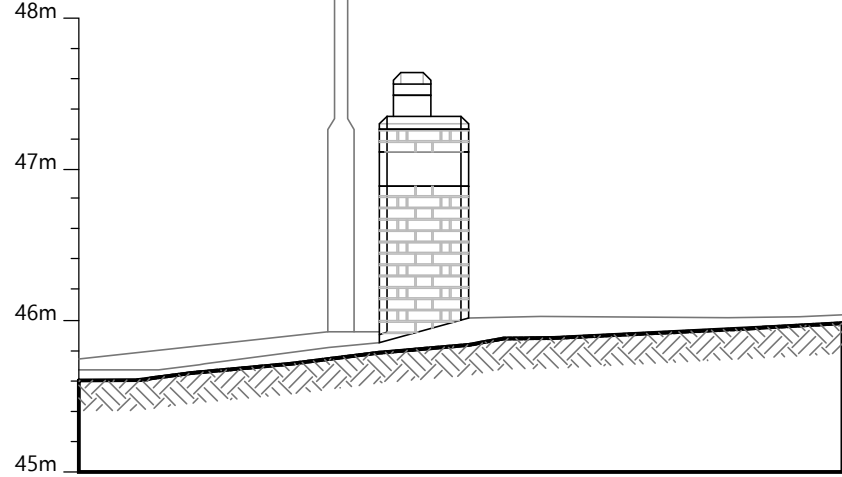

Location Plan


Scale: 1:200

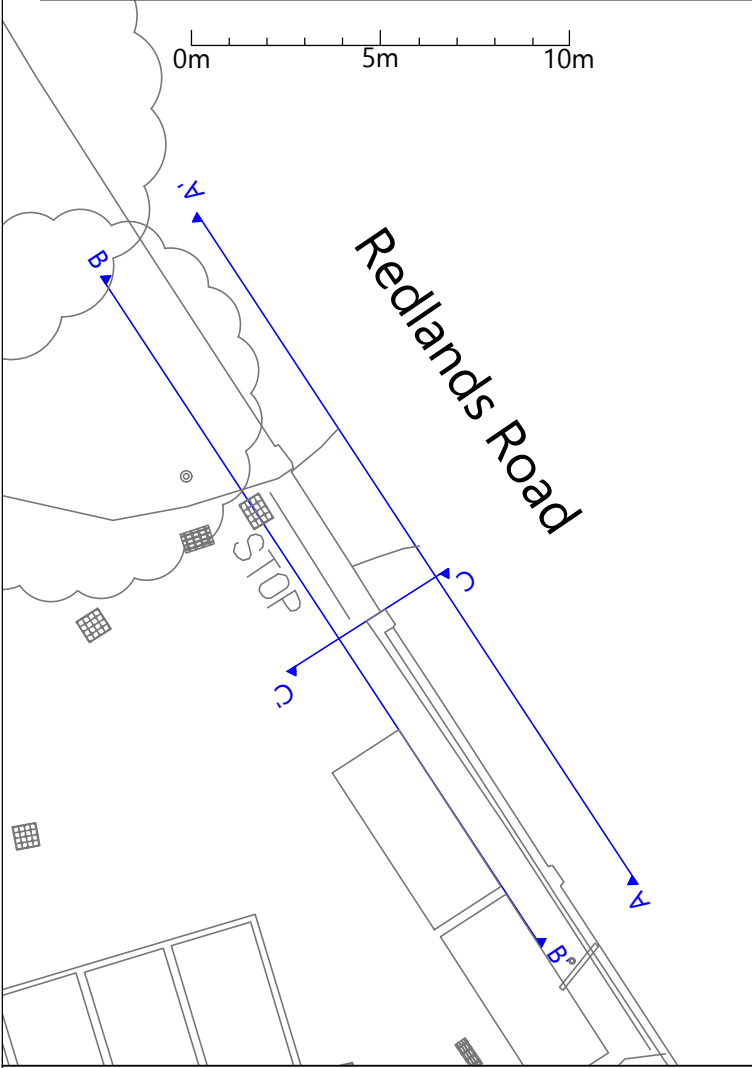

General Notes

© Nicholas Pearson Associates Ltd. All rights reserved. Nicholas Pearson Associates assert (unless otherwise agreed in writing) their rights under s.77 to 80 of the Copyright, Designs and Patents Act 1988. This drawing has been prepared in good faith with all reasonable skill, care and diligence, based on information provided or available at the time of its preparation and within the scope of work agreement with the client. Any information provided by third parties and referred to herein has not been checked or verified by Nicholas Pearson Associates Ltd, unless otherwise expressly stated in the drawing. We disclaim any responsibility to the client and others in respect of any matters outside the scope of the above. The drawing is provided for the sole use of the named client. No third party may rely upon this drawing without the prior and express written agreement of Nicholas Pearson Associates Ltd. This drawing may be scaled for the purposes of Planning Applications, Land Registry and for legal plans where the scale bar is used, and where it verifies that the drawing is an original or an accurate copy. It may not be scaled for construction purposes. This drawing must not be used for implementation on site unless issued for construction purposes. Discrepancies and/or ambiguities between this drawing and information given elsewhere must be reported immediately to this office for clarification before proceeding.

Scalebar

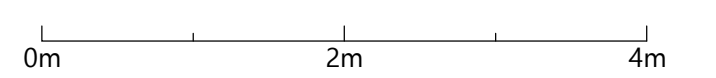

Revisions

Status	Revision Note	Date	Drawn	Checked	Approved
P01	Planning Submission	12/03/2026	RS	TS	TS

Project

University of Reading
Acacia Road Entrance Upgrade

Drawing

Existing and Proposed
MERL Wall Elevations

Drawing Number

30013 NPA ZZ 00 DR L 4001

Suitability	Revision	Purpose
S4 For Approval	P01	Stage 3: Definition
Scale	Page Size	Origin Date
1:50	A1	09/03/2026
Client		
University of Reading		

NICHOLAS PEARSON ASSOCIATES

ENVIRONMENTAL DESIGN | LANDSCAPE ARCHITECTURE | ECOLOGY | VISUALISATION
npearson@rps.co.uk | npearson@rps.co.uk | +44 (0)1122 511699 | The Farm House, Church Farm Business Park, Crowthorne, Berkshire RG46 9AP
N:\Projects\30013 UOR Acacia EntranceWork\6000 3D General Arrangements\30013 NPA ZZ 00 DR 4001-2 MERL Wall.dwg