
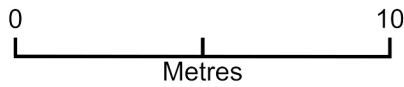


153B Caversham Rd Reading RG1 8AU

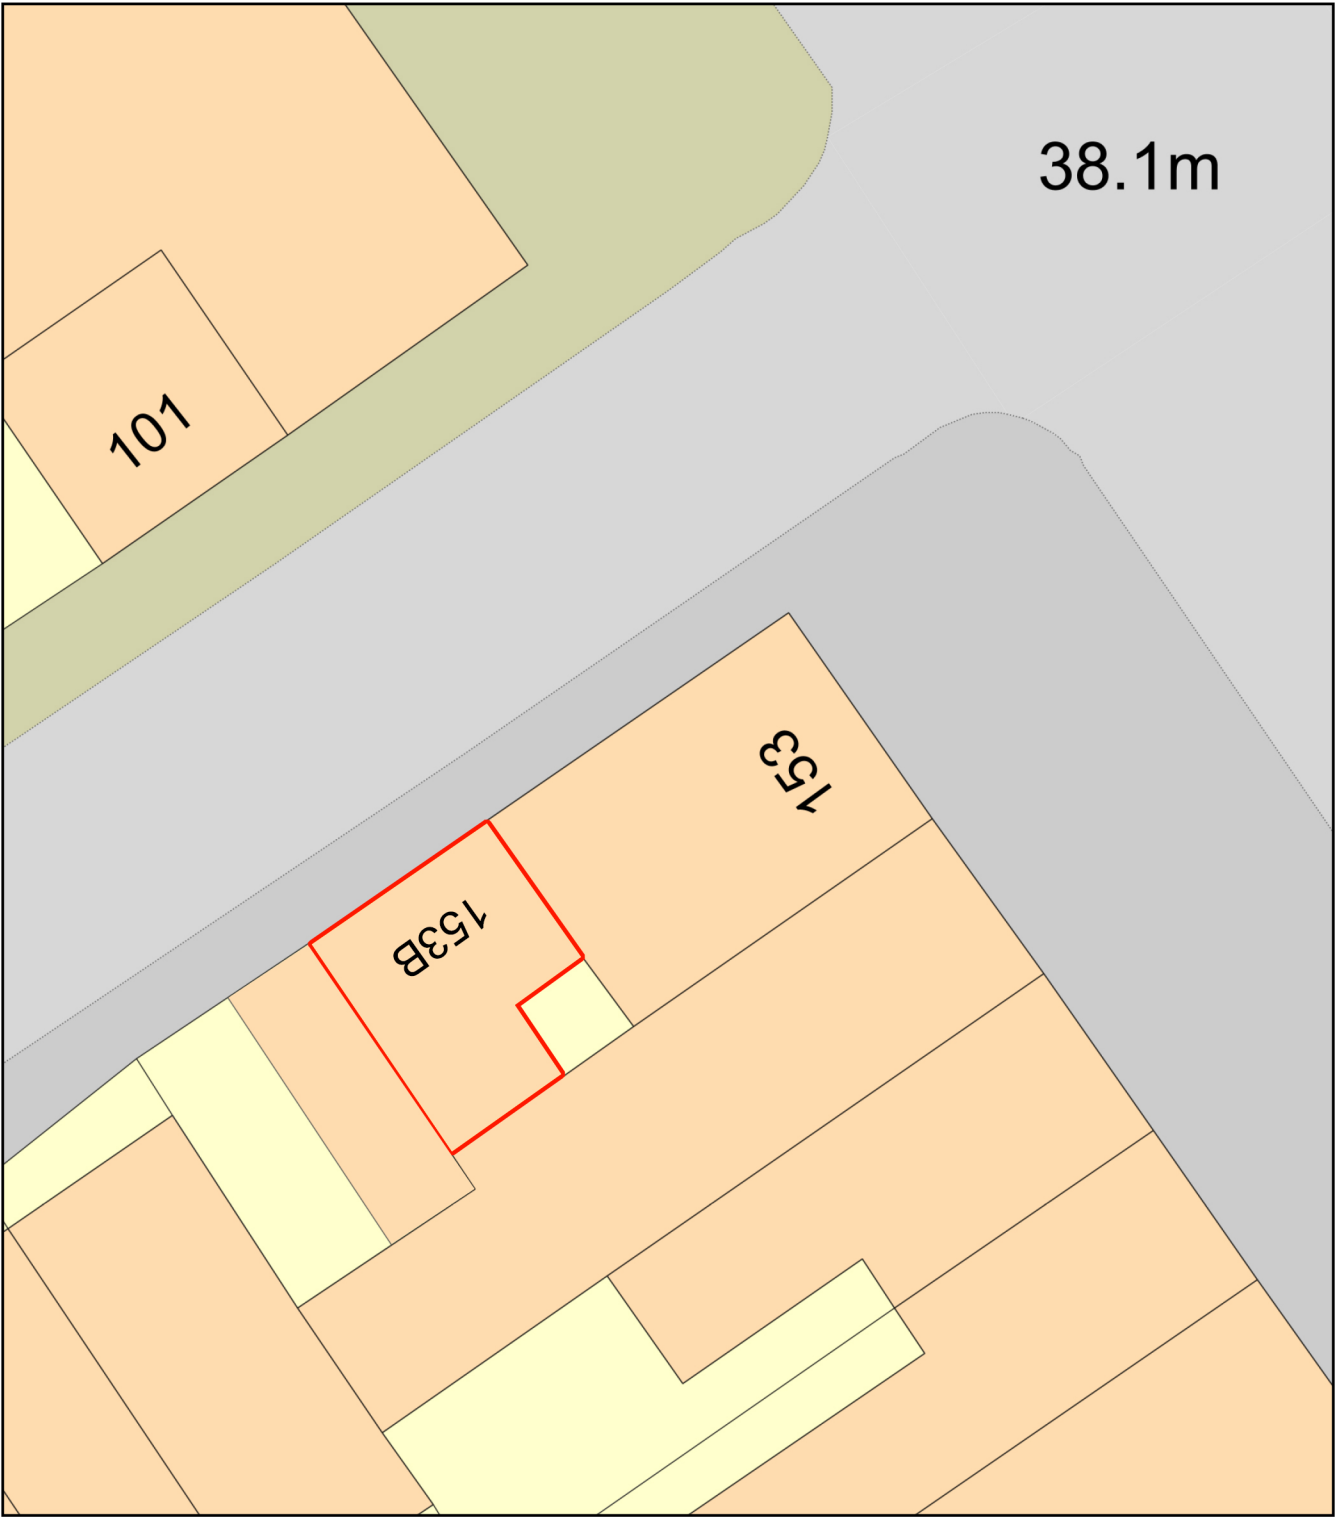

Plan Produced for: EVER Interiors Ltd

Date Produced: 06 Feb 2026

Plan Reference Number: TQRQM26037160644498

Scale: 1:200 @ A4