
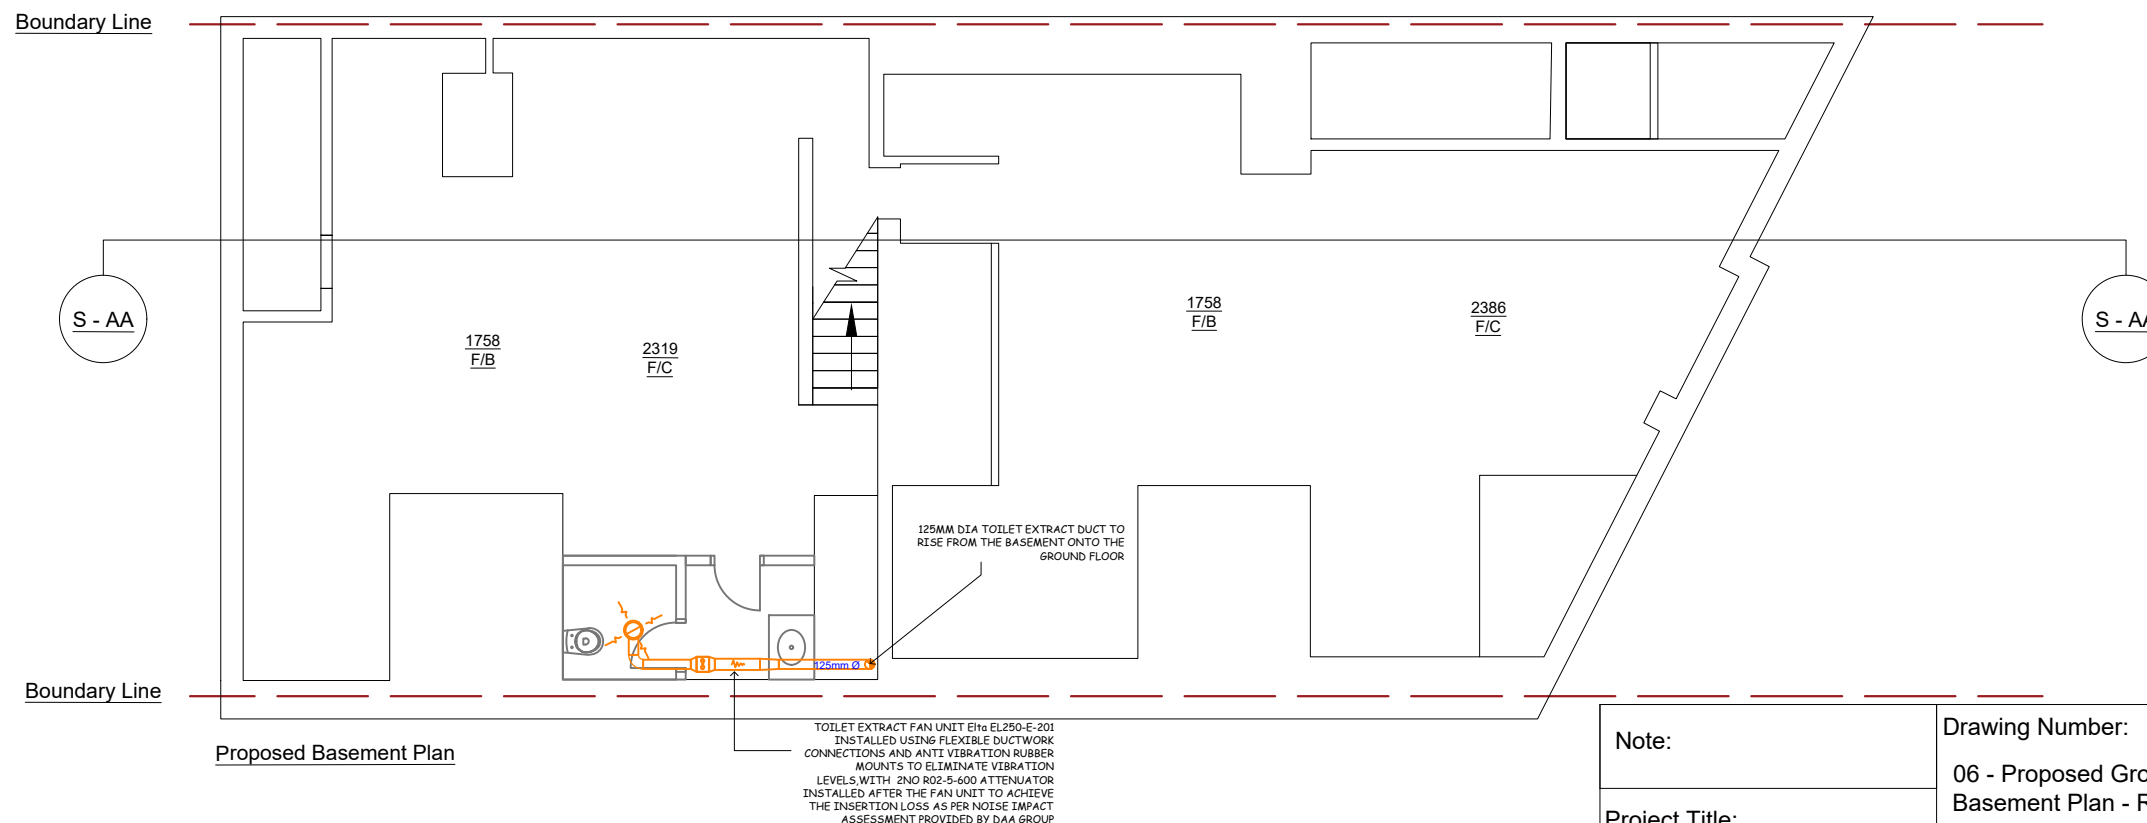


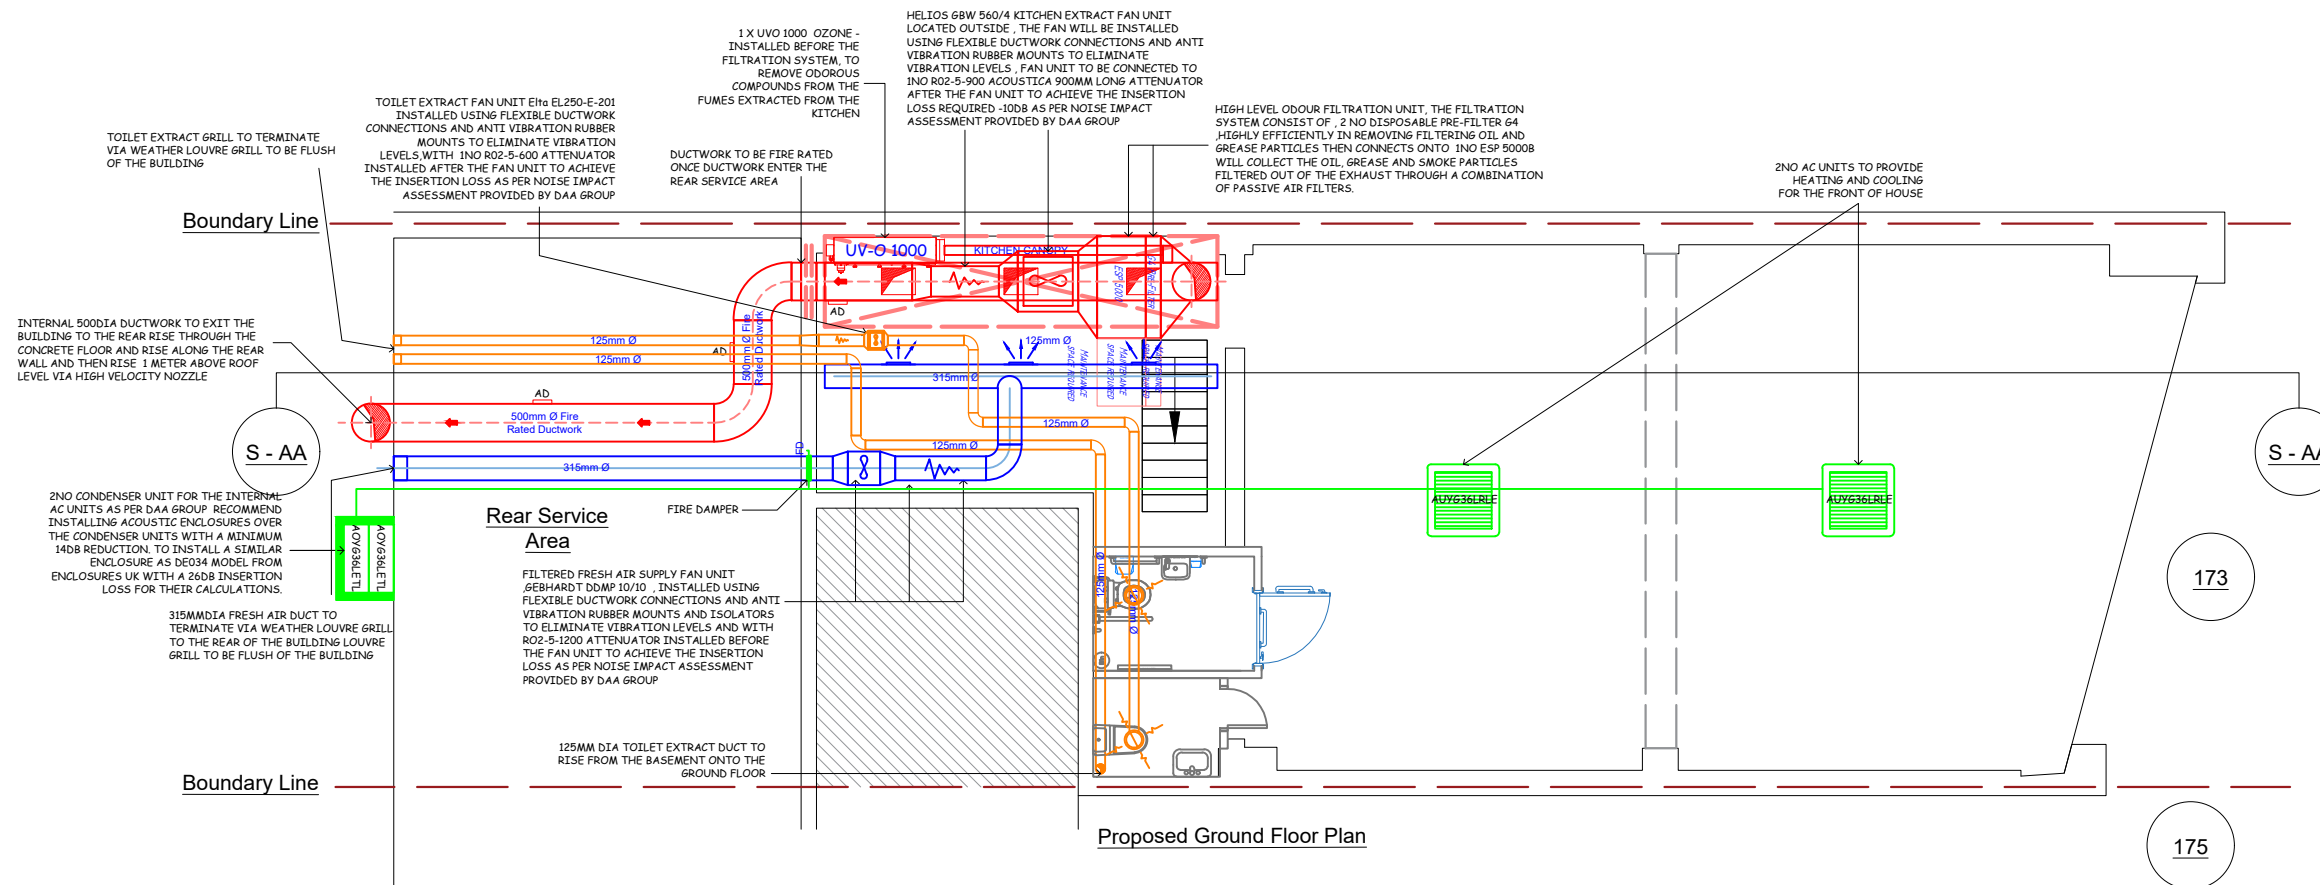

Note:

Project Title:

173 FRIAR STREET
RG1 1HE

Drawing Number:

06 - Proposed Ground &
Basement Plan - REV A

Scale:

1:100 @ A3

Date:

03/03/2026

**FAN
RESCUE**

Commercial kitchen and HVAC
System Specialists
Established 2005

Ability House, Unit 129,
121 Brooker Road,
Waltham Abbey EN9 1JH
Tel: +44 (0) 20 33082 936
www.fanrescue.co.uk