




1 PLOT B BAY STUDY - AXO
SCALE:

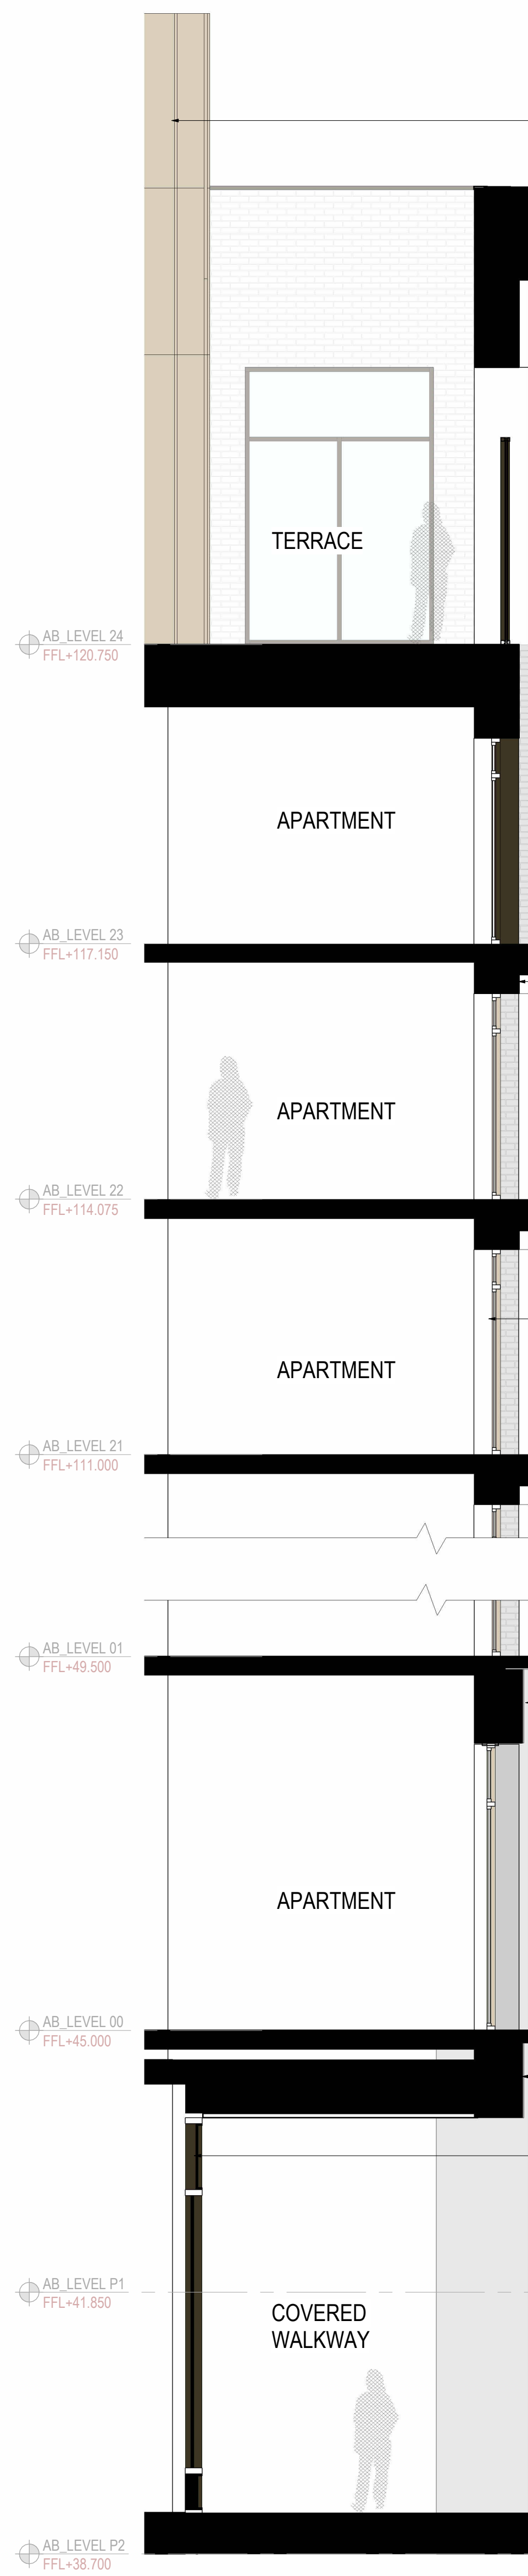

2 PLOT A BAY STUDY SECTION
SCALE: 1 : 50

KEY

- 01. Brickwork – light grey and white colour, light mortar
- 02. Metal – bronze colour, cladding/screen system
- 03. Architectural precast – light colour
- 04. Stone – plinth/upstand
- 05. Metal – champagne colour, window system
- 06. Metal – champagne colour, balustrade
- 07. Metal – bronze colour, window system (podium&crown)
- 08. Metal – bronze colour, louveres
- 09. Metal – bronze colour, louvered doors
- 10. Metal – champagne colour, cladding/screen system

10
01
02

02
07

03
01
06

05
06

03

03
08

07

04



3 PLOT A BAY STUDY ELEVATION
SCALE: 1 : 50



4 PLOT A BAY STUDY PLAN
SCALE: 1 : 50

notes:
Do not scale from drawings. All discrepancies to be reported to
Gensler architect immediately.
All dimensions to be verified by contractor on site prior to any works

rev	date	revision note	drawn	checked
P06	13.03.26	Issued for Planning	AM	EF
P05	04.03.26	Final Review for Planning	DU	EF
P04	20.02.26	Draft Issue for Planning	DU	EF
P03	06.02.26	Draft Issue for Planning	MF	EF
P02	30.01.26	Draft Issue for Planning	SW	EF
P01	23.01.26	Draft Issue for Planning	SW	EF

Gensler


Moretown
London
E1W 1YW
England
United Kingdom

client

Lincoln mjt

Applicant:
SH Reading Master LLP
Charter Place
25-27 Seaton Place
Jersey

key plan

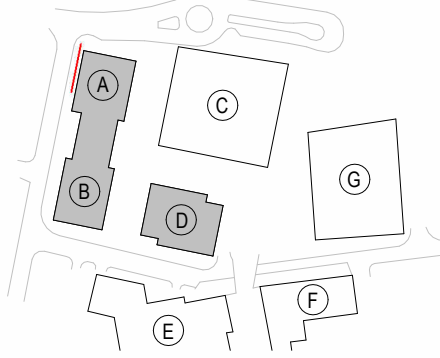

category
1 GENERAL ARRANGEMENT
name
010000-019999 PLANS TOWN PLANNING
title
ENLARGED BAY STUDY - 03

project
Station Hill, phase 3A
(Plots A B and D)

project number	drawn	checked
08.8531.000	DU	EF
scale	date of first issue	status
1 : 50/2A0	S0	P06
project code	originator	functional
SHP3 - GEN - XX - ZZ - D - A-012303		

© Gensler 2025
All rights reserved, including but not limited to The Copyright, Design and Patents Act 1988