1 PLOT A/B & D - SOUTH ELEVATION

SCALE: 1 : 200

notes:
Do not scale from drawings. All discrepancies to be reported to Gensler architect immediately.
All dimensions to be verified by contractor on site prior to any works

| rev | date | revision note | drawn | checked |
|---|---|---|---|---|
| P04 | 28.11.25 | Stage 2B Design Freeze | DU | EF |
| P03 | 24.11.25 | Stage 2b Final Draft | DU | GM |
| P02 | 31.10.25 | Issue For Information | DU | GM |
| P01 | 11.09.25 | Issue For Coordination | MF | EF |

Gensler

Moretown
London
E1W 1YW
England
United Kingdom

client

Lincoln

Lincoln
SH Reading Phase 3 Ltd
Charter Place
23-27 Seaton Place
Jersey

key plan

category
1 GENERAL ARRANGEMENT

family
130000-139999 ELEVATIONS

title
PLOT AB & D - ELEVATION - SOUTH

project
Plot A/B & D
Station Hill, Reading

| project number | drawn | checked |
|---|---|---|
| 08.8531.000 | DU | EF |

| scale | date of first issue | status | rev |
|---|---|---|---|
| 1 : 200@A1 | 30.10.2025 | | P04 |

| project code | originator | functional | spatial | form | discipline | number |
|---|---|---|---|---|---|---|
| SHP3 | GEN | ZZ | XX | D | A | 130001 |

© Gensler 2025
All rights reserved, including but not limited to The Copyright, Design and Patents Act 1988

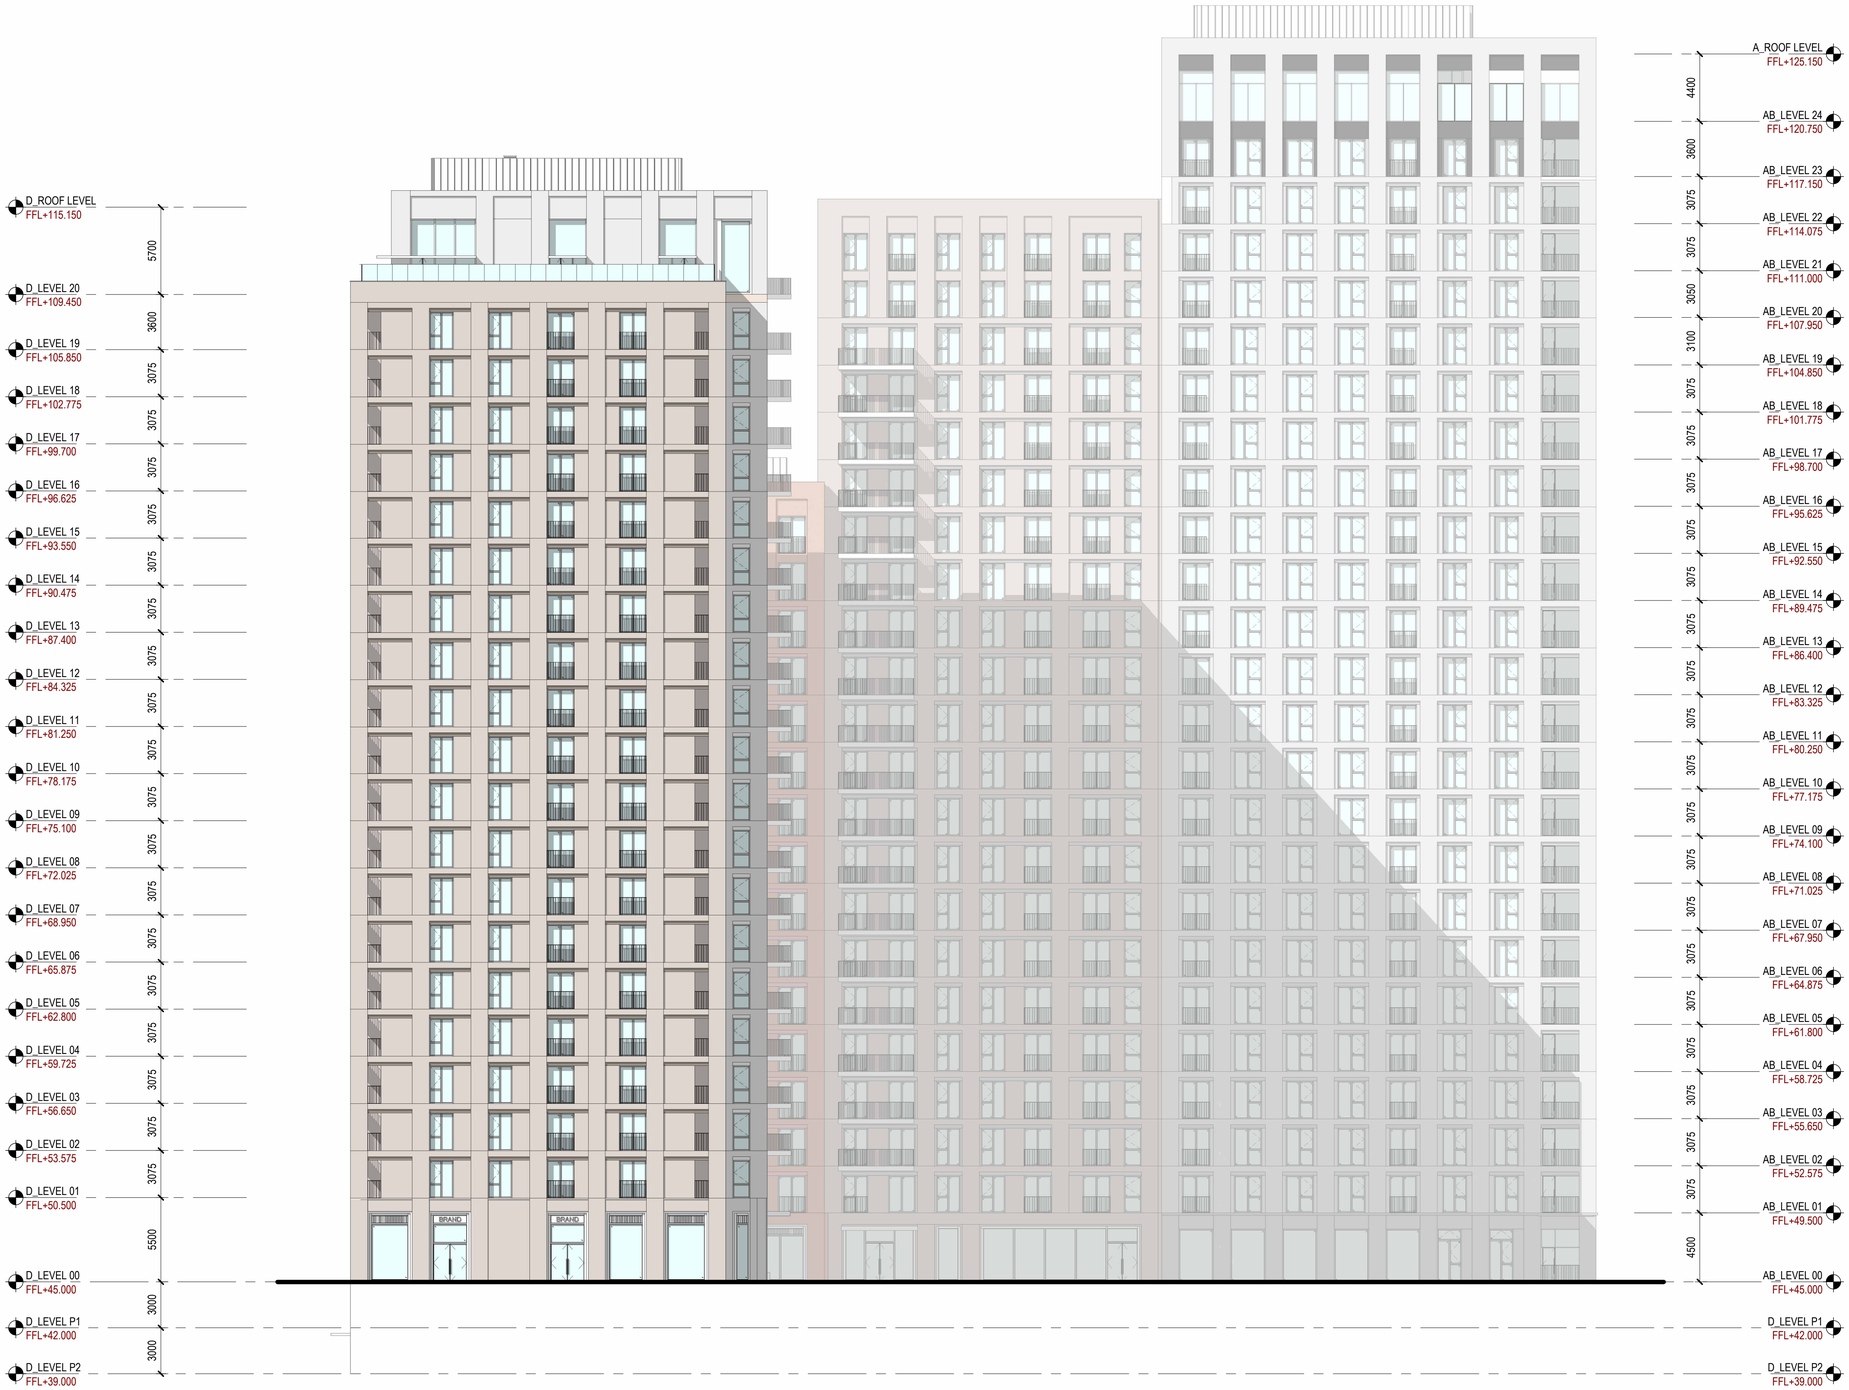


1 PLOT A/B & D - EAST ELEVATION

SCALE: 1 : 200

notes:
Do not scale from drawings. All discrepancies to be reported to Gensler architect immediately.
All dimensions to be verified by contractor on site prior to any works

| rev | date | revision note | drawn | checked |
|---|---|---|---|---|
| P04 | 28.11.25 | Stage 2B Design Freeze | GM | EF |
| P03 | 24.11.25 | Stage 2b Final Draft | DU | GM |
| P02 | 31.10.25 | Issue For Information | DU | GM |
| P01 | 11.09.25 | Issue For Coordination | MF | EF |

Gensler

Moretown
London
E1W 1YW
England
United Kingdom

client

Lincoln

Lincoln
SH Reading Phase 3 Ltd
Charter Place
23-27 Seaton Place
Jersey

key plan

category
1 GENERAL ARRANGEMENT

family
130000-139999 ELEVATIONS

title
PLOT AB & D - ELEVATION - EAST

project
Plot A/B & D
Station Hill, Reading

| project number | drawn | checked |
|---|---|---|
| 08.8531.000 | DU | EF |

| scale | date of first issue | status | rev |
|---|---|---|---|
| 1 : 200@A1 | 30.10.2025 | | P04 |

| project code | originator | functional | spatial | form | discipline | number |
|---|---|---|---|---|---|---|
| SHP3 | GEN | ZZ | XX | D | A | 130002 |

© Gensler 2025
All rights reserved, including but not limited to The Copyright, Design and Patents Act 1988

1 PLOT A/B & D - WEST ELEVATION

SCALE: 1 : 200

notes:
Do not scale from drawings. All discrepancies to be reported to Gensler architect immediately.
All dimensions to be verified by contractor on site prior to any works

| rev | date | revision note | drawn | checked |
|---|---|---|---|---|
| P04 | 28.11.25 | Stage 2B Design Freeze | DU | EF |
| P03 | 24.11.25 | Stage 2b Final Draft | DU | GM |
| P02 | 31.10.25 | Issue For Information | DU | GM |
| P01 | 11.09.25 | Issue For Coordination | MF | EF |

Gensler

Moretown
London
E1W 1YW
England
United Kingdom

client

Lincoln

Lincoln
SH Reading Phase 3 Ltd
Charter Place
23-27 Seaton Place
Jersey

key plan

category
1 GENERAL ARRANGEMENT

family
130000-139999 ELEVATIONS

title
PLOT AB - ELEVATION - WEST

project
Plot A/B & D
Station Hill, Reading

| project number | drawn | checked |
|---|---|---|
| 08.8531.000 | DU | EF |

| scale | date of first issue | status | rev |
|---|---|---|---|
| 1 : 200@A1 | 30.10.2025 | | P04 |

| project code | originator | functional | spatial | form | discipline | number |
|---|---|---|---|---|---|---|
| SHP3 | GEN | ZZ | XX | D | A | 130003 |

© Gensler 2025
All rights reserved, including but not limited to The Copyright, Design and Patents Act 1988