


MC
JUNE 24

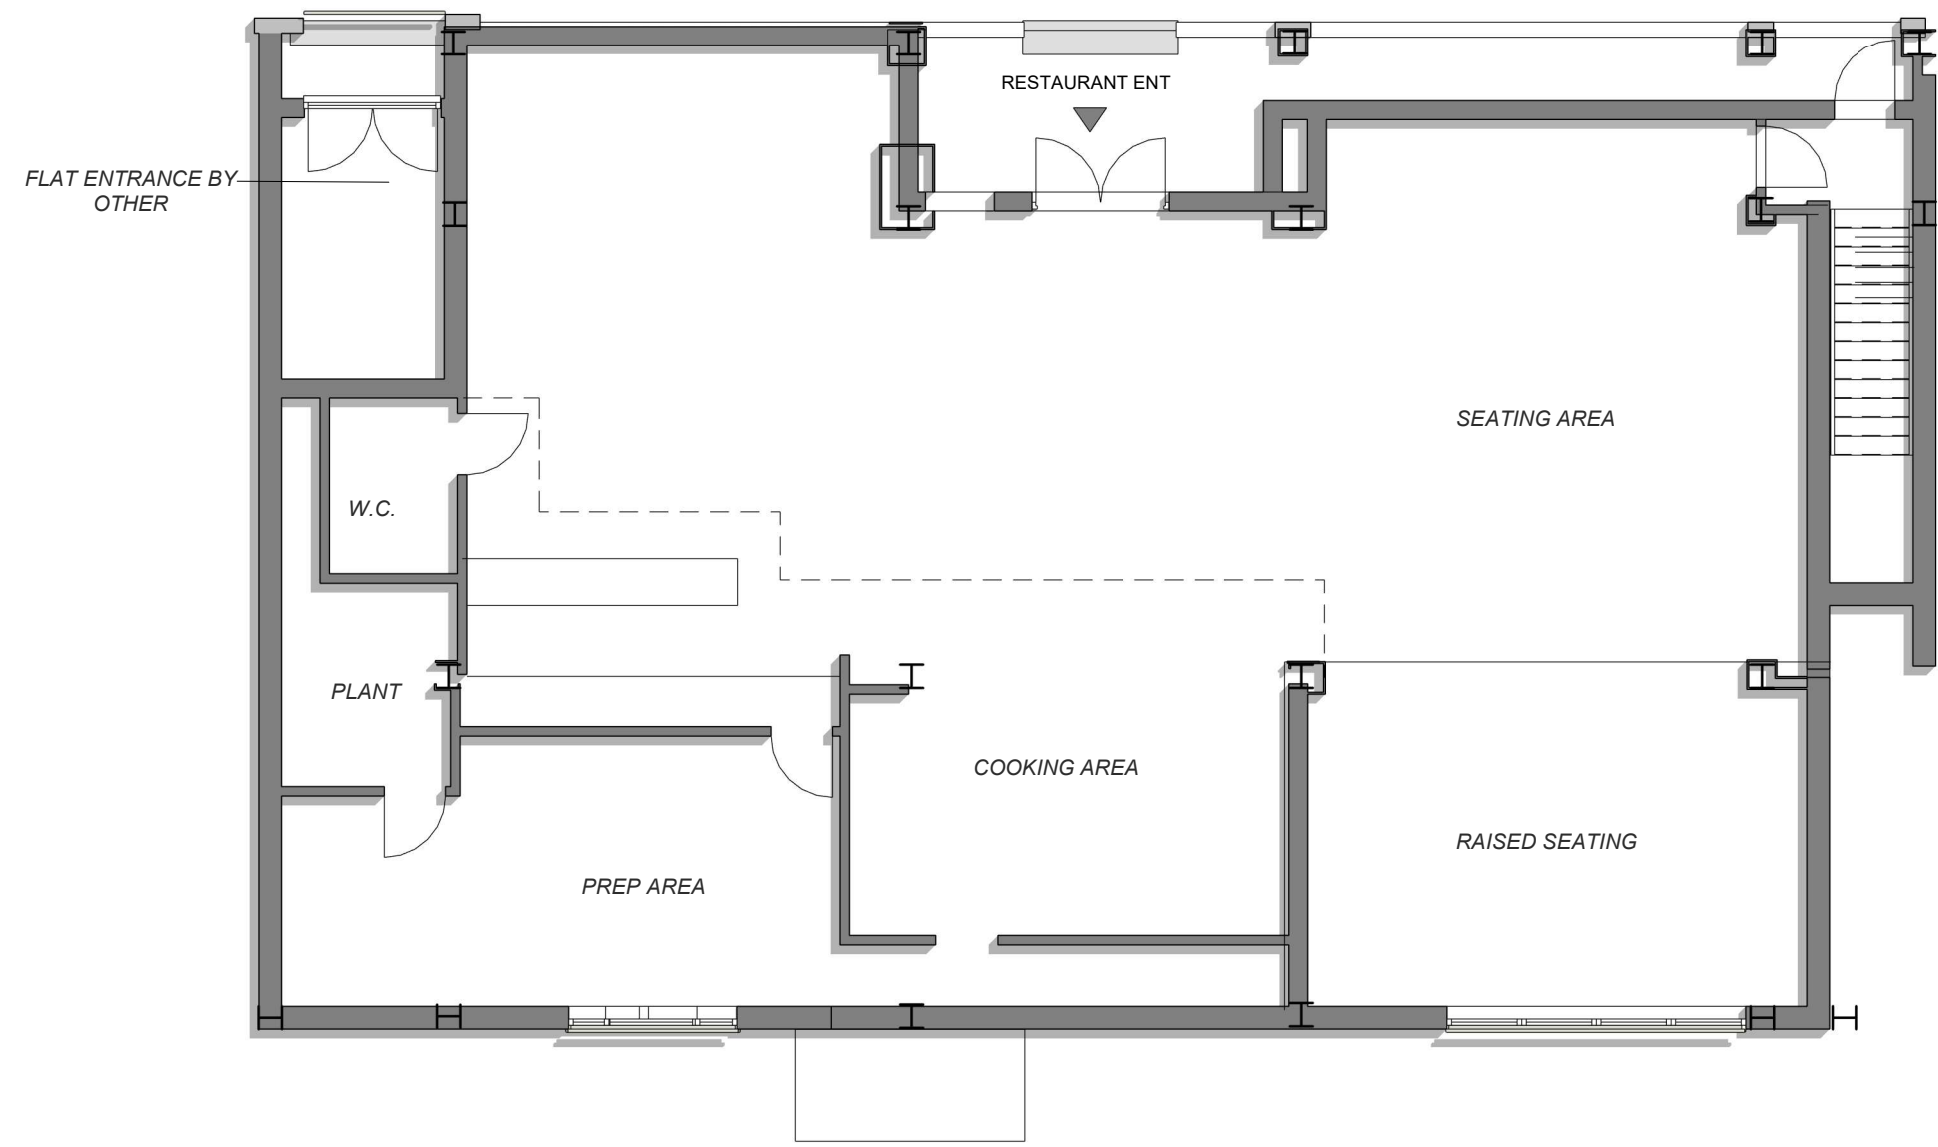



EXISTING GROUND FLOOR PLAN
1 : 100



Ground Floorplan Area	External Covered Walkway/Entrance Area
234.26 m ²	19.44 m ²
2521.5 ft ²	209.3 ft ²




EXISTING_Ground Floor Plan Area
1 : 200

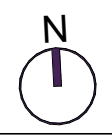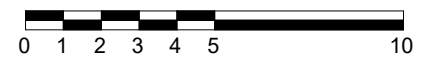

PROJECT
64 KINGS ROAD, READING

No.	Description	Date
B	Planning validation	MAR 26

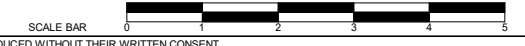

PLANNING ISSUE
EXISTING GROUND FLOORPLAN
MATHEWSON WATERS ARCHITECTS
The Old Surgery
Crowle Road · Lambourn
Berkshire · RG17 8NR
As indicated@A3
RIBA #
24012 PL101 B