
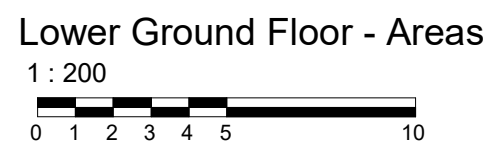
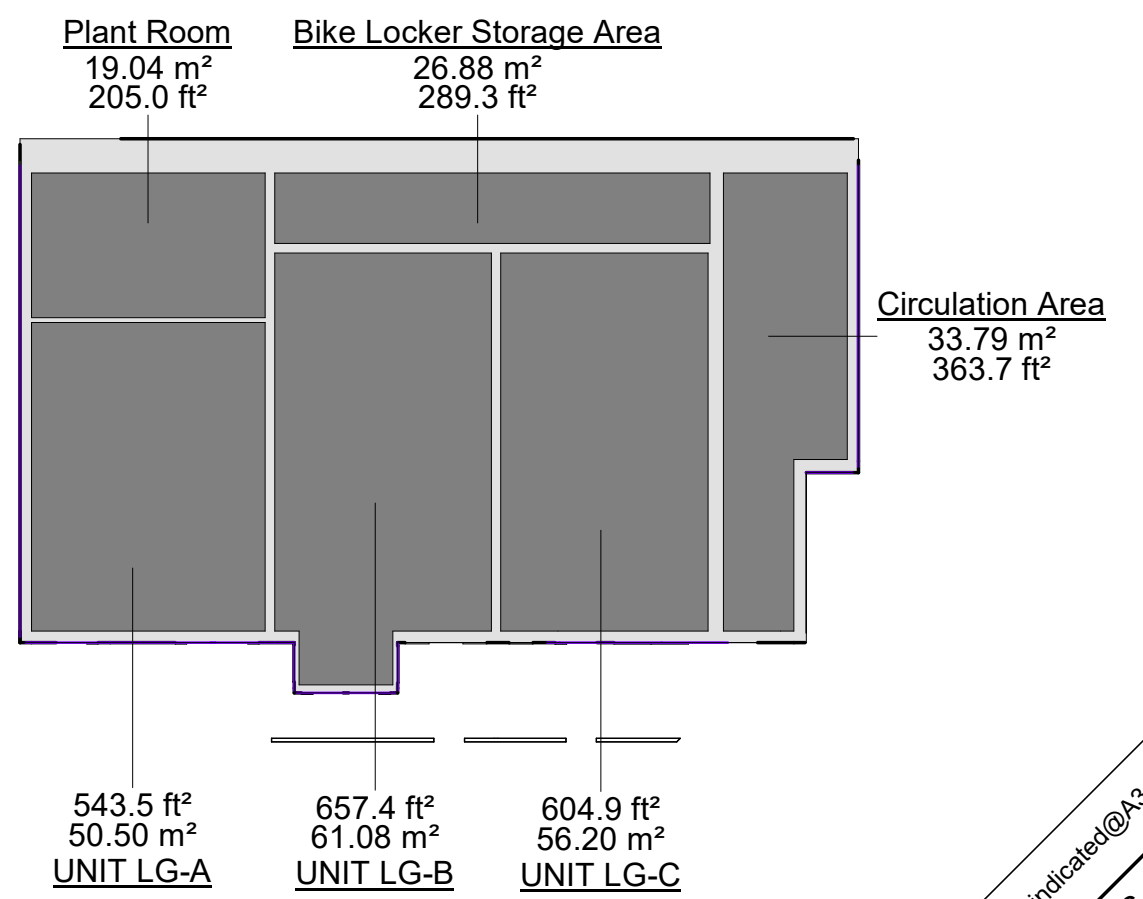
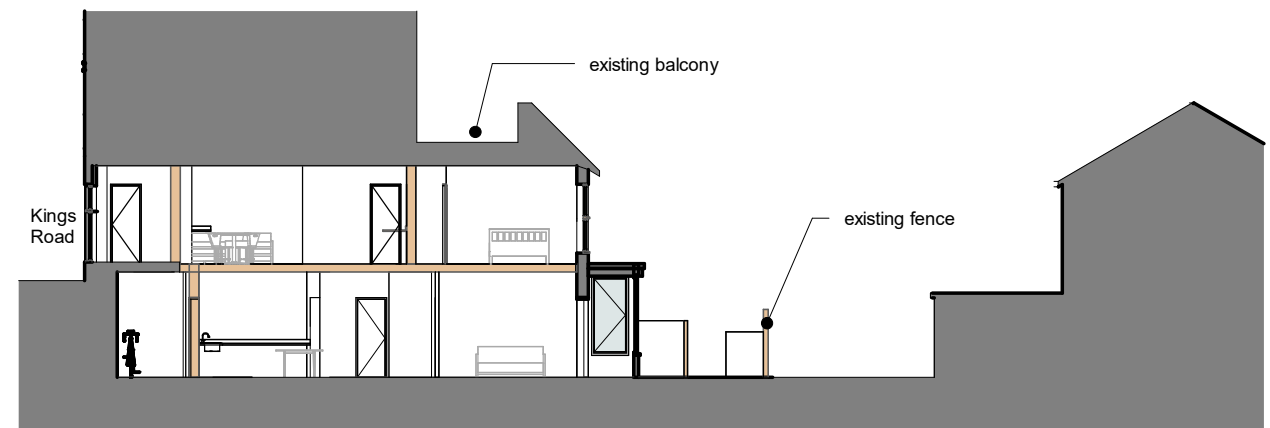


MC
JULY 25

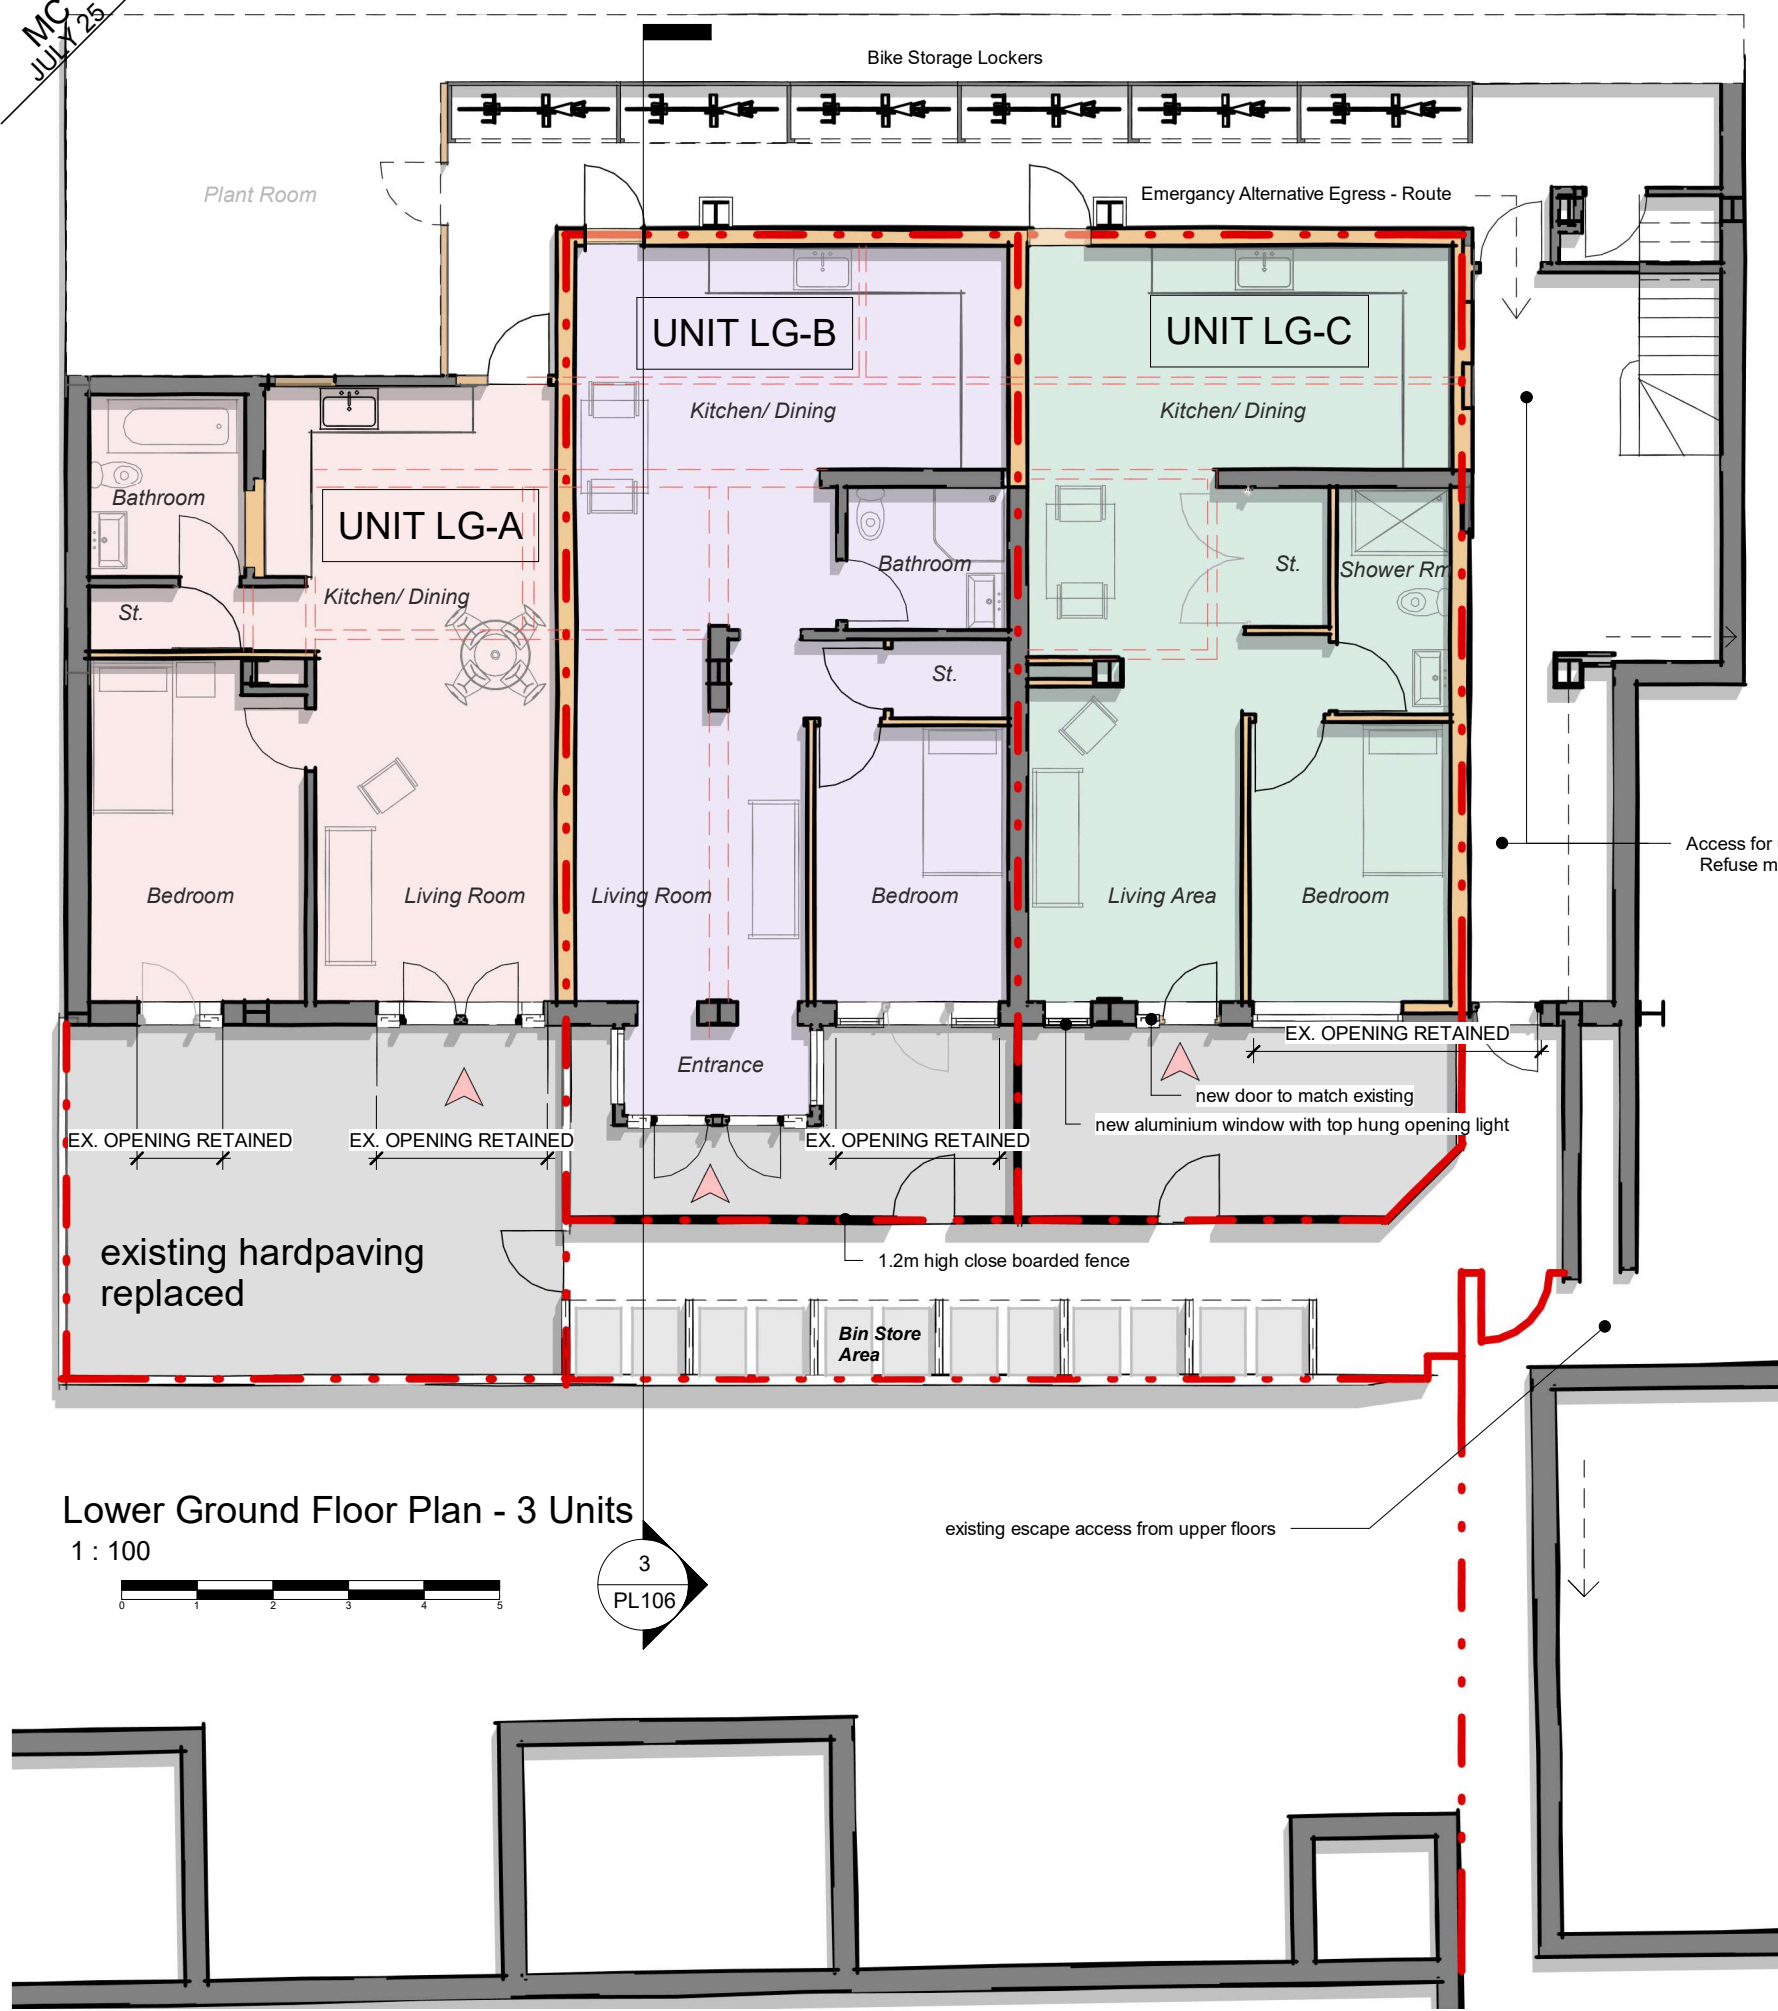

PROJECT
64 KINGS ROAD, READING

No. Description
B Planning validation

Date
MAR 26

ALL FIGURED DIMENSIONS ARE TO BE TAKEN IN PREFERENCE TO SCALED DIMENSIONS AND ANY INACCURACIES ARE TO BE REPORTED TO THE ARCHITECT. DIMENSIONS TO BE CHECKED ON SITE BEFORE ANY WORK IS PUT IN HAND OR PREFABRICATED. COPYRIGHT OF THIS DRAWING IS RETAINED BY THE ARCHITECT AND IT MUST NOT BE REPRODUCED WITHOUT THEIR WRITTEN CONSENT

PLANNING ISSUE
PROPOSED LOWER GROUND
FLOORPLAN-3 UNITS
MATHEWSON WATERS ARCHITECTS
The Old Surgery
Crowle Road · Lambourn
Berkshire · RG17 8NR
As indicated@A3
RIBA #
24012 PL106 B