




MC
JULY 24

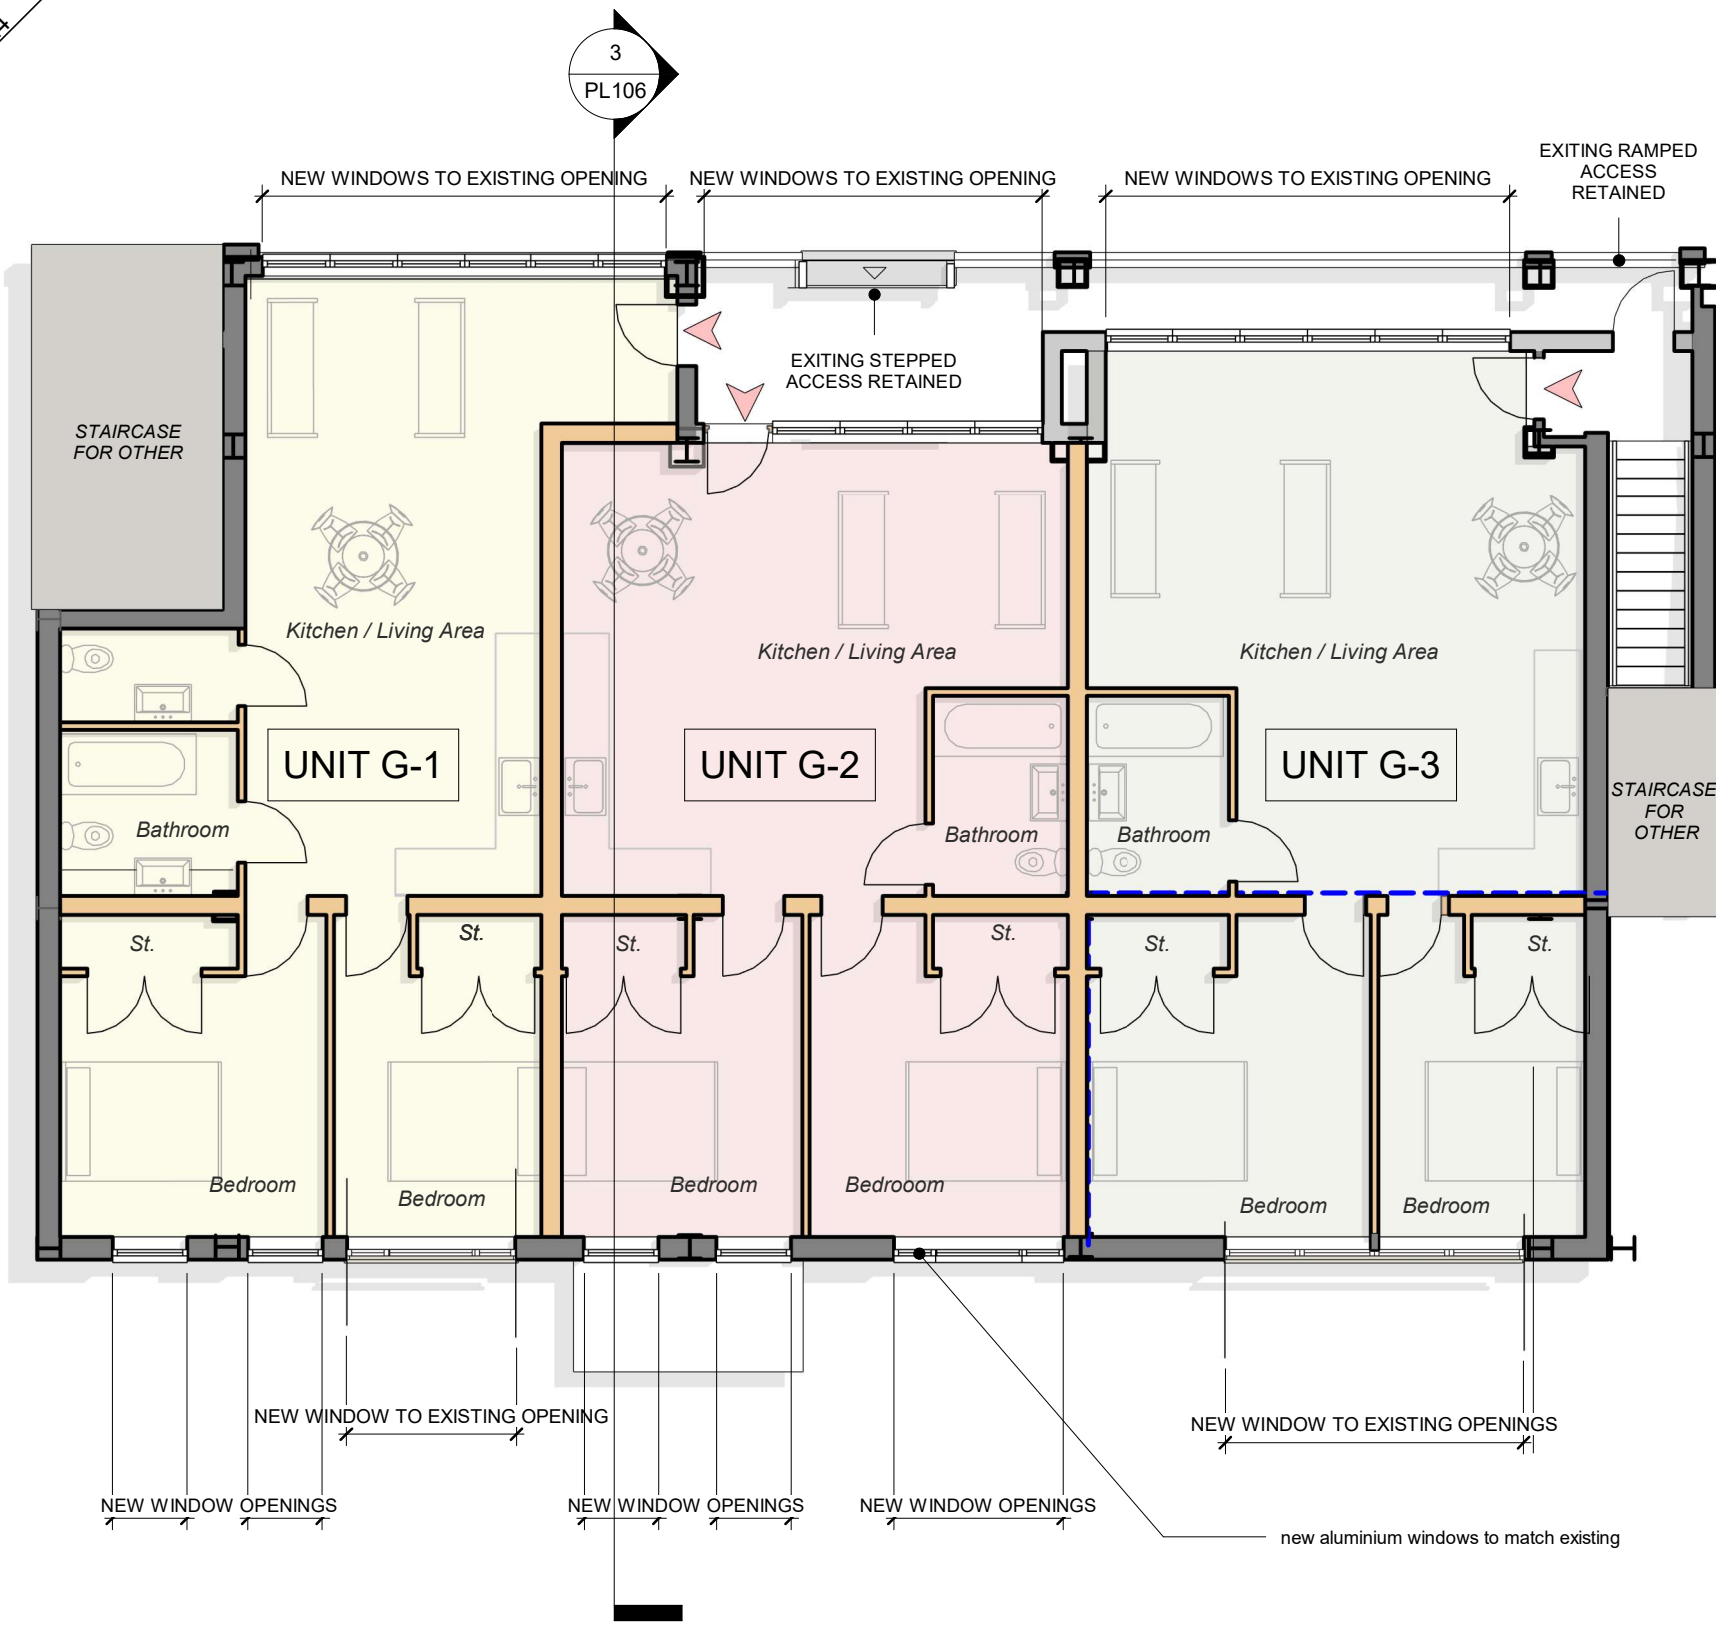

Ground Floor - 3 Units
1 : 100

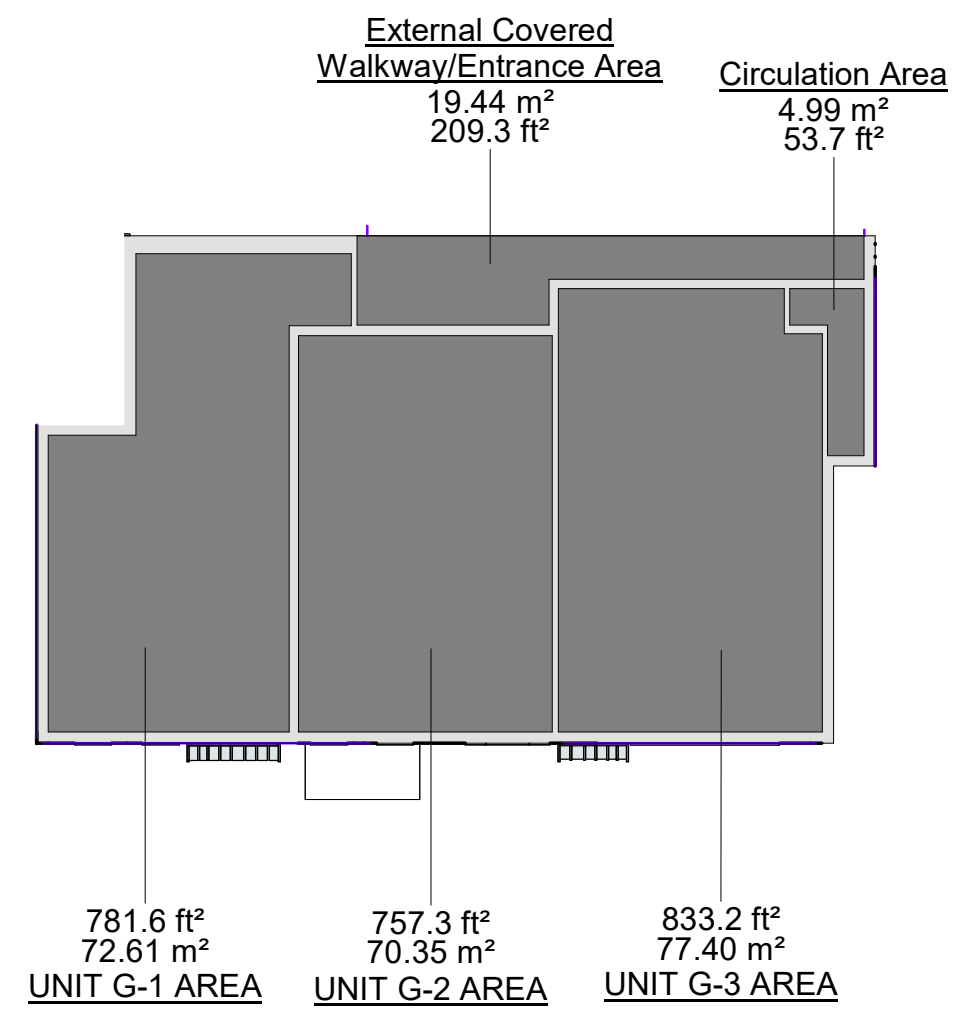

Ground Floor - Areas
1 : 200

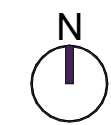

PLANNING ISSUE
PROPOSED GROUND FLOORPLAN
- 3 UNITS

MATHEWSON WATERS ARCHITECTS
The Old Surgery
Crowle Road · Lambourn
Berkshire · RG17 8NR

As indicated@A3

Waters Studio
01380 721884
enquiries@mw-architects.co.uk
www.mw-architects.co.uk
© MATHEWSON WATERS ARCHITECTS LLP
24012 PL105 B

Chartered Practice
RIBA #