




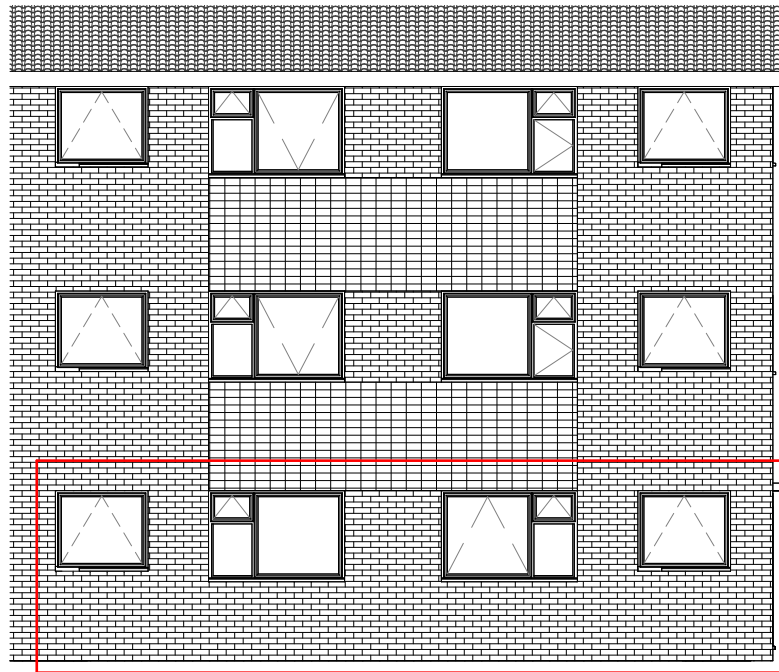

1 **Rear Existing**
1 : 100

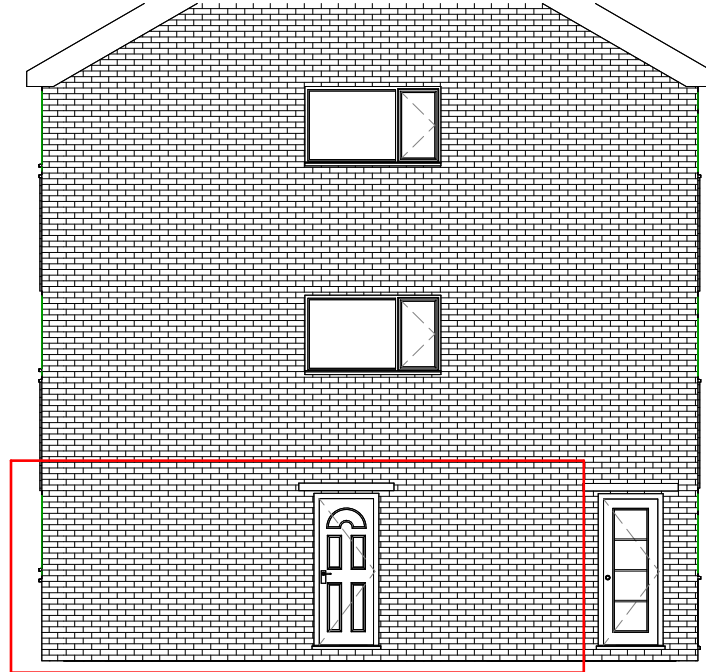


2 **LH Side Existing**
1 : 100

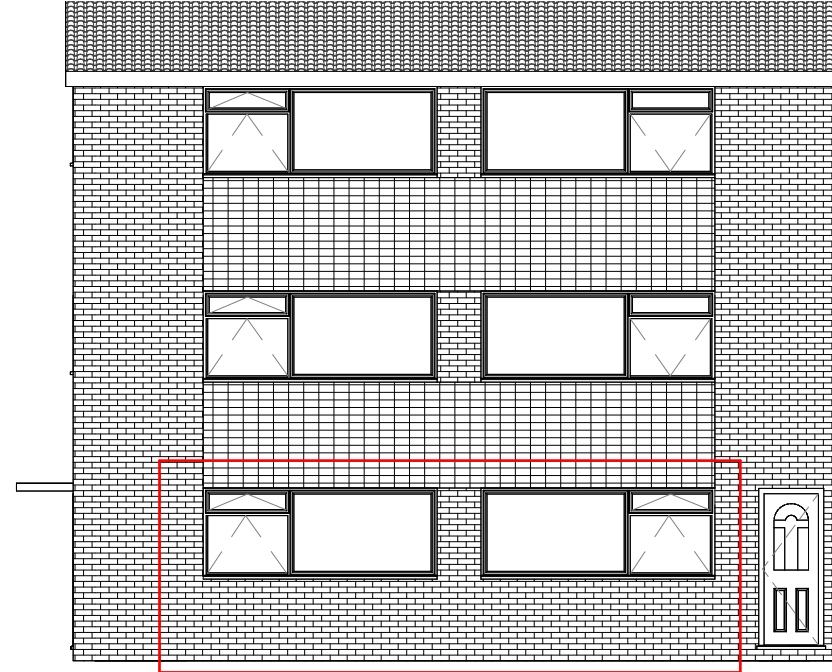


3 **Front Existing**
1 : 100

Window Style Schedule


Window Number	Window Type	Window Width (mm)	Window Height (mm)	Window Colour	Window Material	Window Glazing	Sealed Unit Depth
1	Type D & A	1790	1200	White Smooth	PVCu	STD Clear Double	4-20-4
2	Type D & A	1800	1200	White Smooth	PVCu	STD Clear Double	4-20-4
3	Type C	1220	1065	White Smooth	PVCu	STD Clear Double	4-20-4
4	Type A & E	3090	1200	White Smooth	PVCu	STD Clear Double	4-20-4
5	Type A & E	3090	1200	White Smooth	PVCu	STD Clear Double	4-20-4
6	Type C	1216	1065	White Smooth	PVCu	TUF Obscure Double - Satin	4-20-4
7	Composite Door - Kempton	849	2060	Anthracite	PVCu	TUF Obscure Double - Reflections	4-20-4

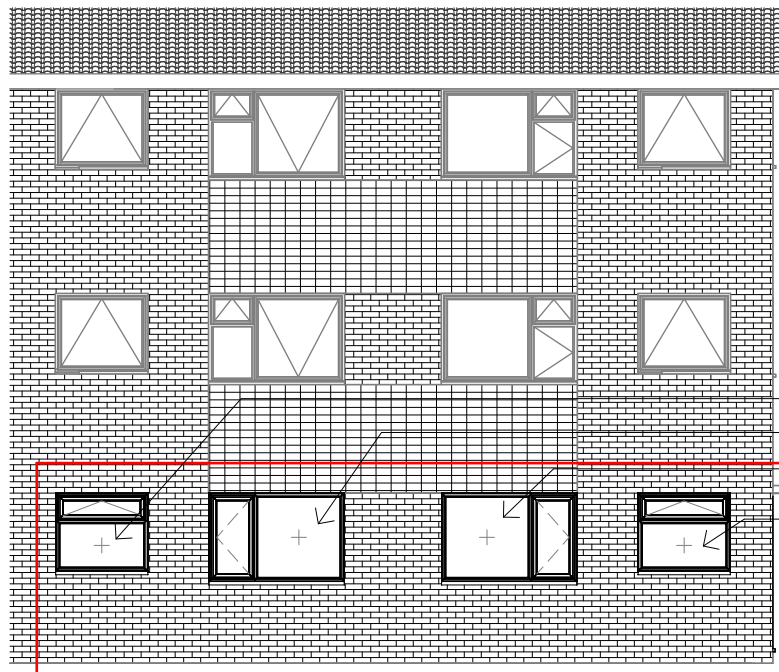

4 **Rear Proposed**
1 : 100

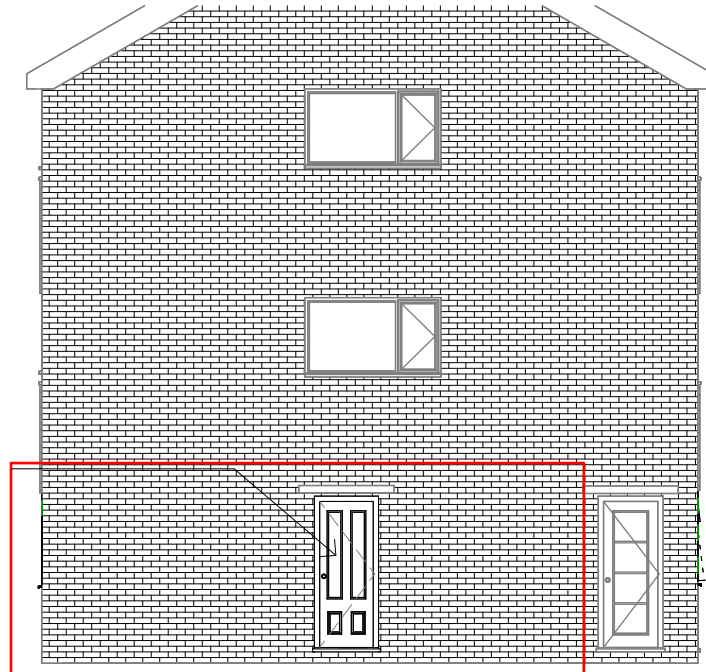

5 **LH Side Proposed**
1 : 100

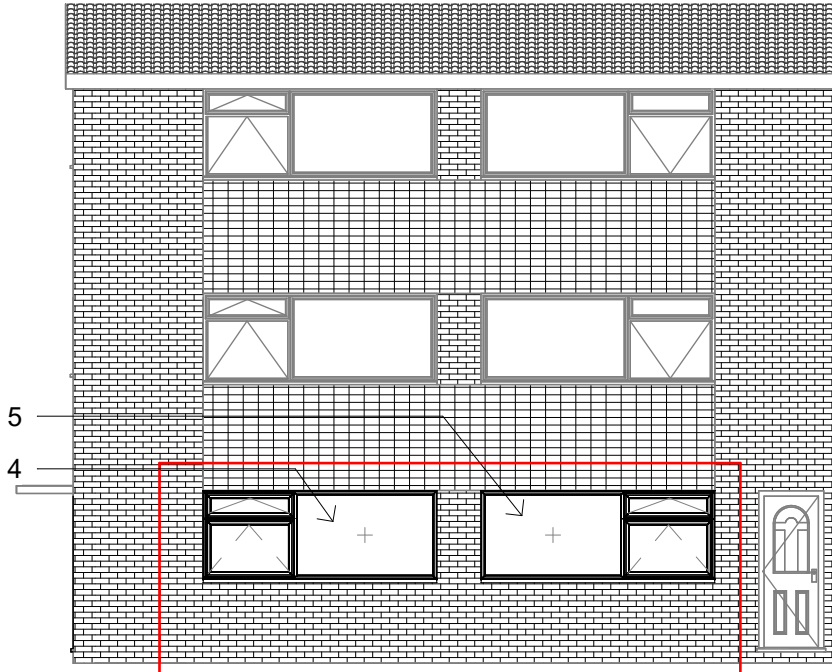

6 **Front Proposed**
1 : 100

Scale 1:100

Scale 1:50

Contract No.

FHI 139291

Site Address -

30 Auburn Court, Church Road,
Reading,
Berkshire,
RG4 7AJ

Drawing No.

1 of 3

Elevations

All Dimensions in mm

Scale: 1 : 100 @A3

Signed Off on - 30/03/2026

Review on -

FIRST

First Home Improvements
Station Road Industrial
Estate Lenwade Norfolk
NR9 5LY

© Drawings, associated documentation and intellectual property is protected under copyright law.
All documentation by First Home Improvements prohibits unauthorised actions such as (but not limited to) the re-issuing and re-production thereof without prior consent.