
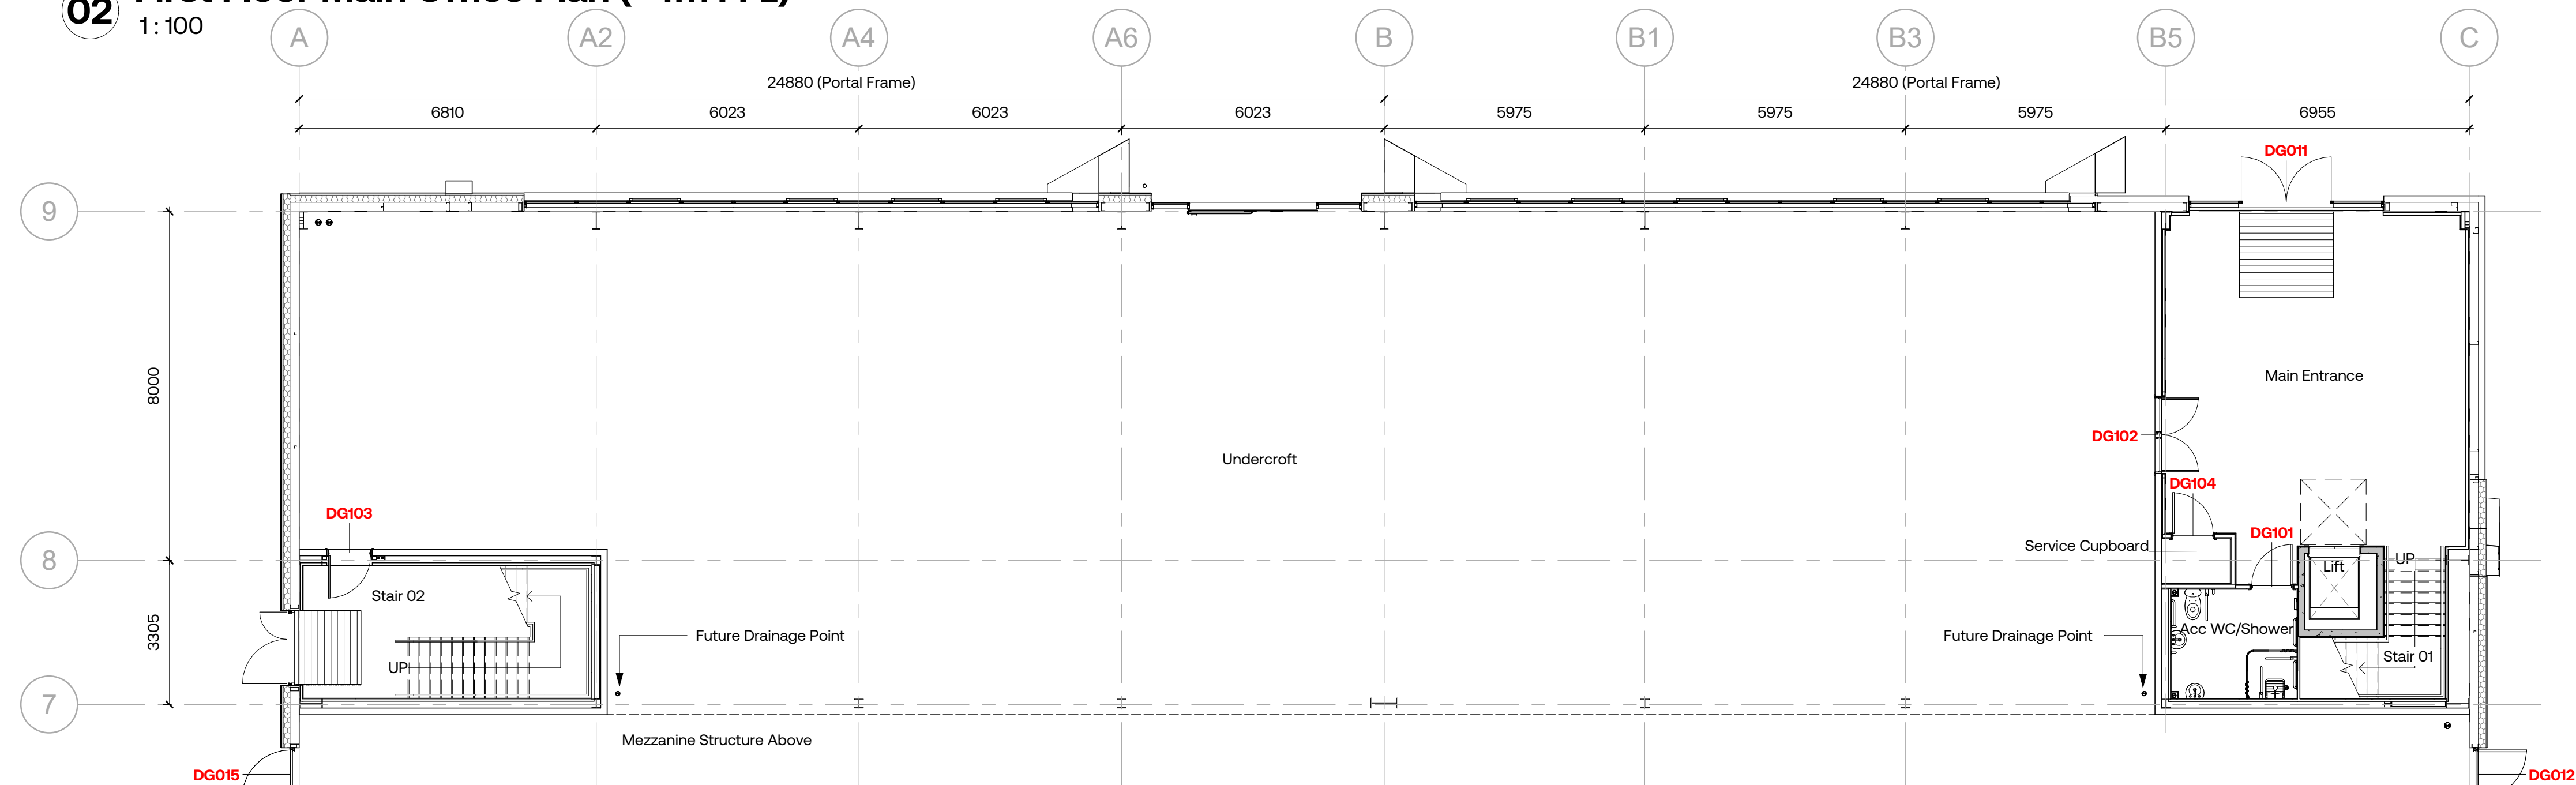
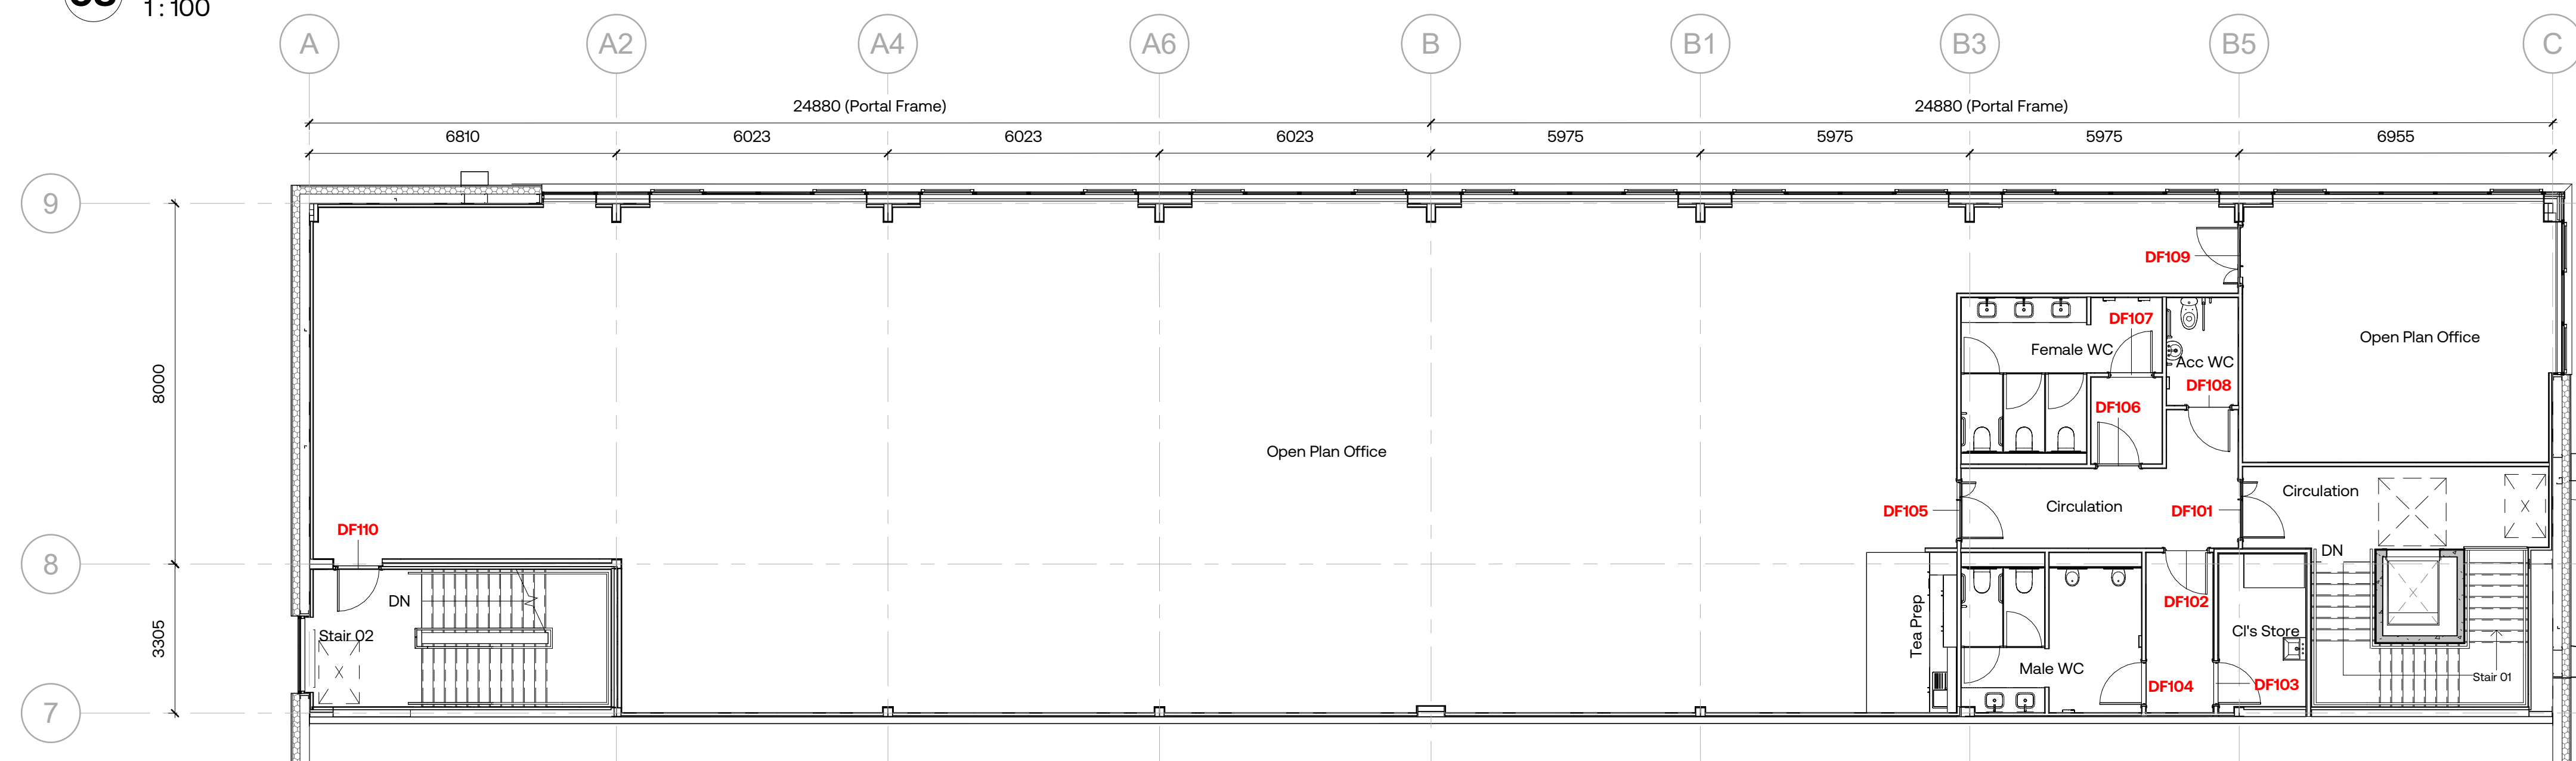


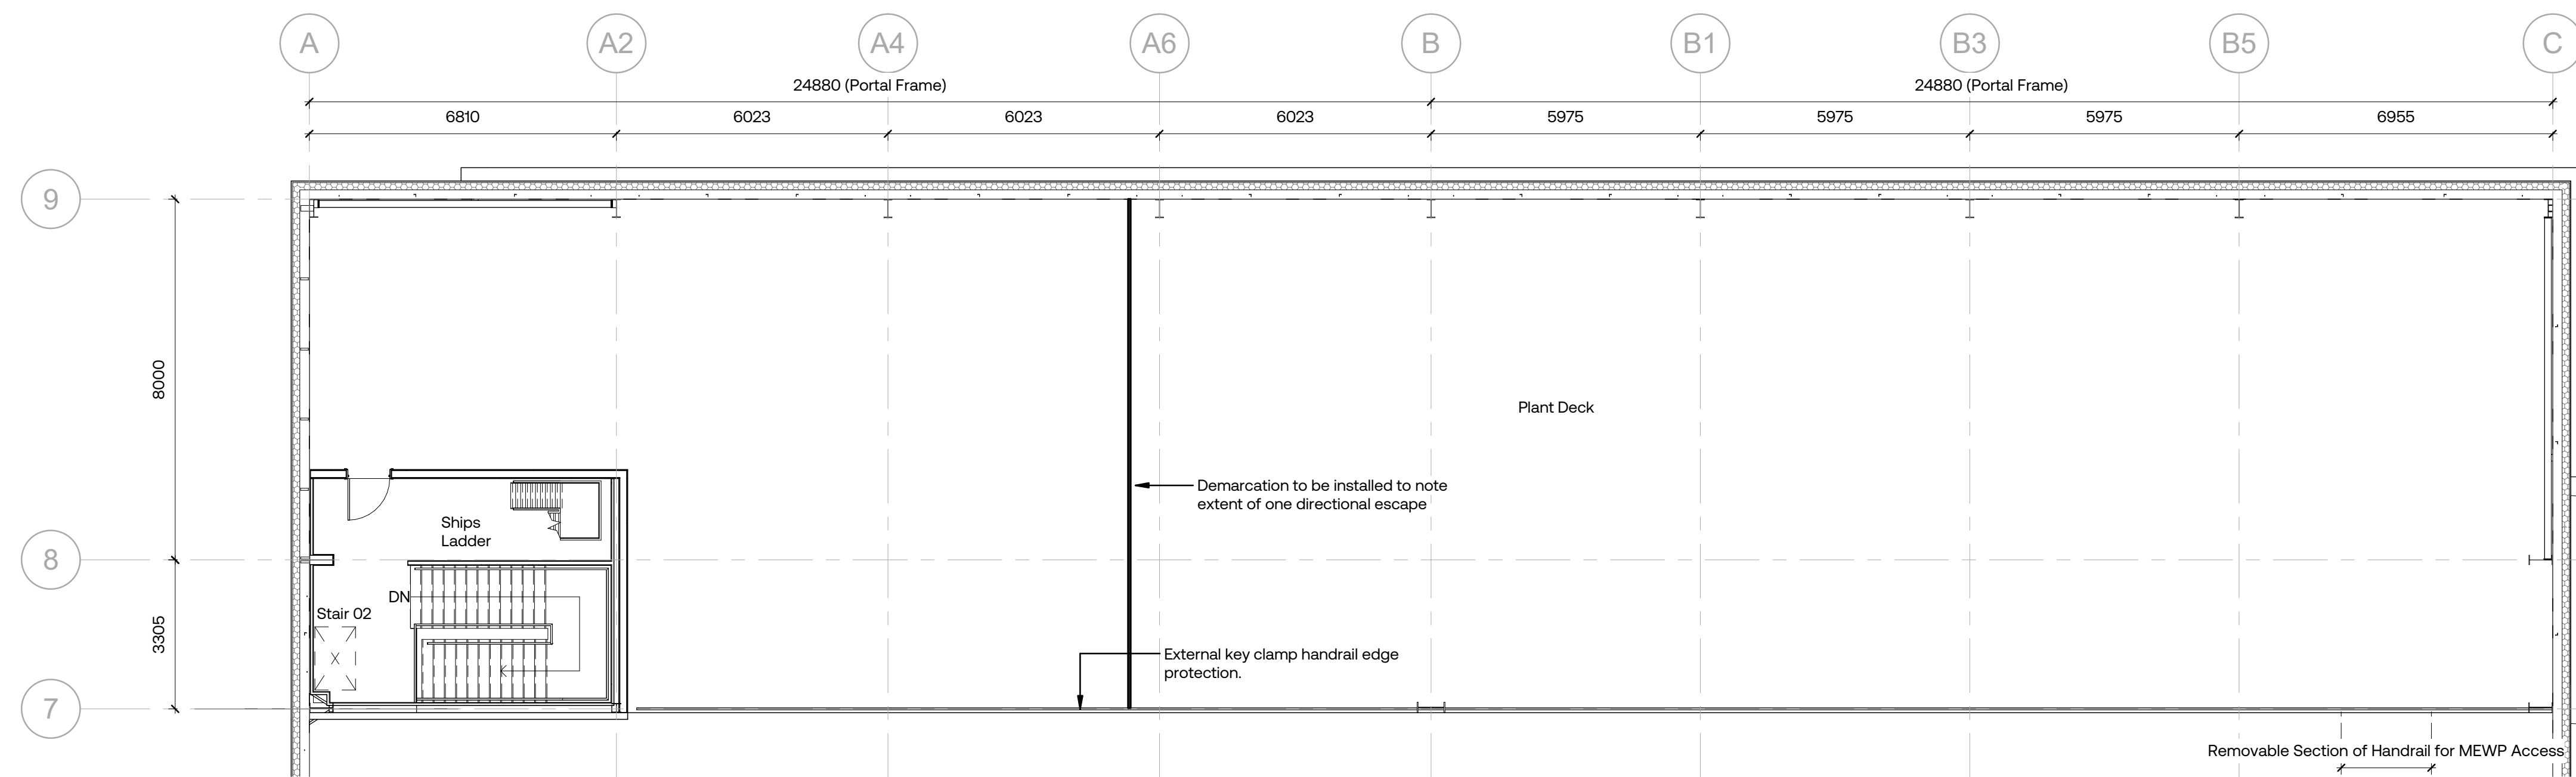

- Dimensions are all in millimeters, unless stated otherwise.
- It is the recipients responsibility to print this document to the correct scale.
- All the relevant drawings and specifications should be read in conjunction with this drawing.
- Scaling of this drawing is not recommended.

Layout to be confirmed

vision reference

C01	Updated to Construction	GT	LF	19.01.26
P08	Updated to align with steel model and design coordination	SAS	GT	03.12.25
P07	Rapid Riser Location added	SAS	GT	10.09.25
P06	Updated to Tenant Enhancements GA Set	SAS	GT	10.09.25
P05	Plant deck fire note added.	GT	LF	17.07.25
P04	WC Updated to suit Part T. Scheme Convert to Revit. Detailed Design Issue	GT	LF	02.07.25
P03	Scheme Converted to Revit	GT	LF	11.04.25
P02	Office Lid added	DN	LF	21.06.24
P01	Initial Issue	DN	LF	04.01.24

rev	amendments	by	ckd	date
-----	------------	----	-----	------

Reading International Logistics Park

Unit 1 - Main Office Plan

Information Container LOIN	
LOD 4	LOI 4



**UMC
ARCHITECTS®**

RIBA PoW Stage:	4 - Technical Design	
Suitability / Status:	S2	
Drawn / Checked:	PD/LF	
Date:	28.02.24	
Scale:	1:100 @ A1	
UMC Project Number:	23545	
Document Reference:	Drawing no:	Revision:
C178 - UMC -0100 -ZZ -DR -A-	1005	C01

THIS DRAWING IS TO BE USED FOR THE STATED PURPOSE ONLY
AND SHOULD NOT BE USED FOR ANY OTHER

THIS DRAWING IS TO BE USED FOR THE STATED PURPOSE ONLY
AND SHOULD NOT BE USED FOR ANY OTHER