


Rev	Date	Note
P1	27.03.26	Planning Issue

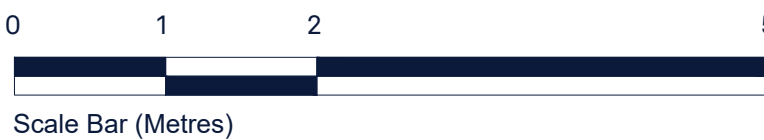

Drawing Title
Proposed Sections

Project
3-5 Craven Road
Reading

Drawing Number
CRR001-PL250

Status
For Planning

Drawing Revision
P1


Scale
1:50 @ A1, 1:100 @ A3

Origination Date
26-01-2026

Flat roof with opening rooflights to provide natural and stack ventilation


Lightweight timber frame construction to minimise footings and improve thermal performance.

Anthracite parapet coping to match window & door frames.

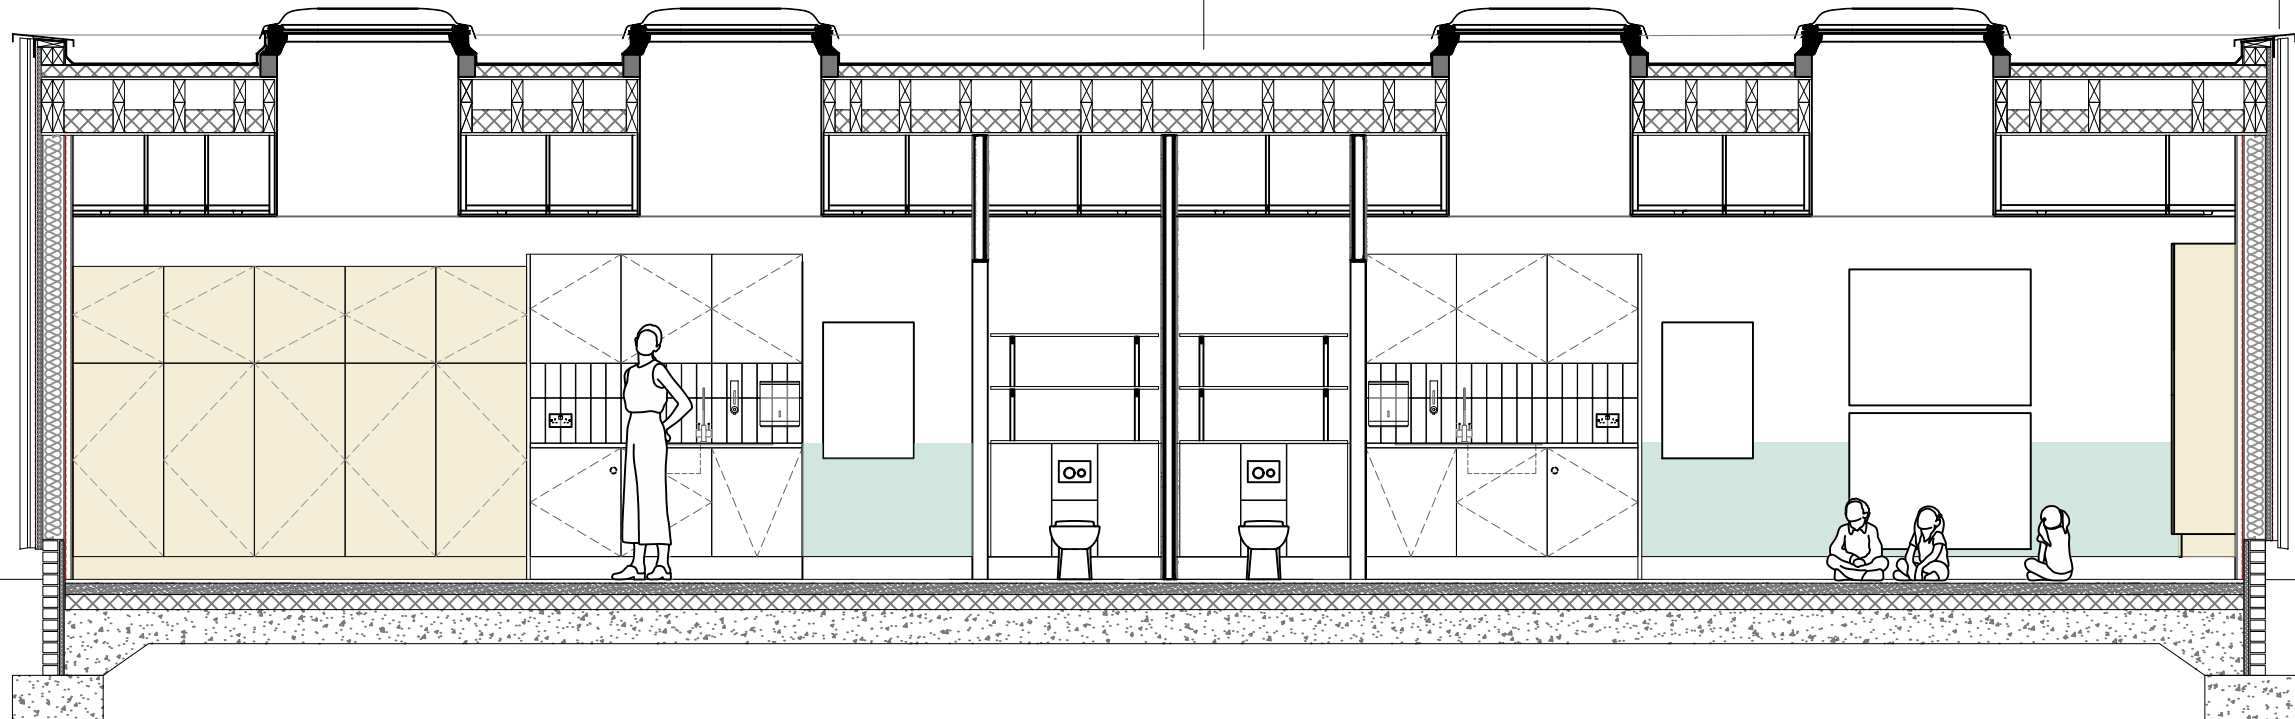


Section A


Paired, vertical windows to provide daylight and natural ventilation to both playrooms. Frames to be provided in anthracite colour.

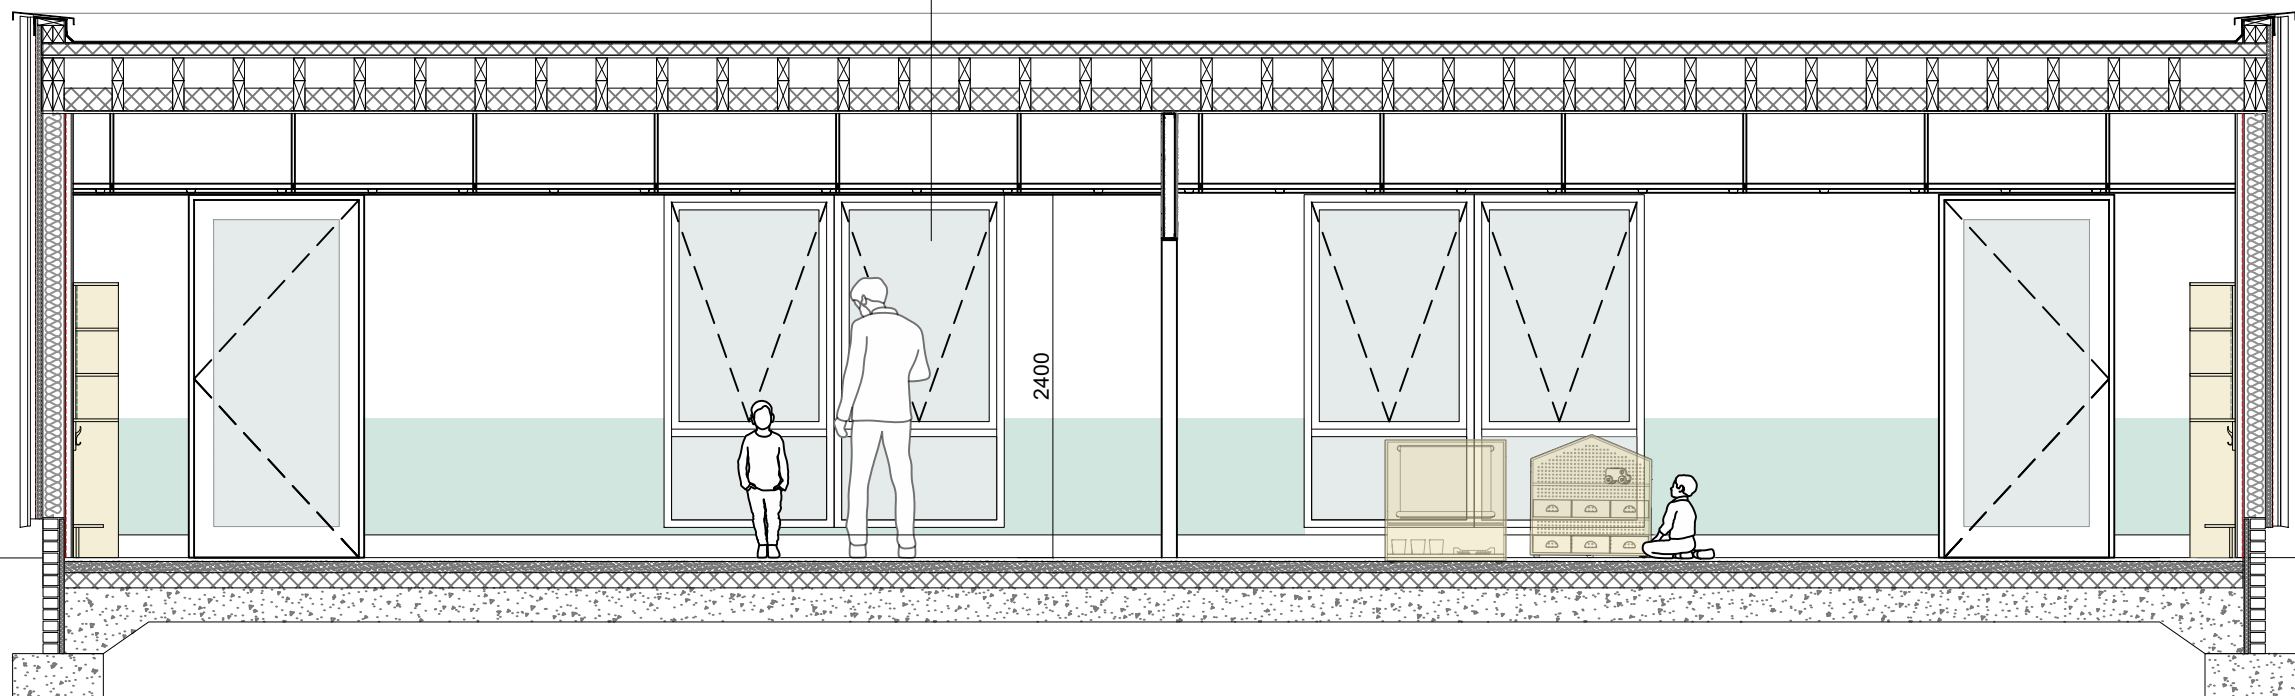


Section B

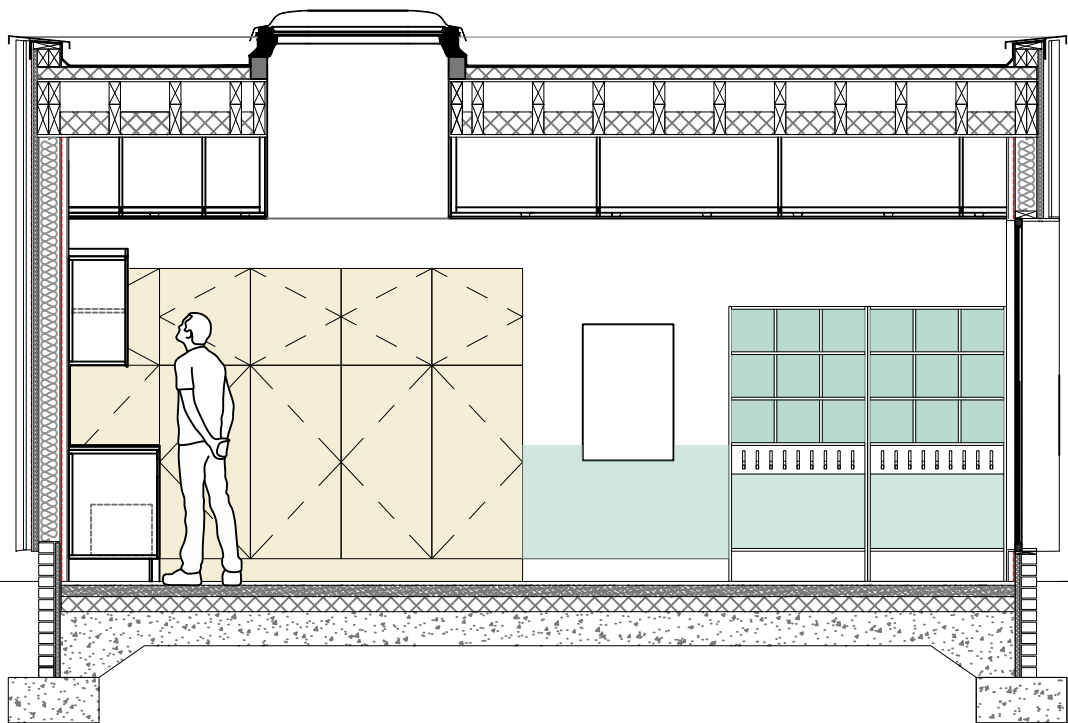

Section C

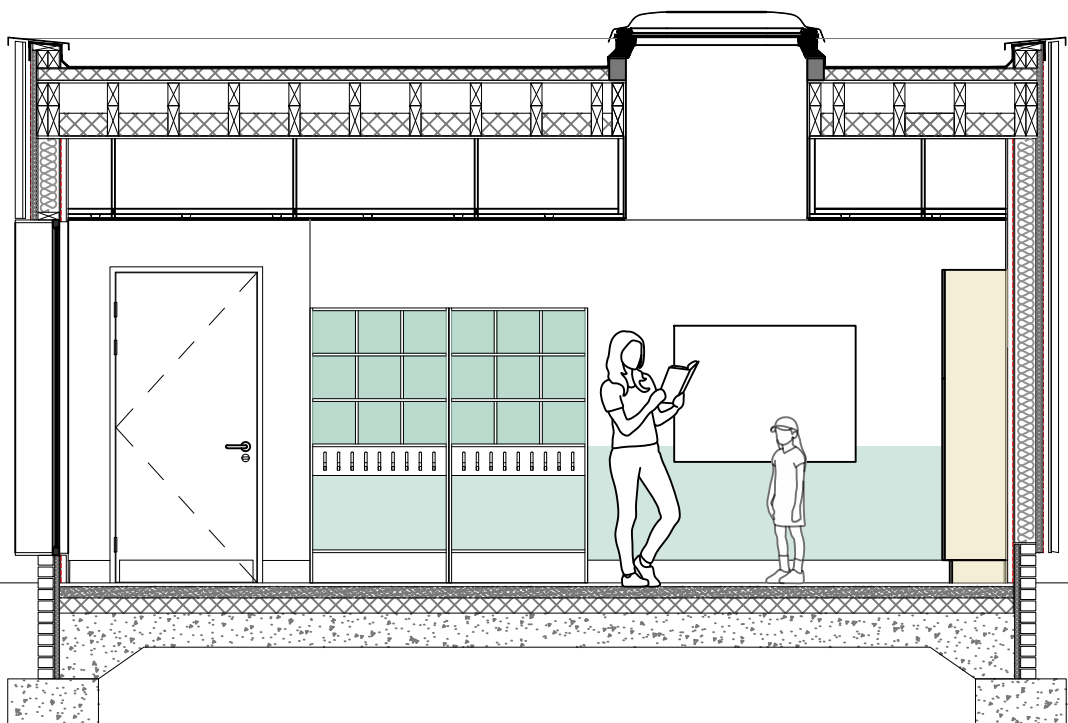

Section D

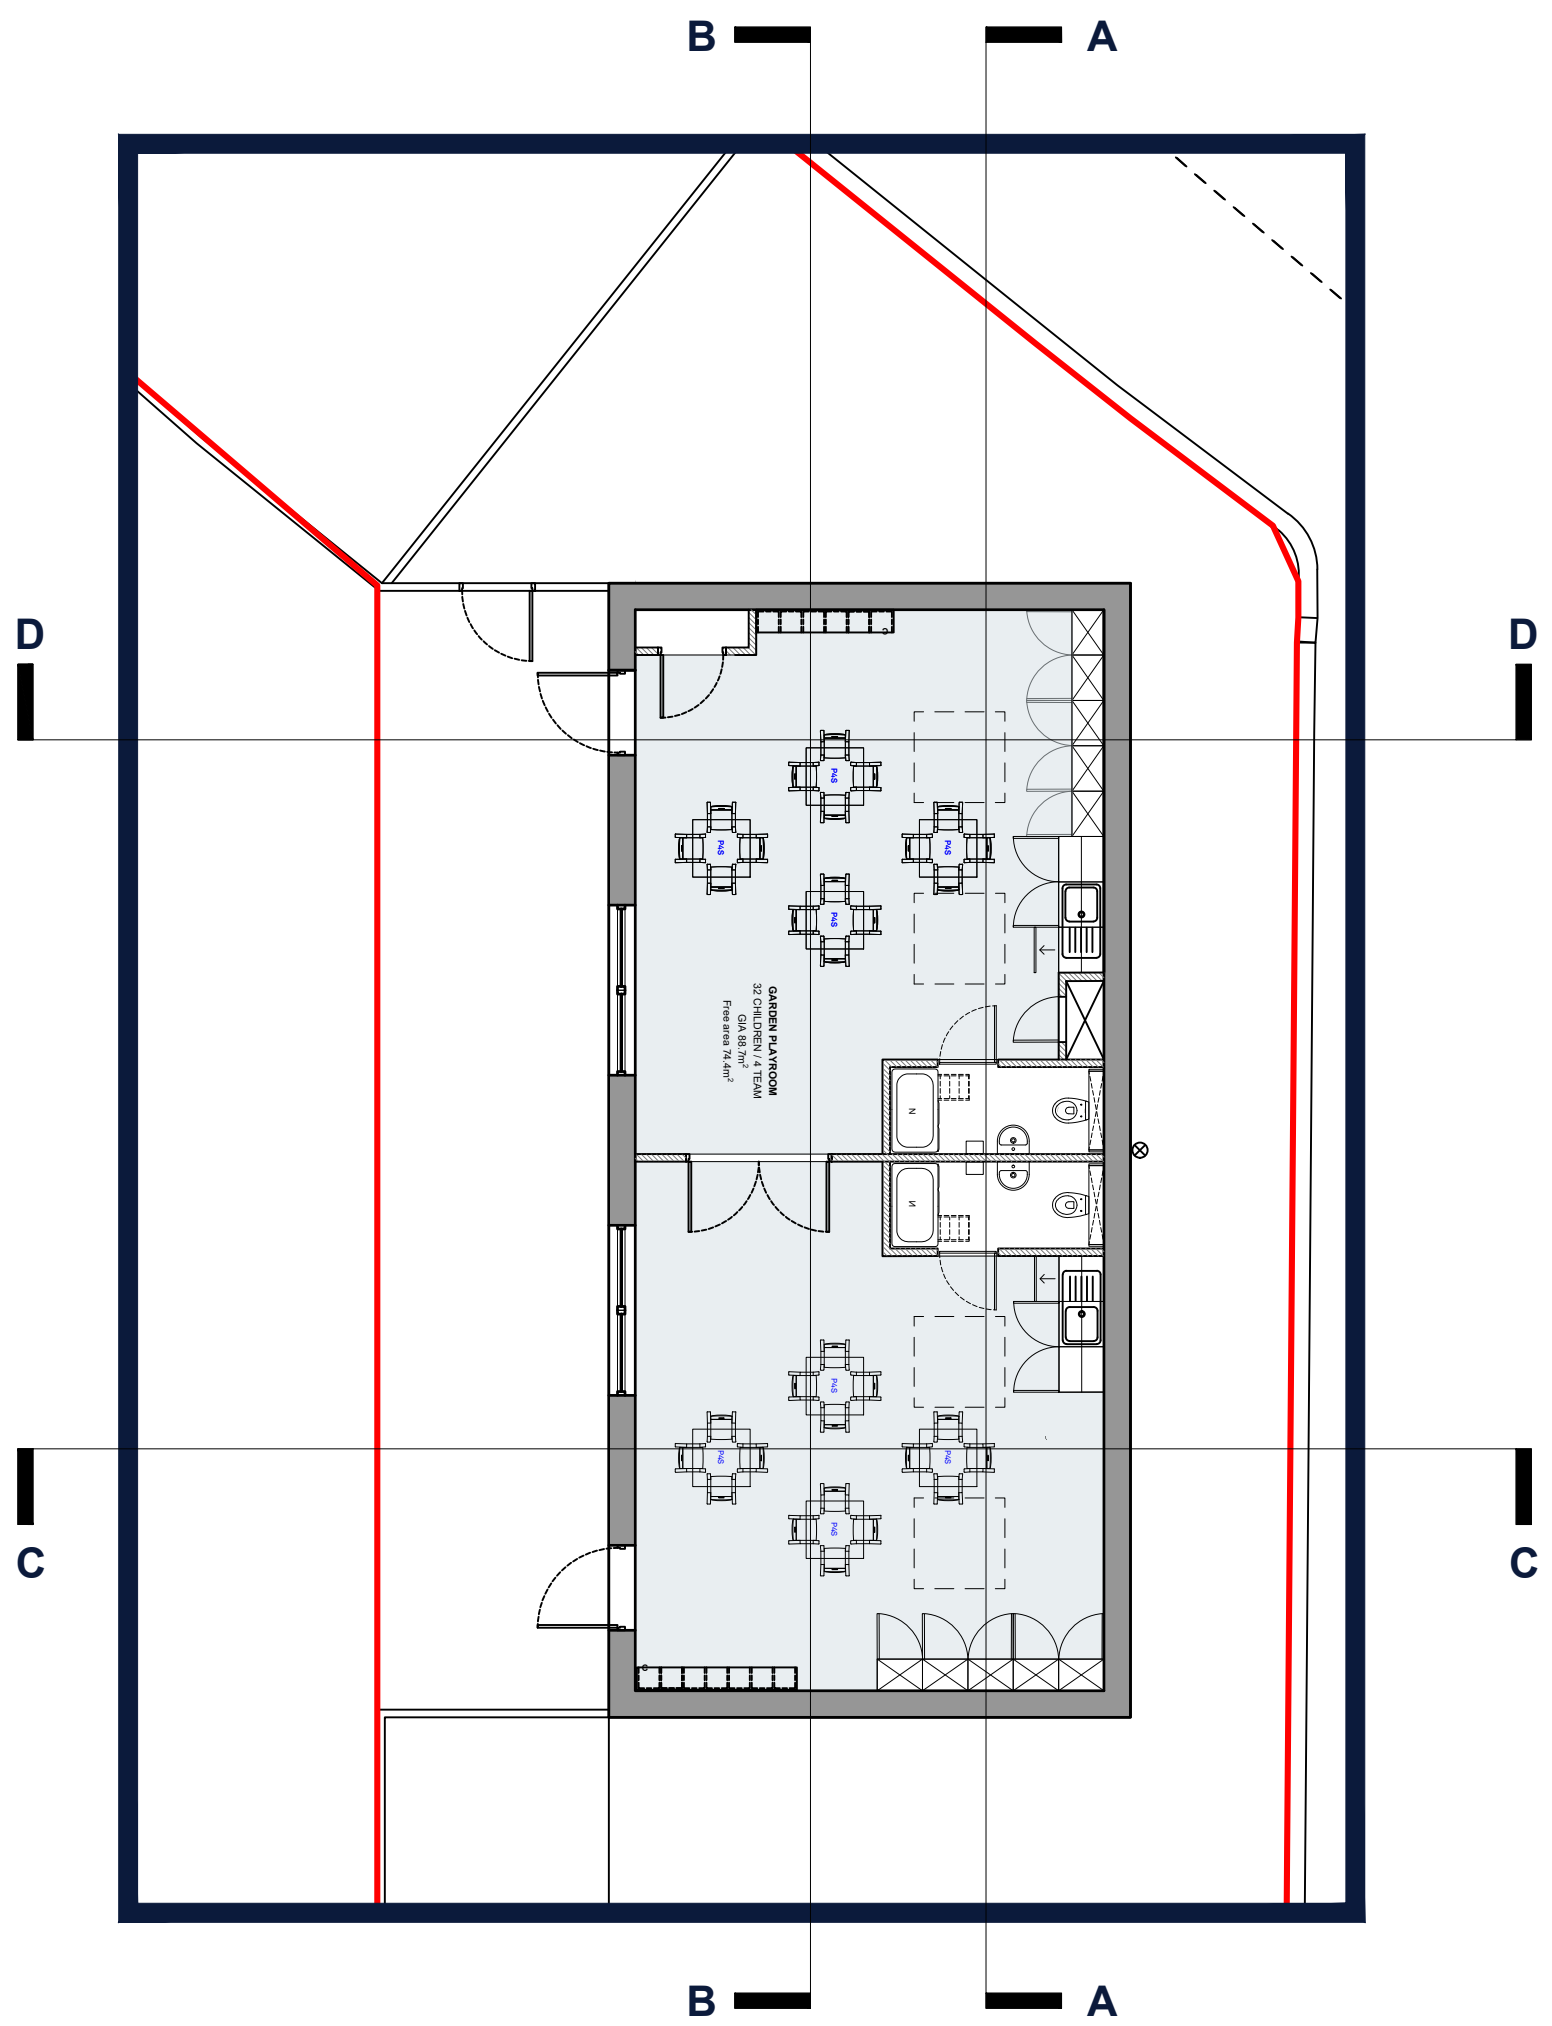

Key Plan Scale 1:100