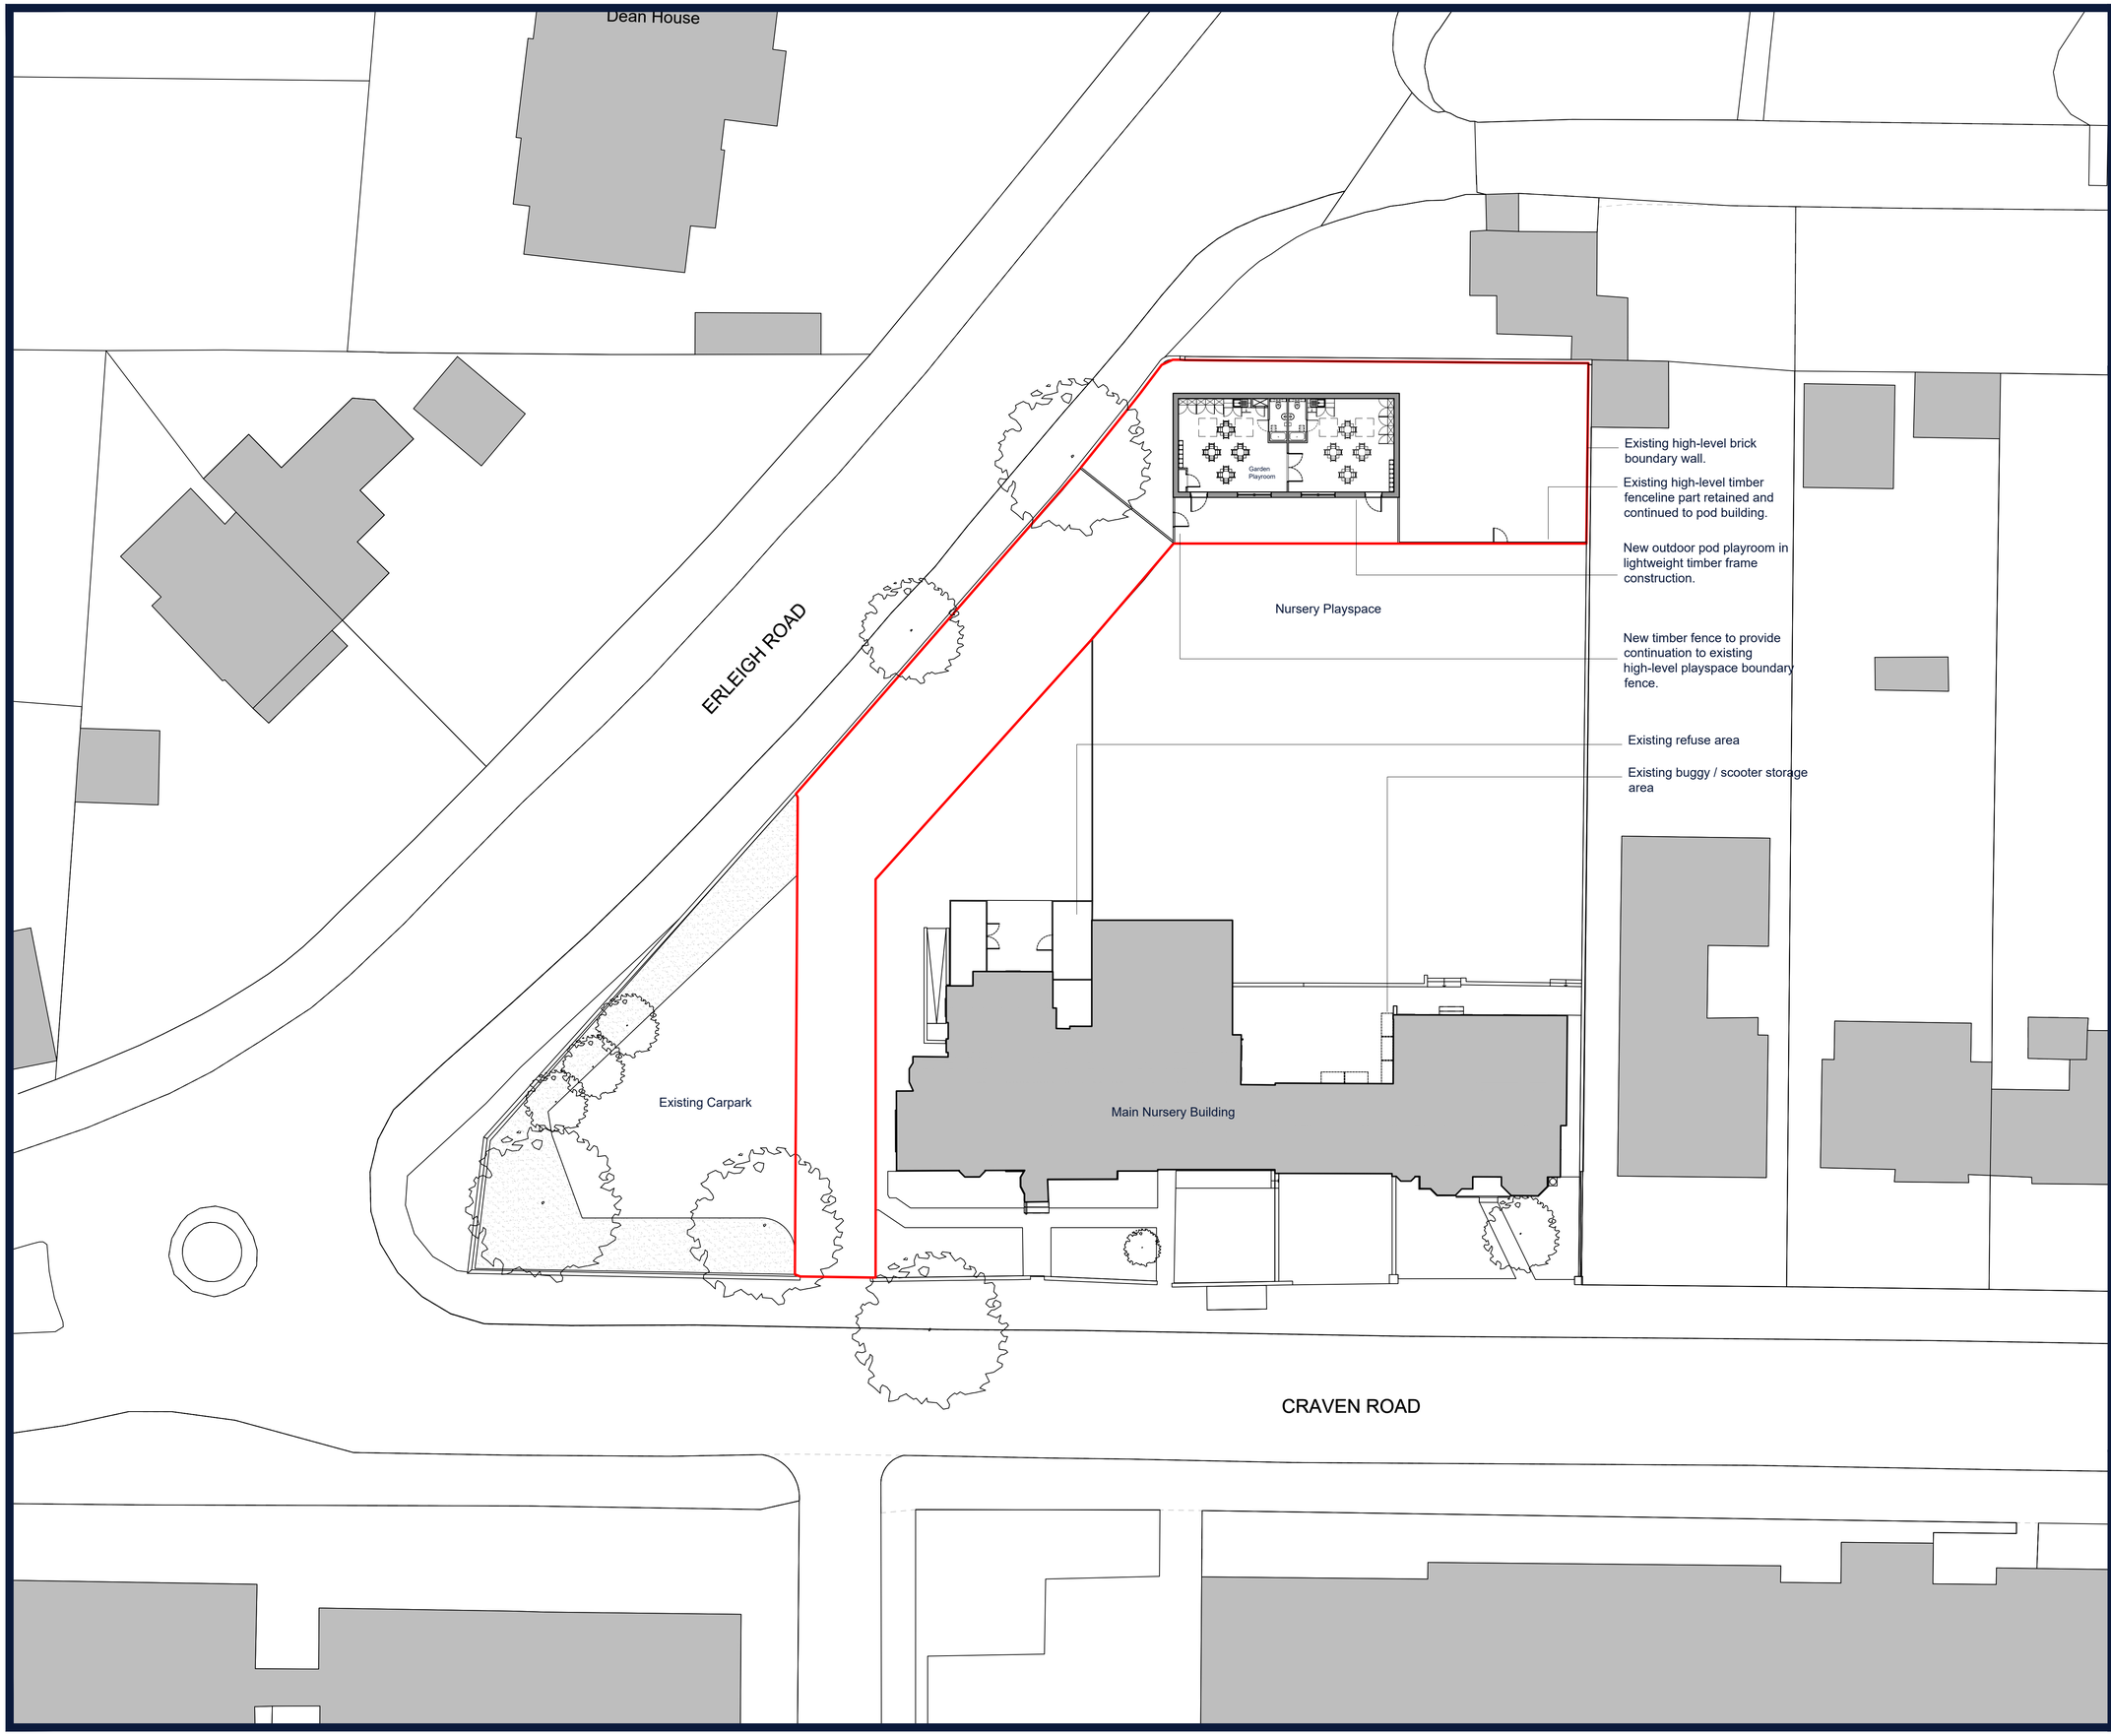

n family club

NURSERY & PRESCHOOL

47-49 Charlotte Road
London EC2A 3QT

Rev	Date	Note
P1	27.03.26	Planning Issue

Drawing Title
Site Plan - Proposed

Project
3-5 Craven Road
Reading

Drawing Number
CRR001-PL003

Status
For Planning

Drawing Revision
P1

Scale
1:200 @ A1, 1:400 @ A3

Origination Date
26-01-2026