



Rev	Date	Note
P1	27.03.26	Planning Issue

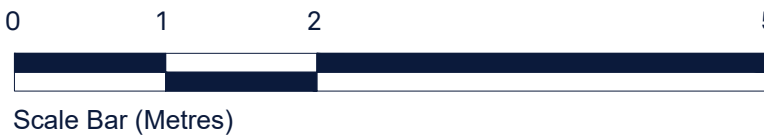


Drawing Title
Proposed Elevations


Project 3-5 Craven Road Reading	Drawing Number CRR001-PL200
Status For Planning	Drawing Revision P1
Scale 1:50 @ A1, 1:100 @ A3	Origination Date 26-01-2026

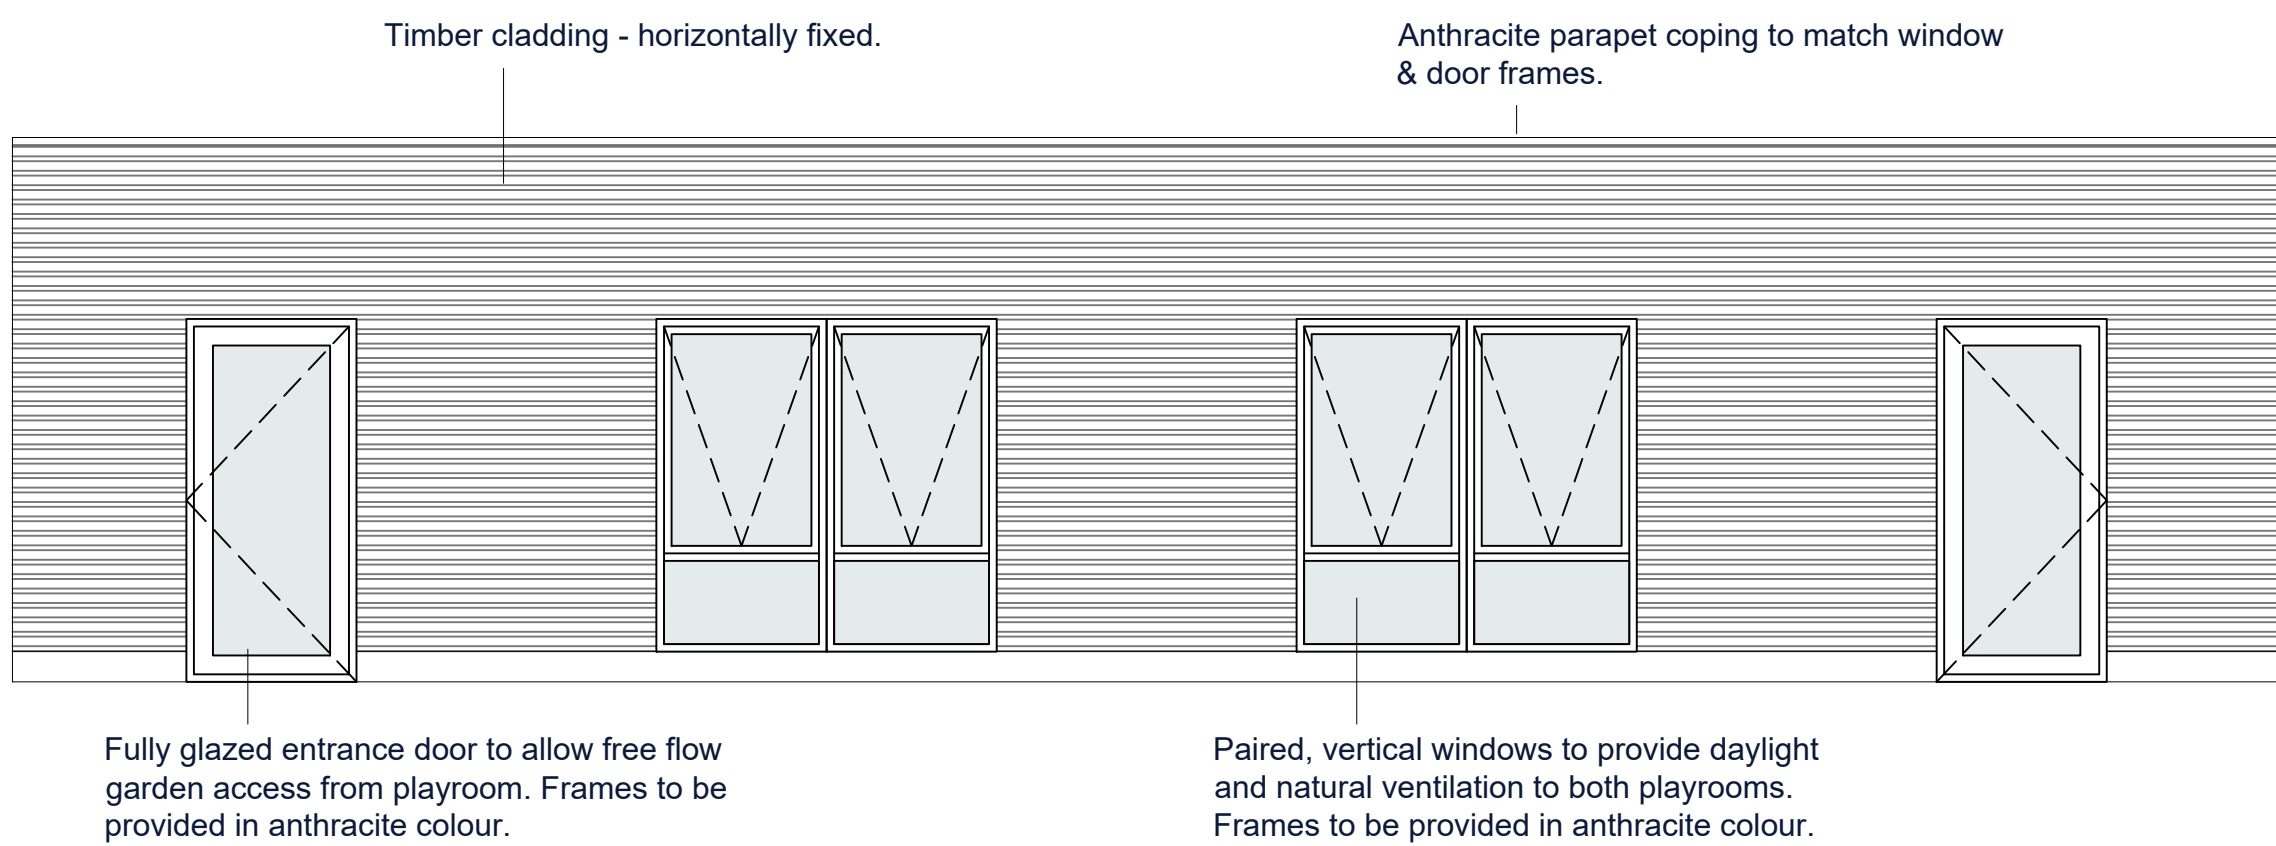


Elevation 1

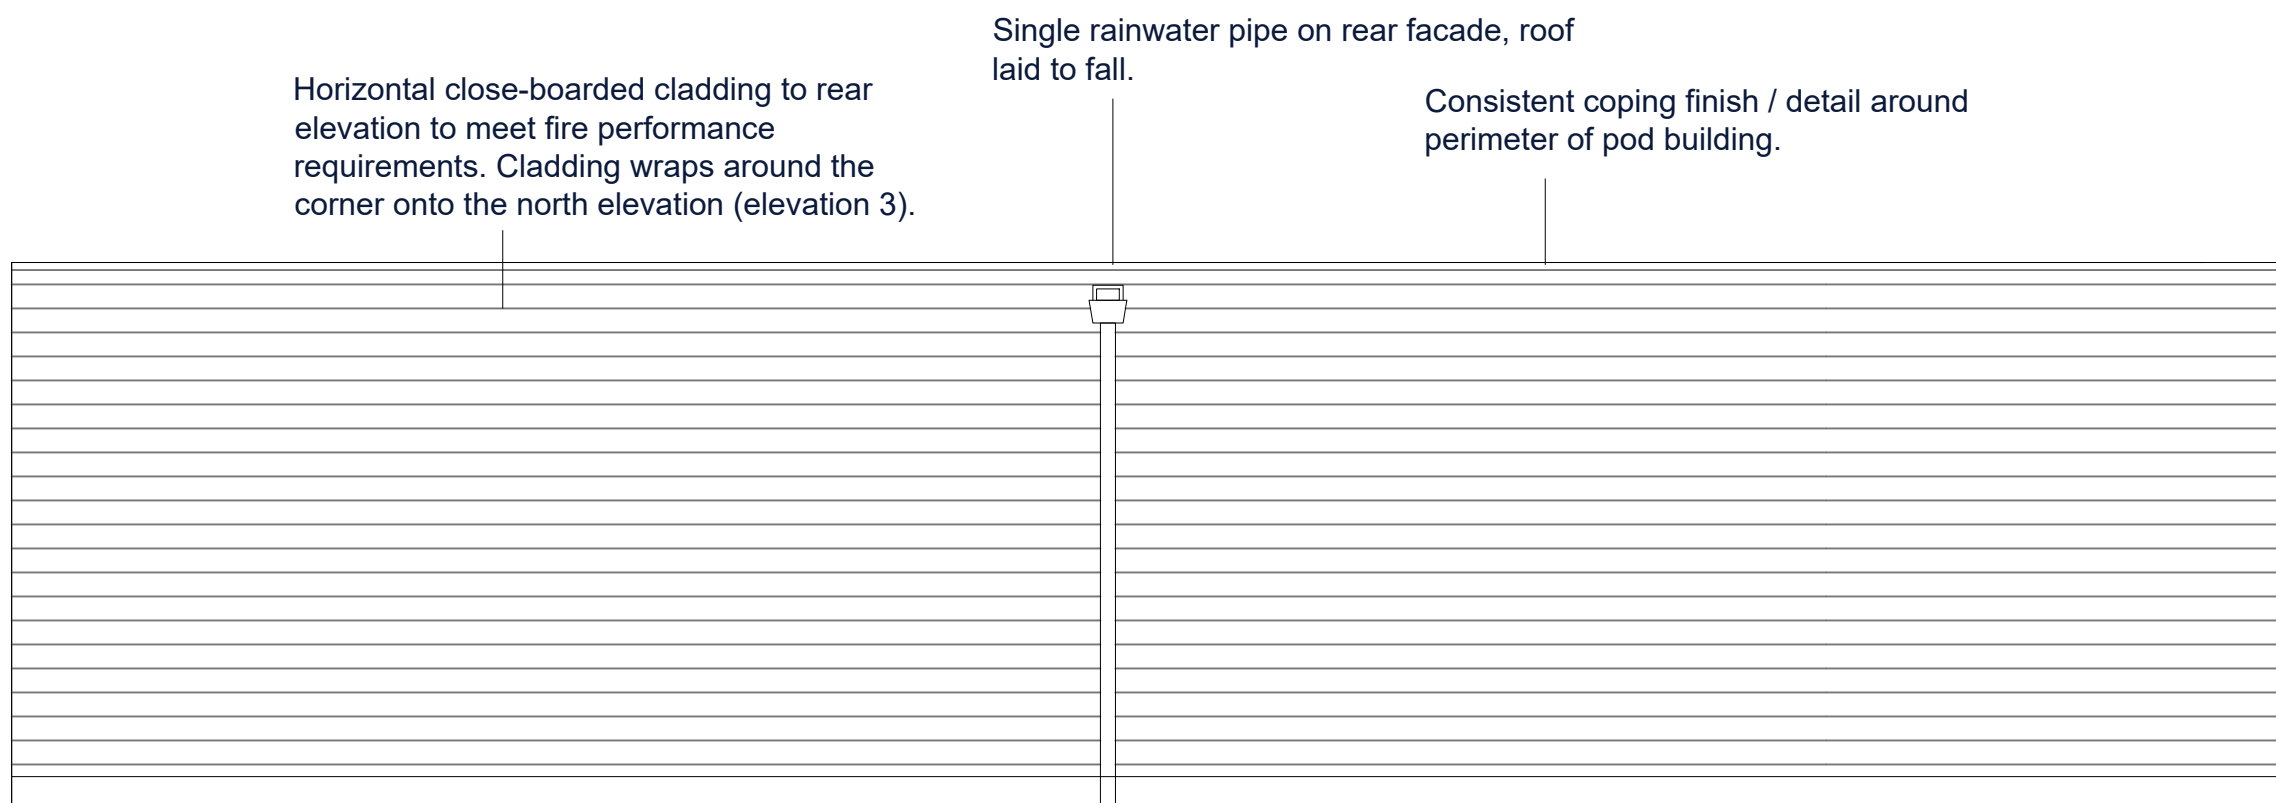


Elevation 2

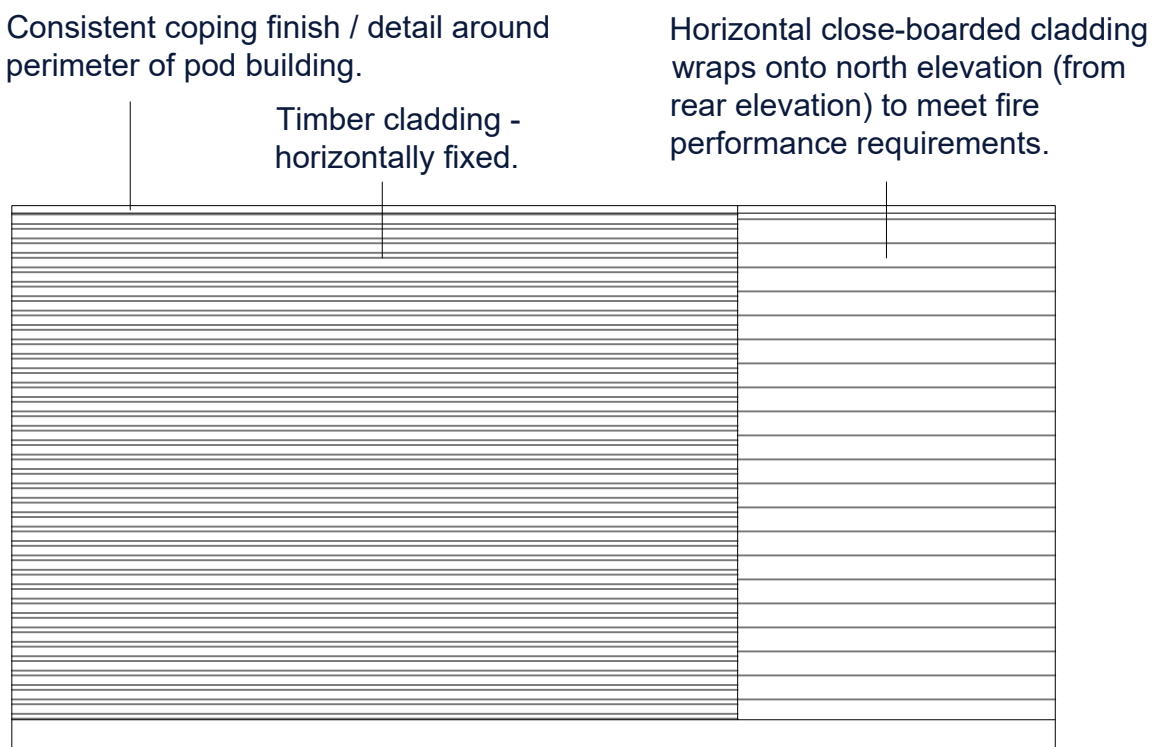

Elevation 3

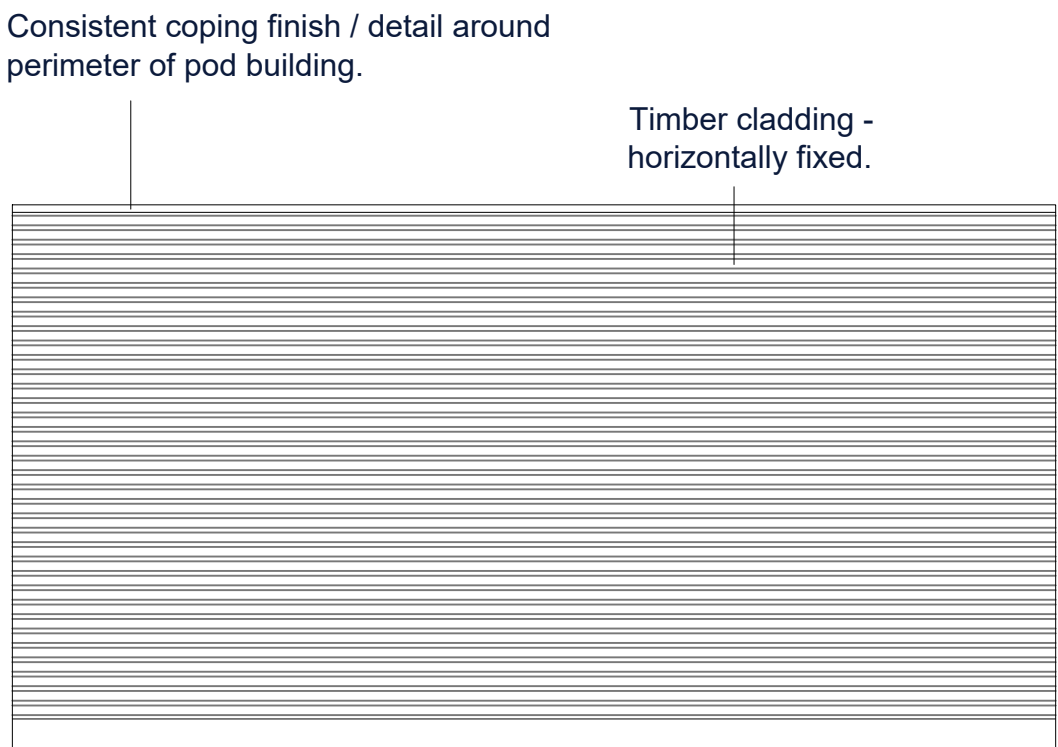

Elevation 4

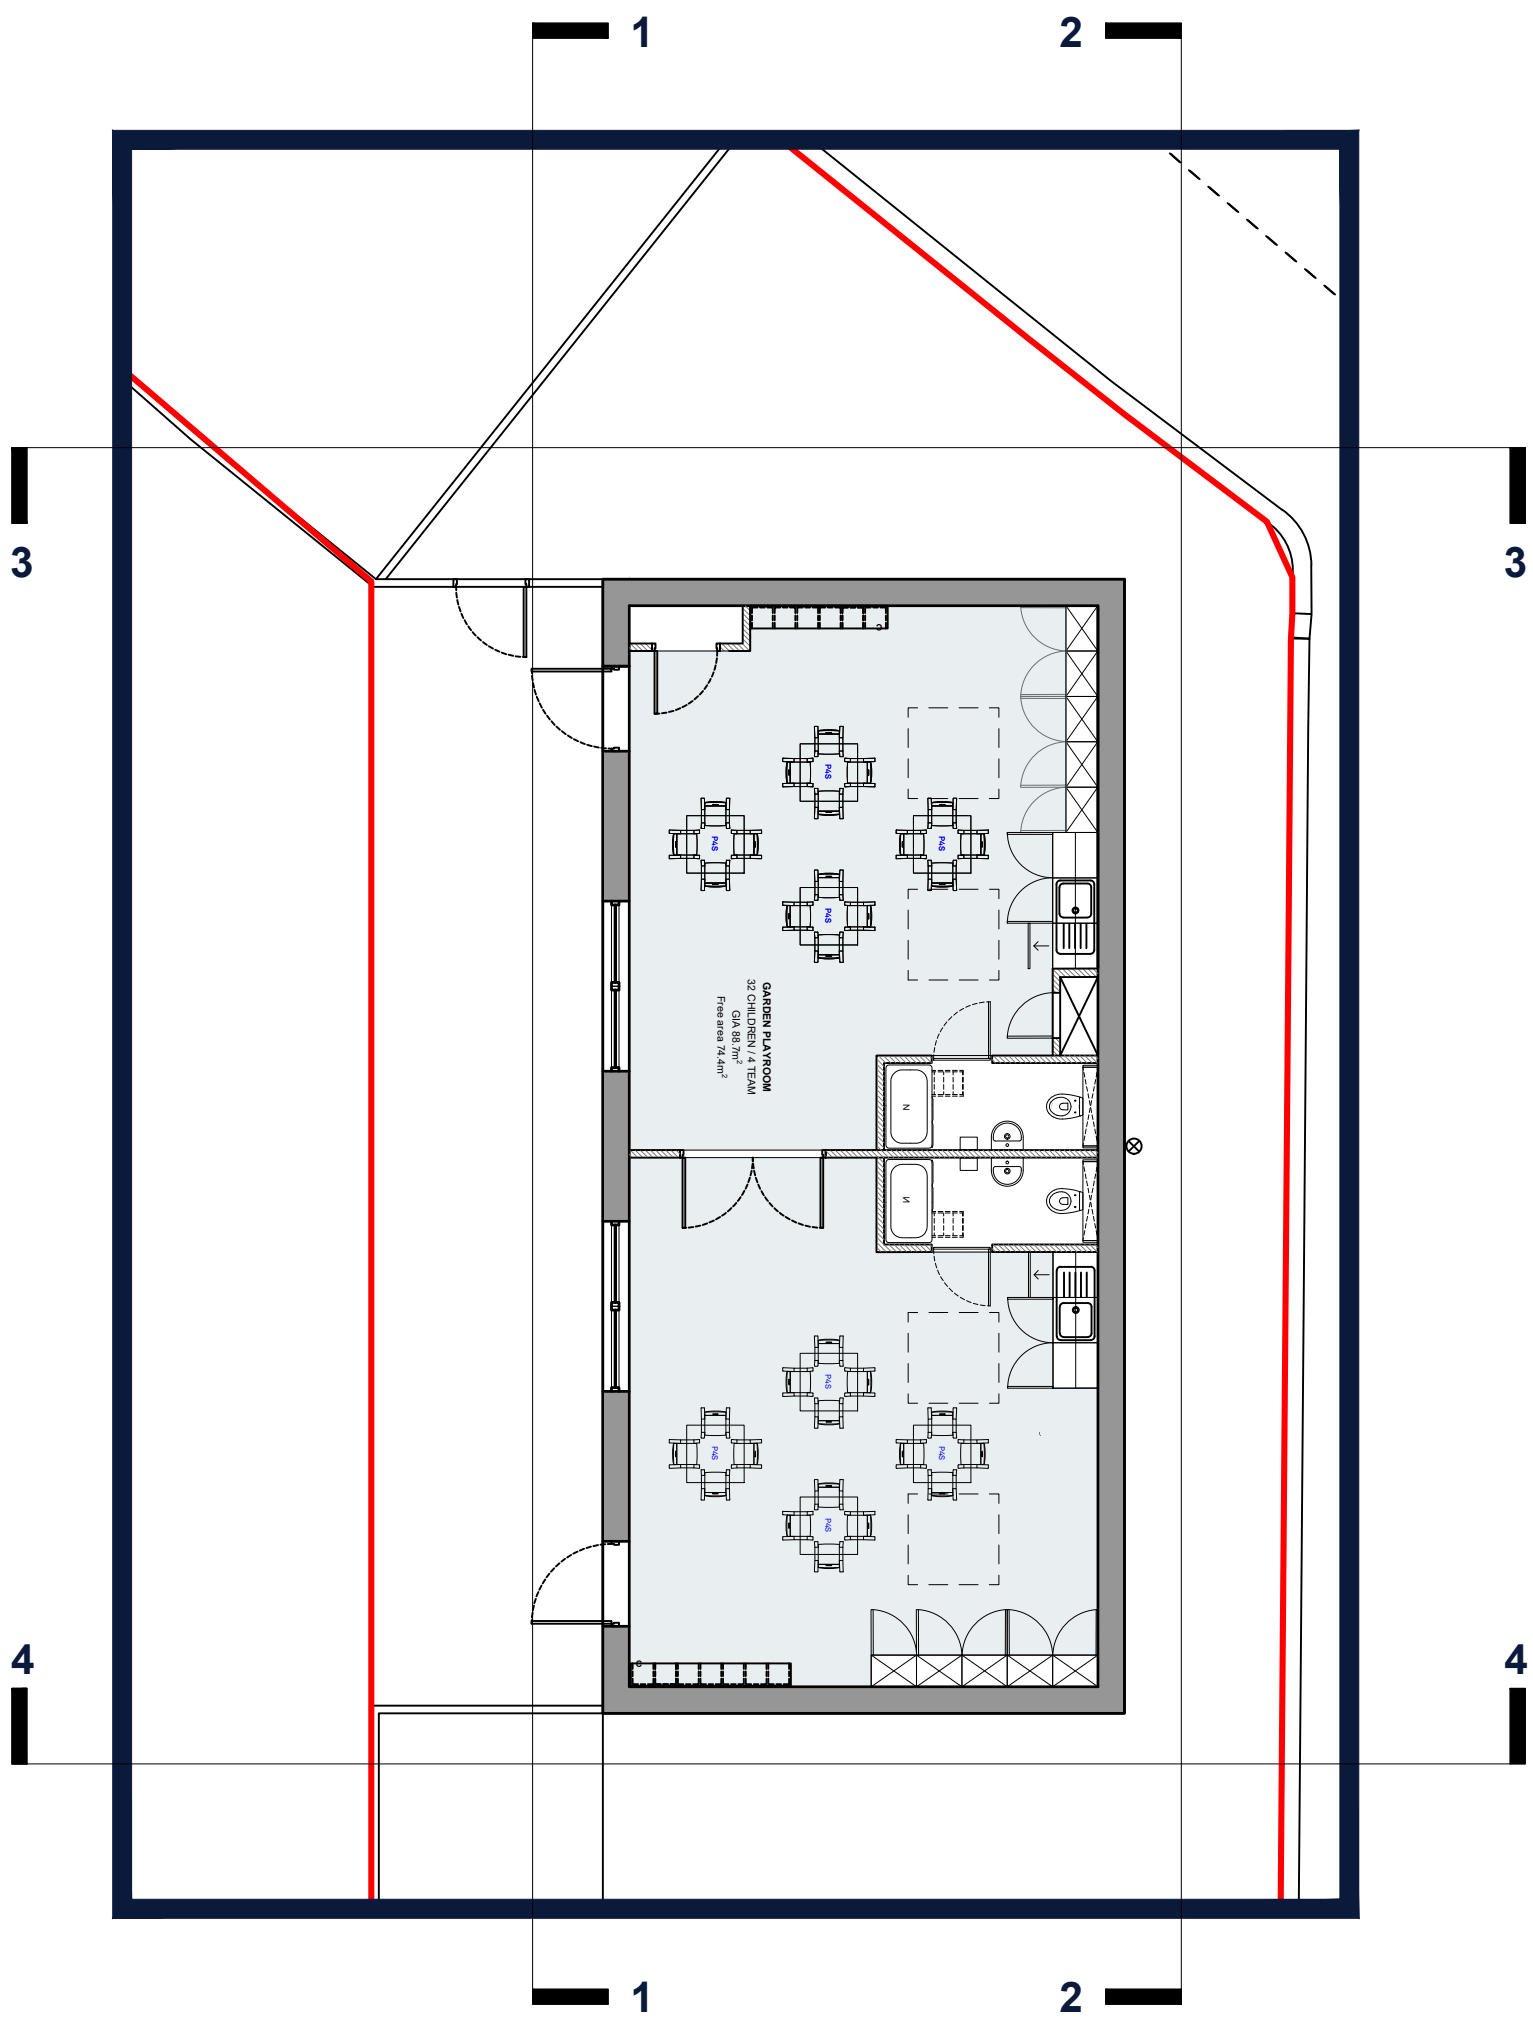

Key Plan Scale 1:100