



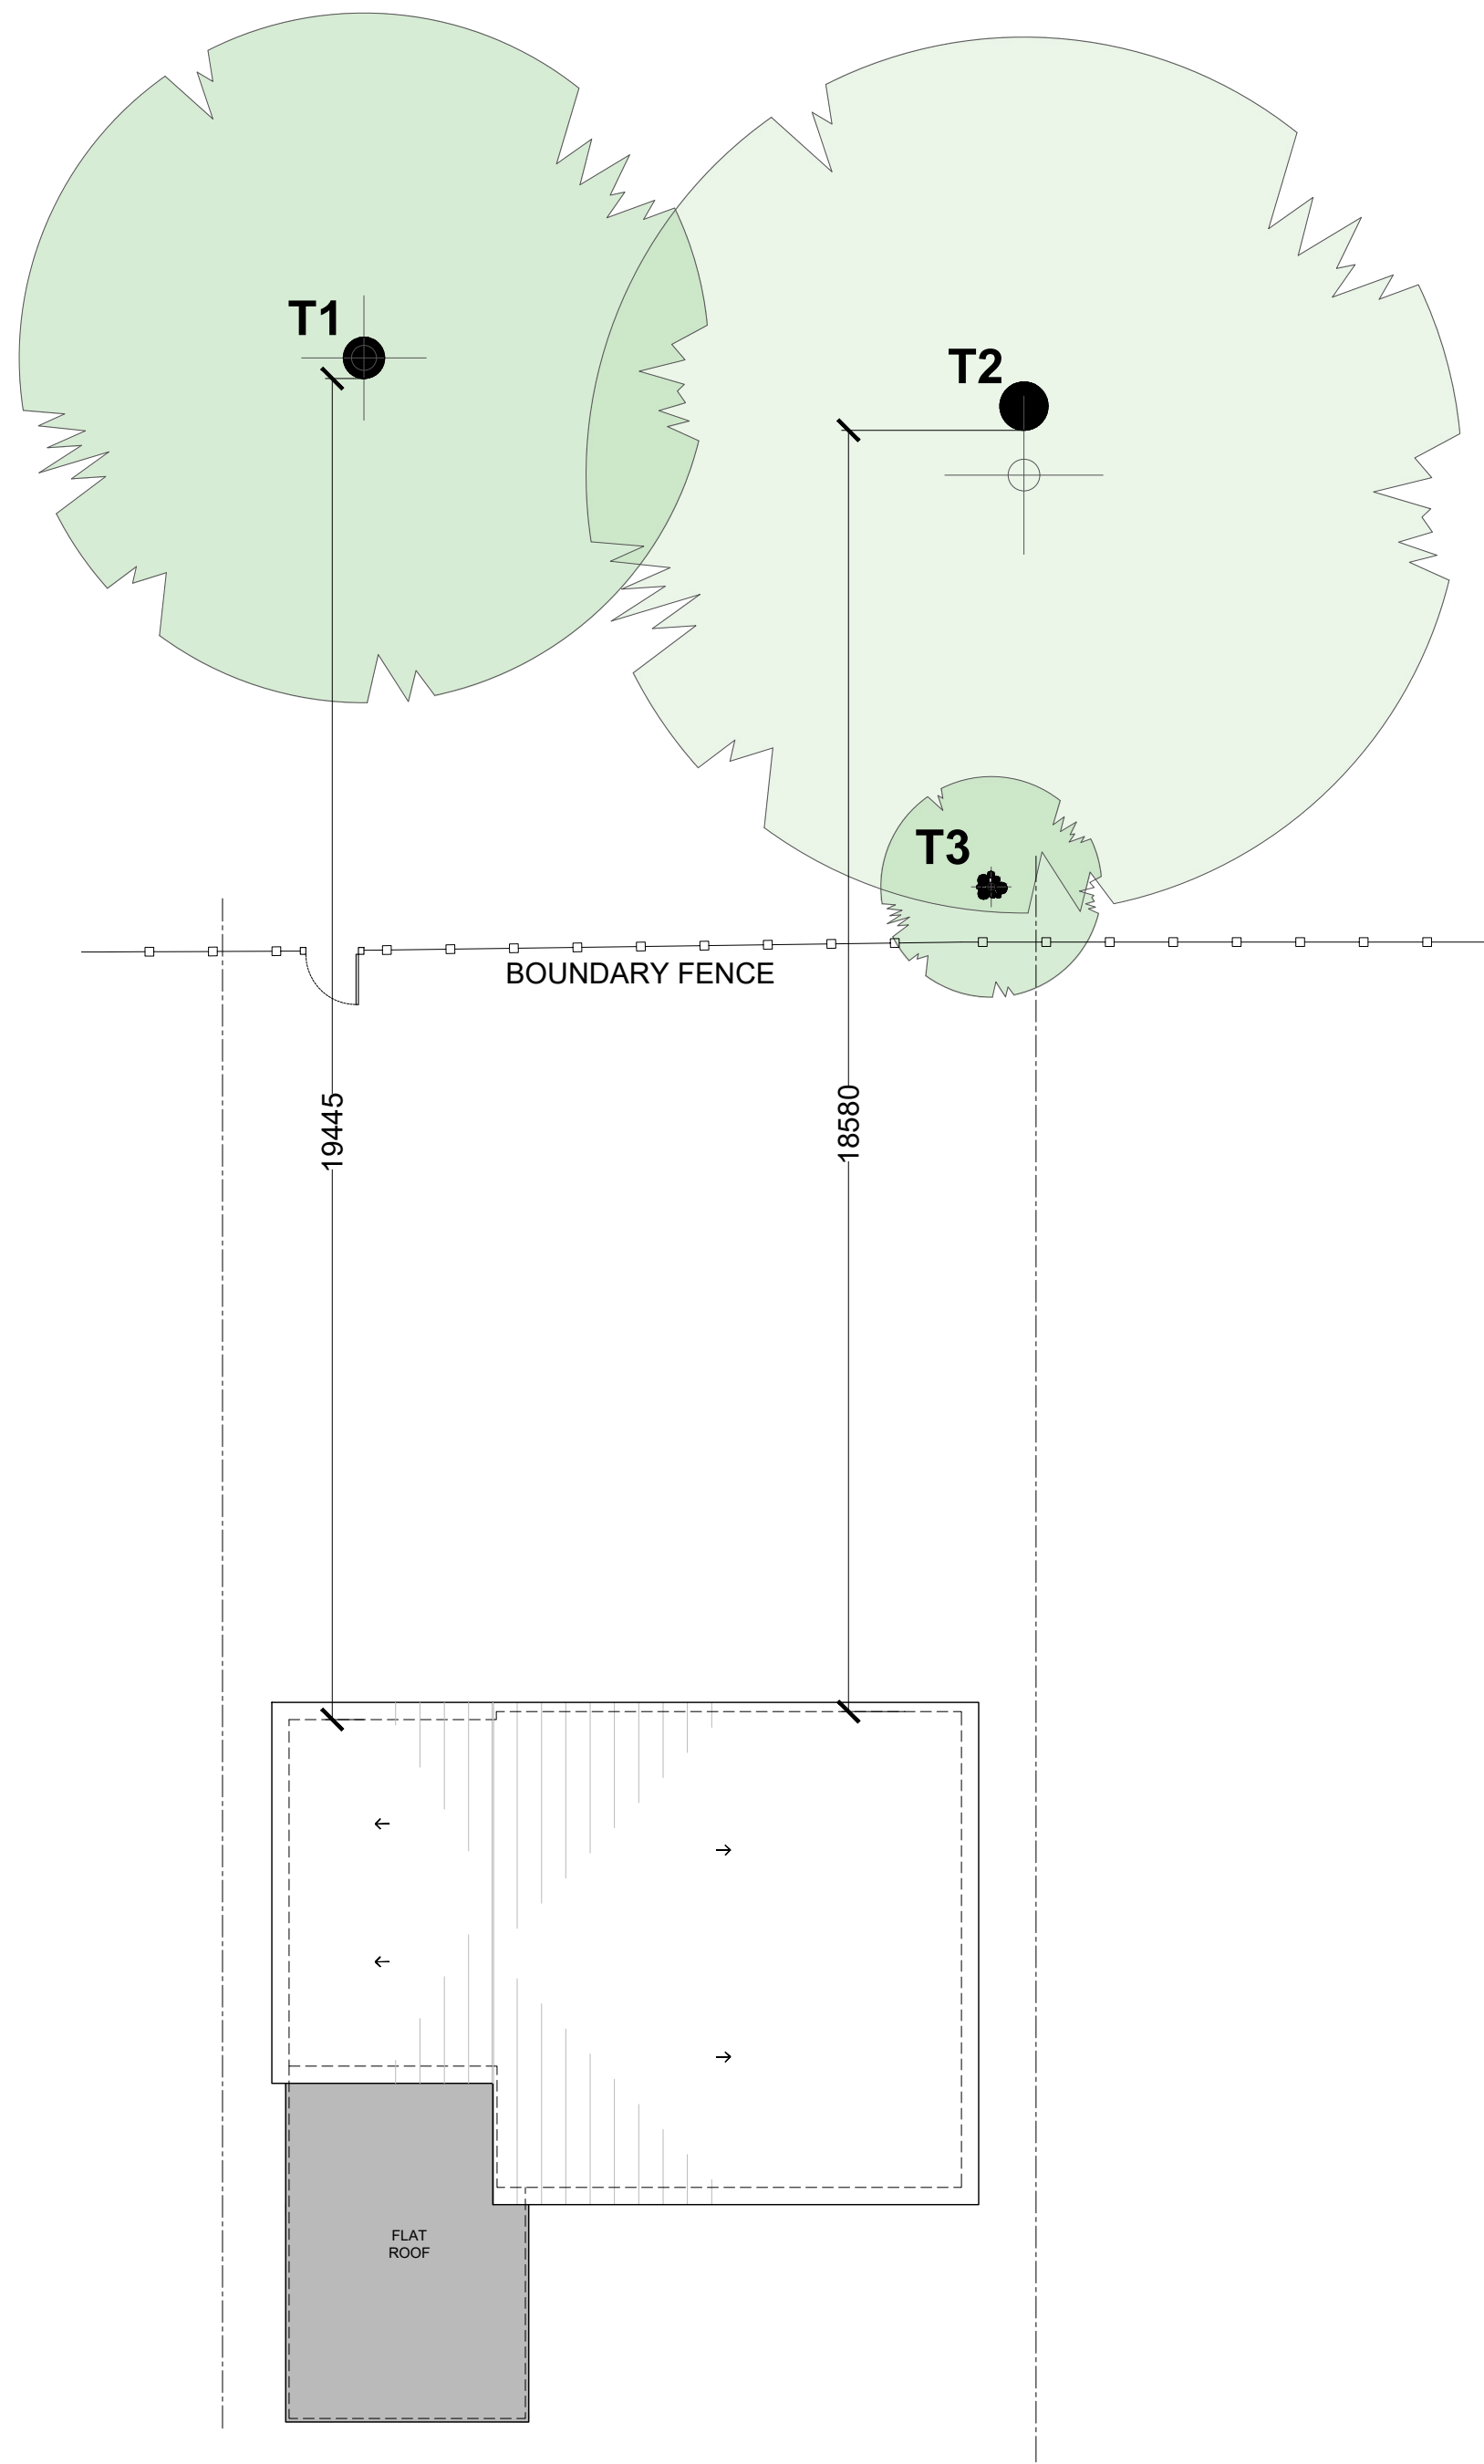

TREE PLAN
(existing)
1:100

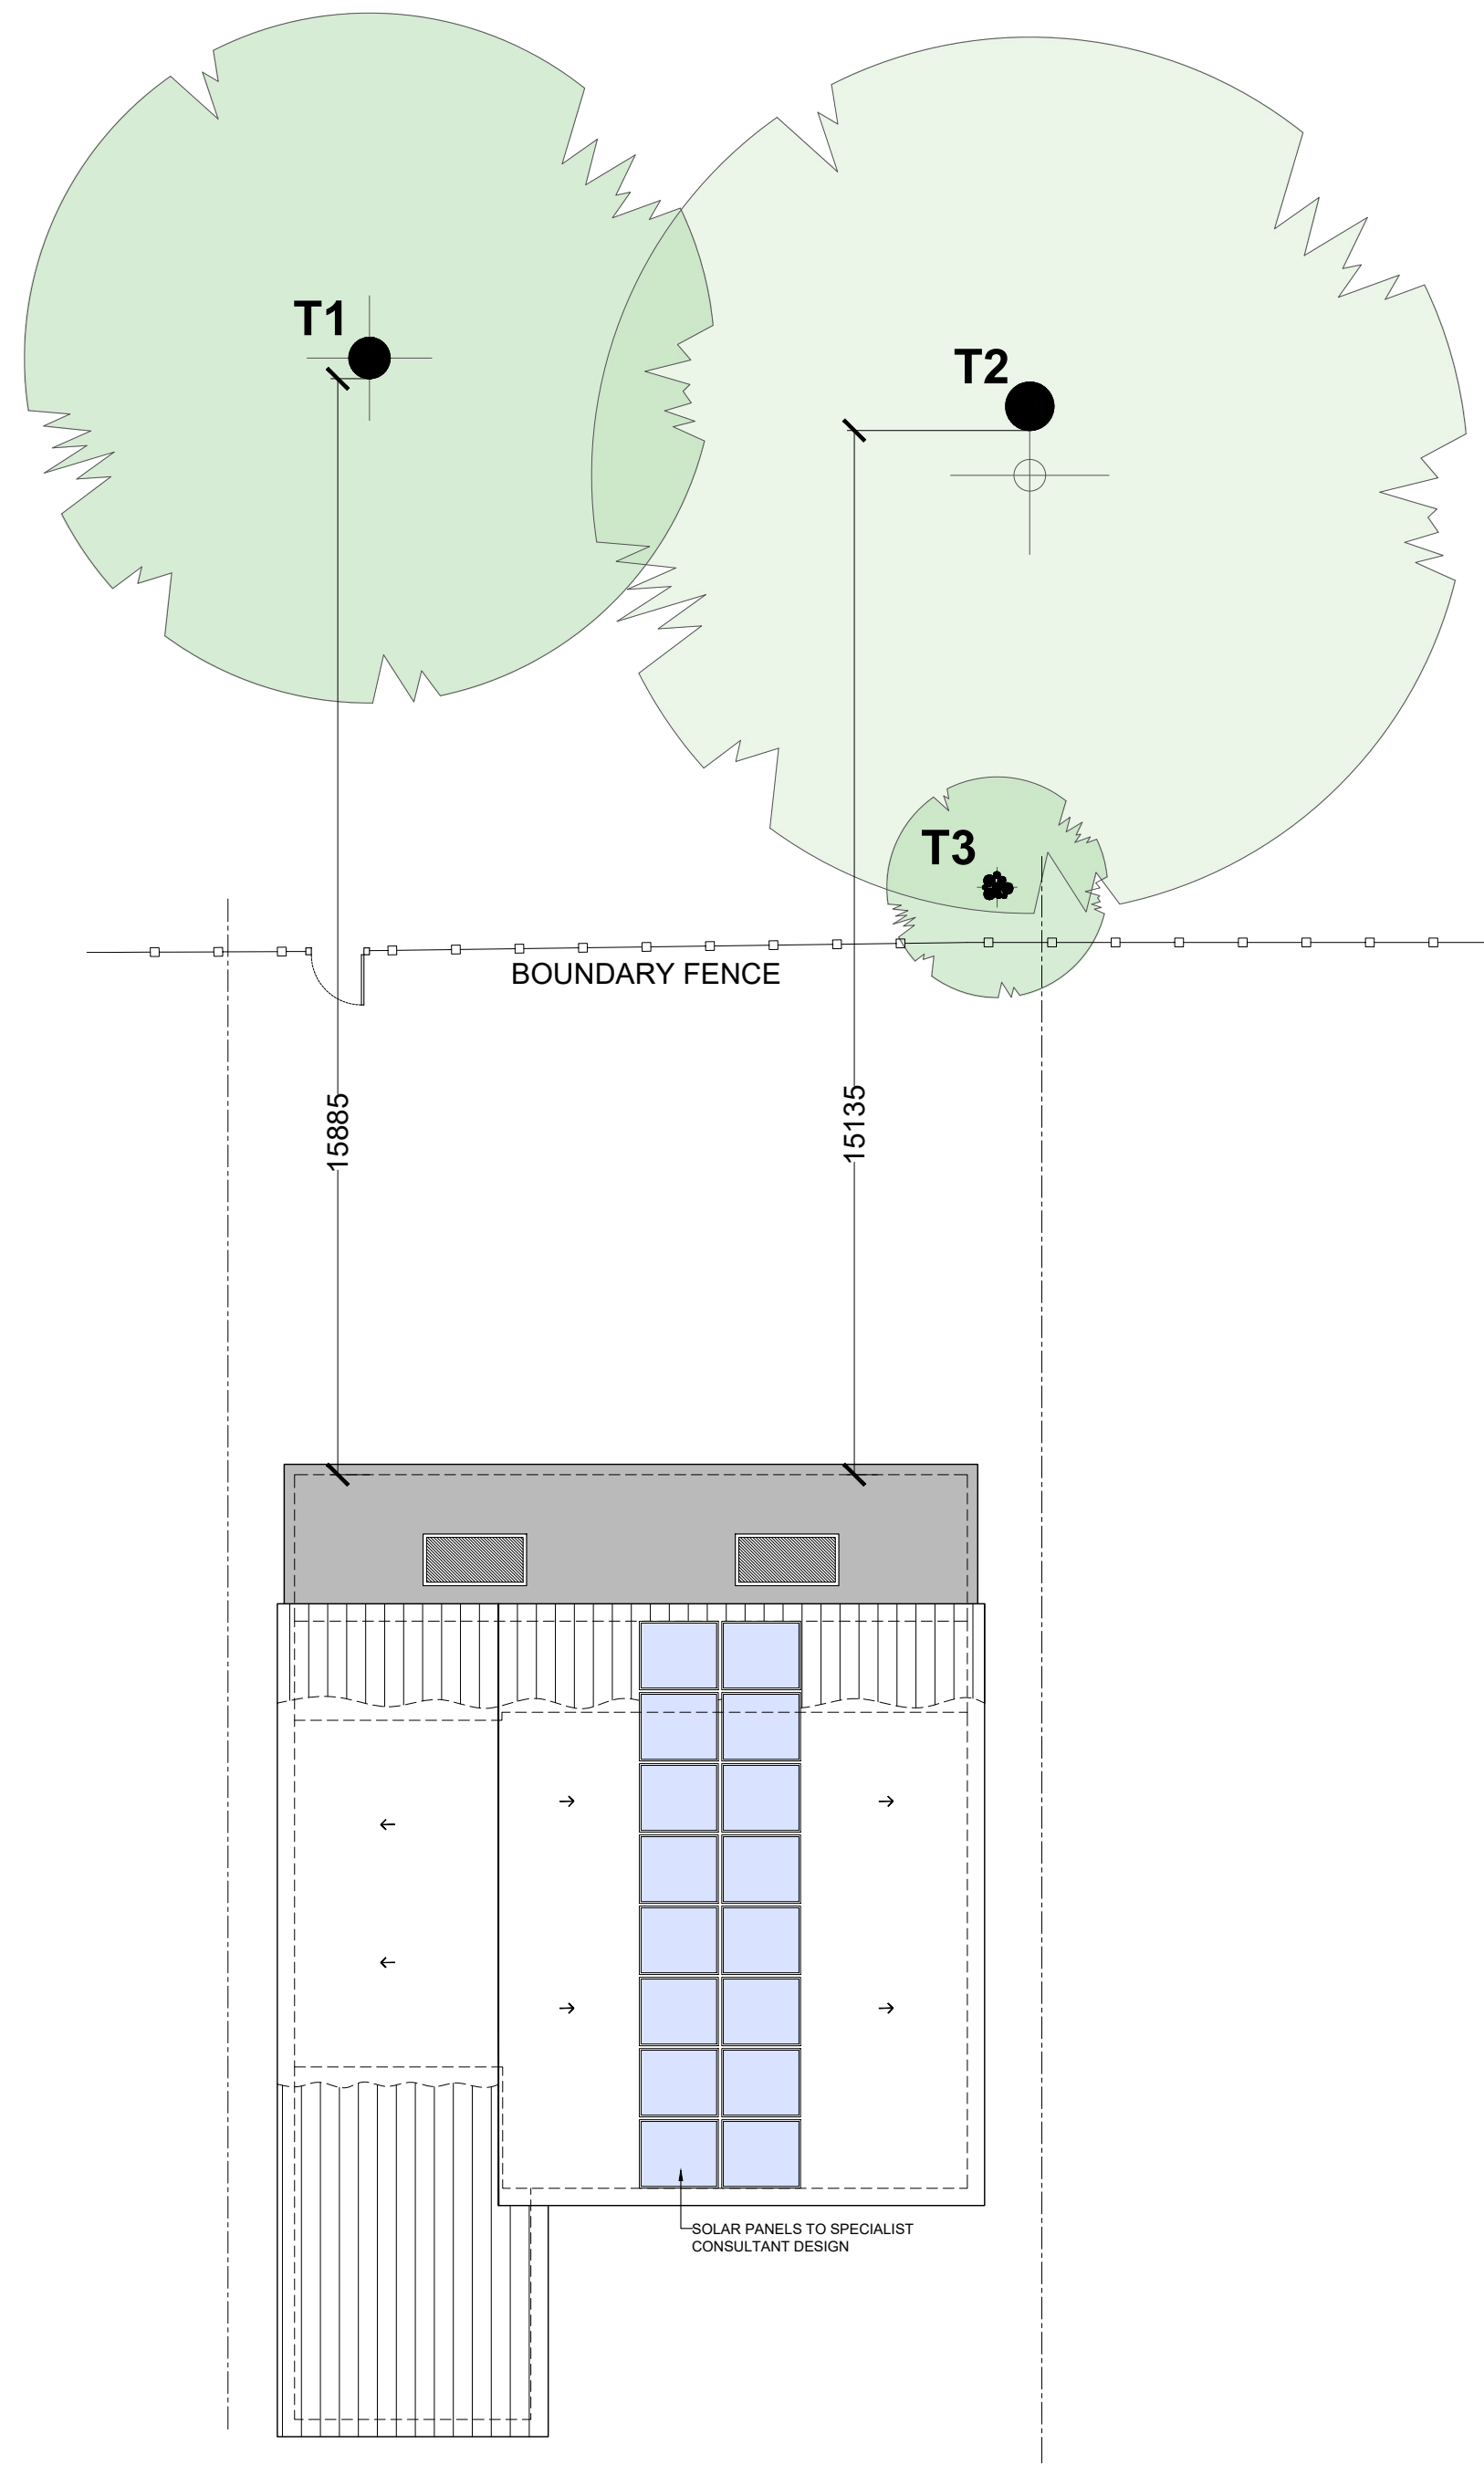

TREE PLAN
(proposed)
1:100

Client:
Mr J Knights

Address:
6 Larissa Close
Tilehurst
Reading
RG31 6LE

Drawing Title:
Tree Plans - Existing & Proposed

Date: March 2026
Scale @ A2: 1:100

Rev.	Date	Description
#	23.03.26	FIRST CLIENT ISSUE

Drawing No:
PL-003

