




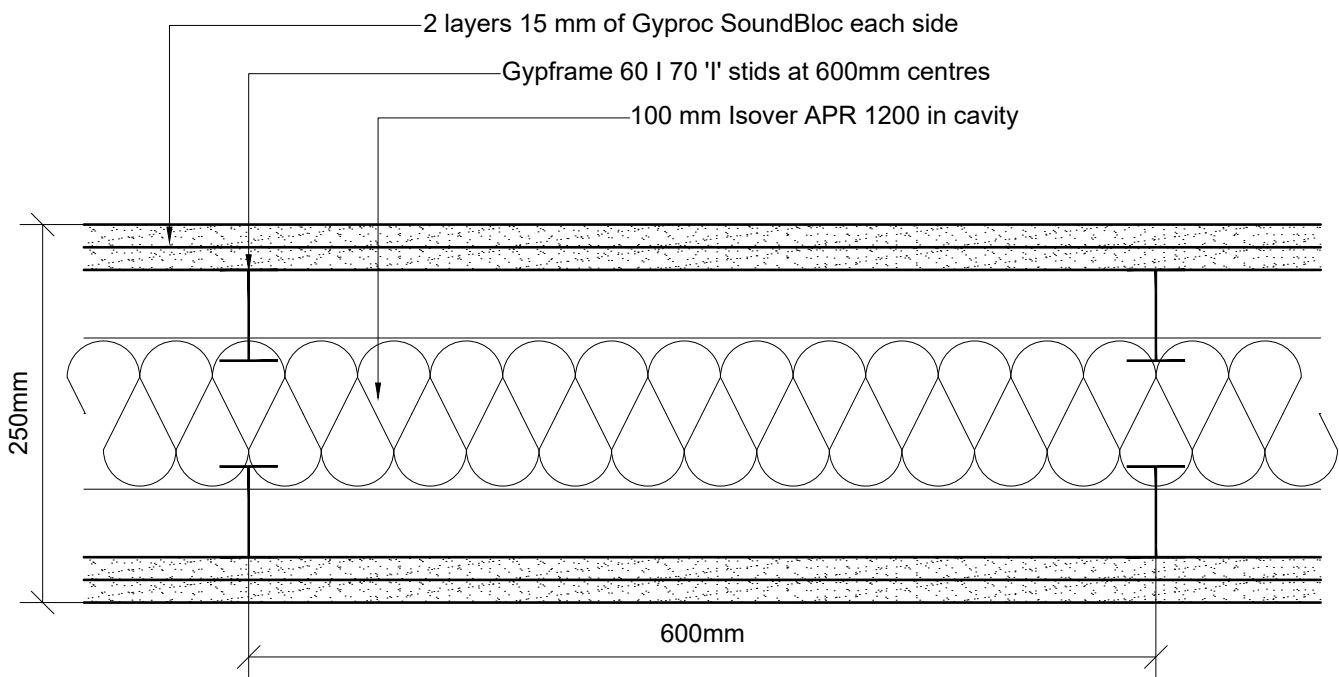


Wall Type 1 - New Party Wall

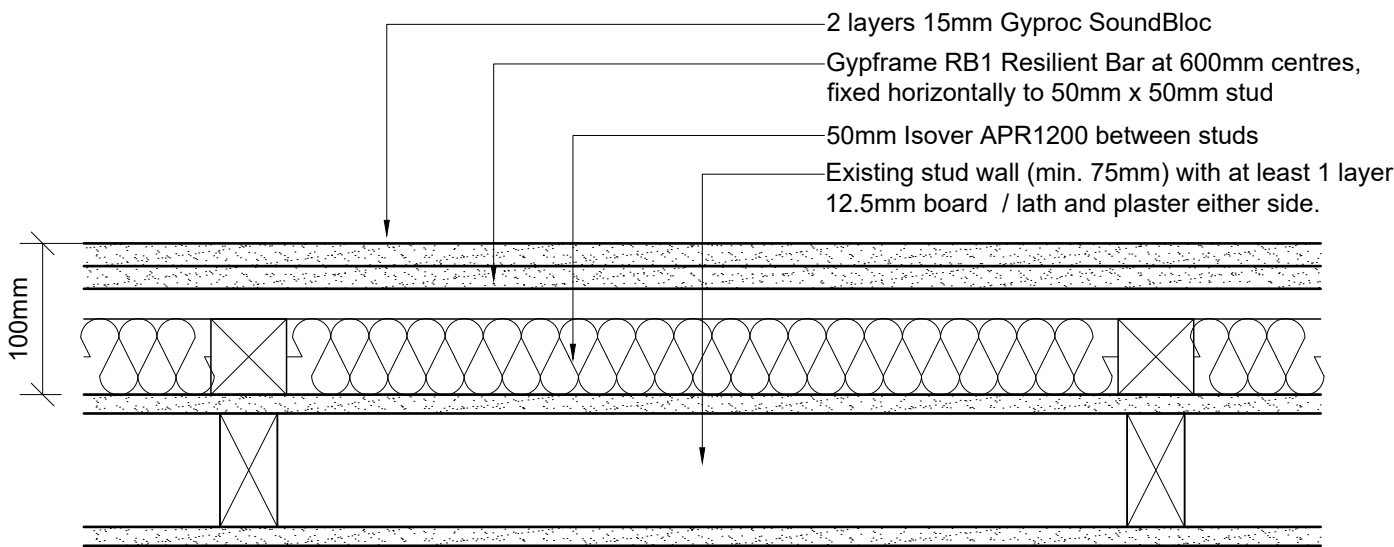


Wall Type 2 - Upgrade Existing Internal Wall to Party Wall

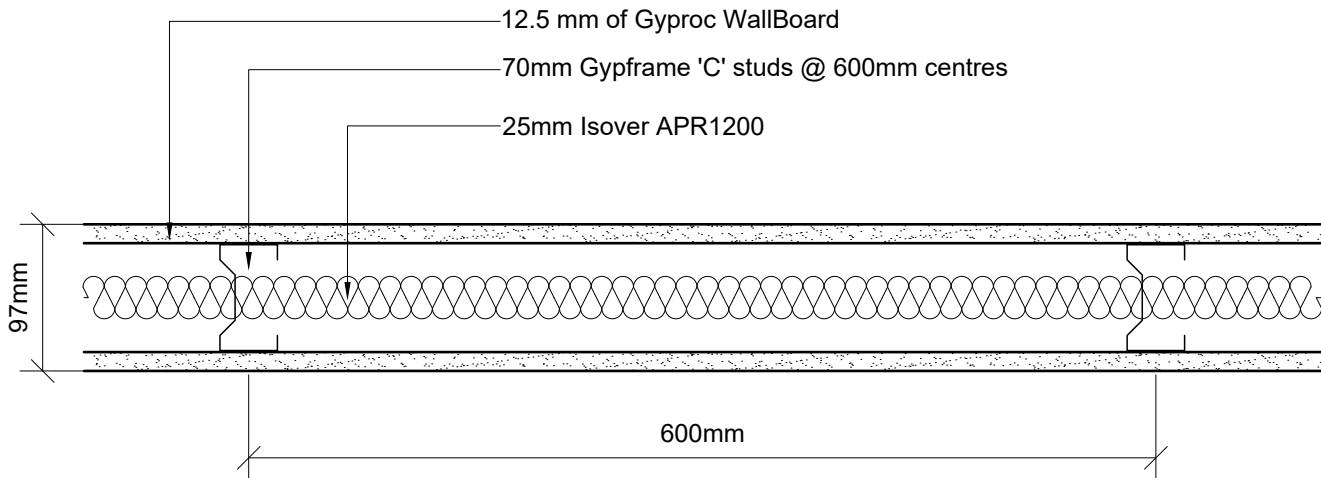

Wall Type 3 - New Internal Wall

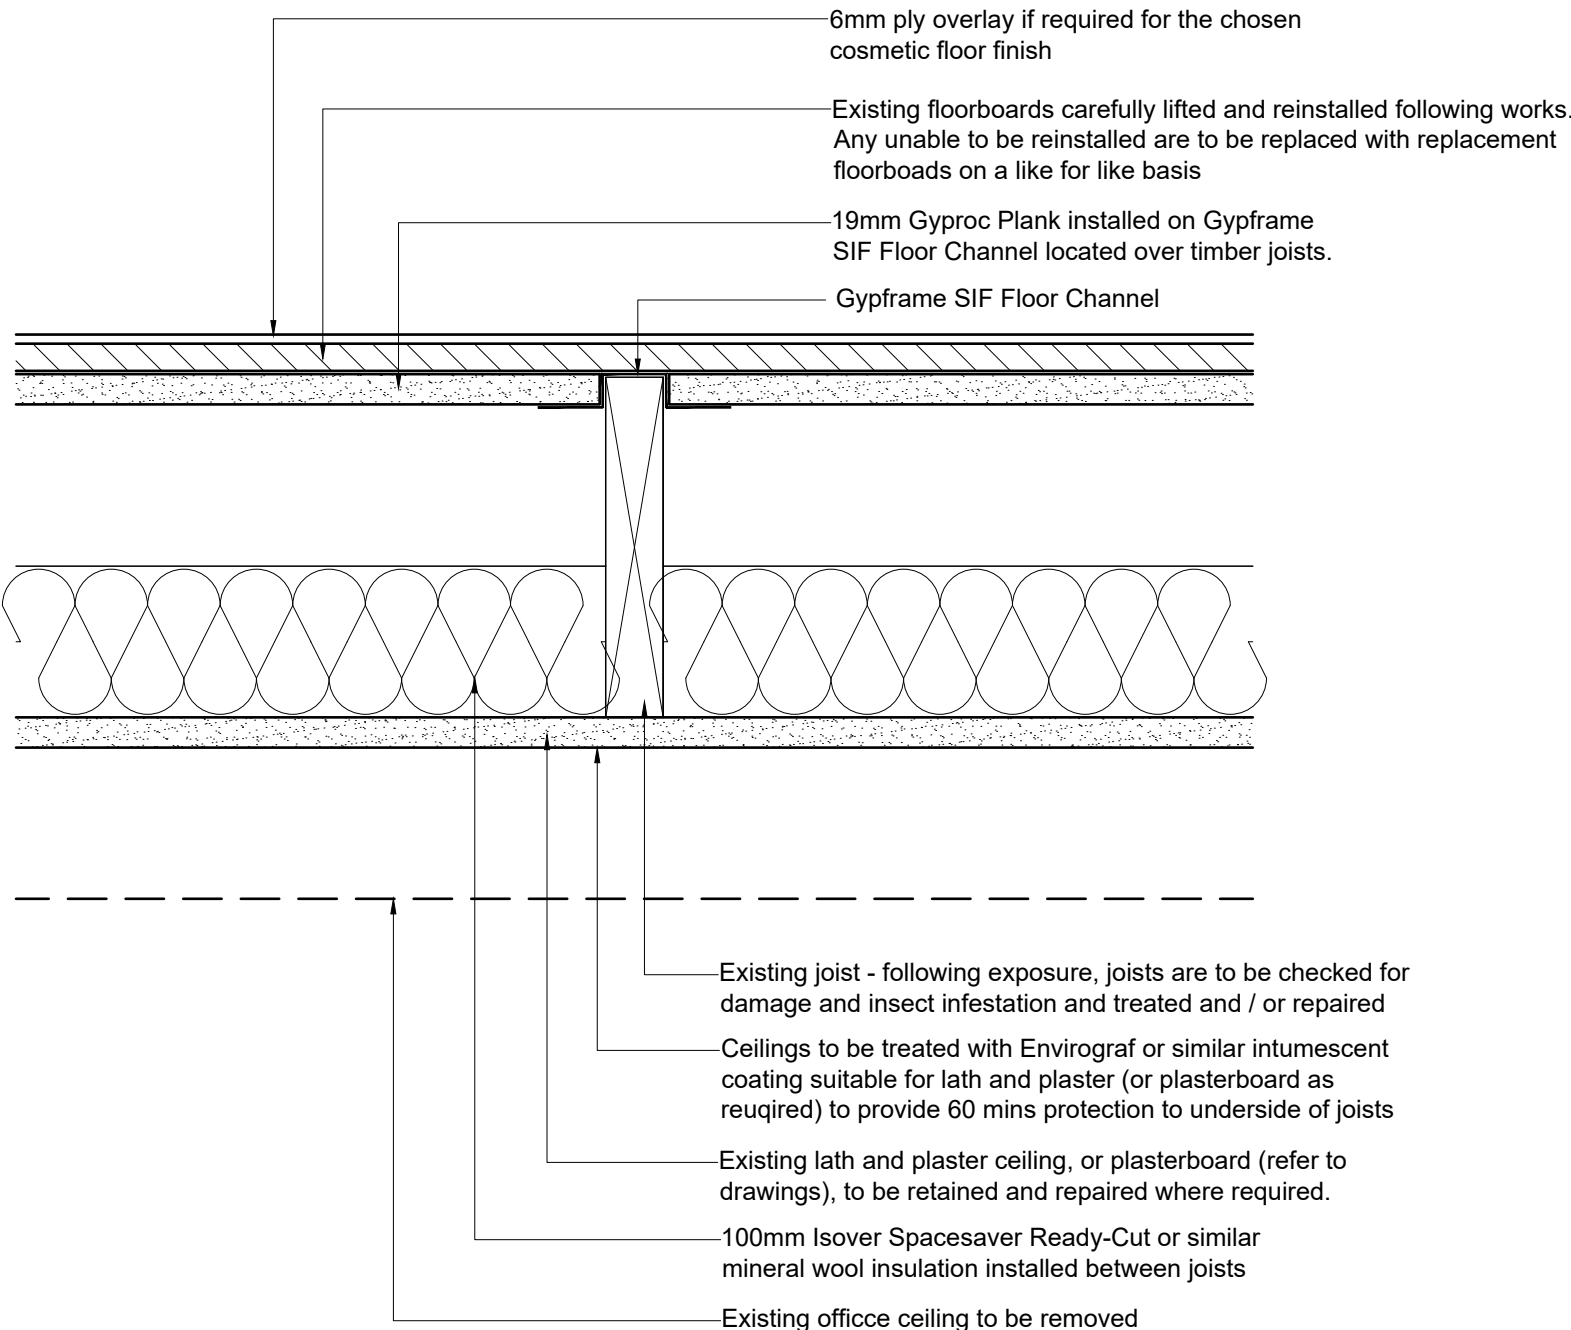

Floor Type 1 - 1st to 2nd Floor Separating Floor

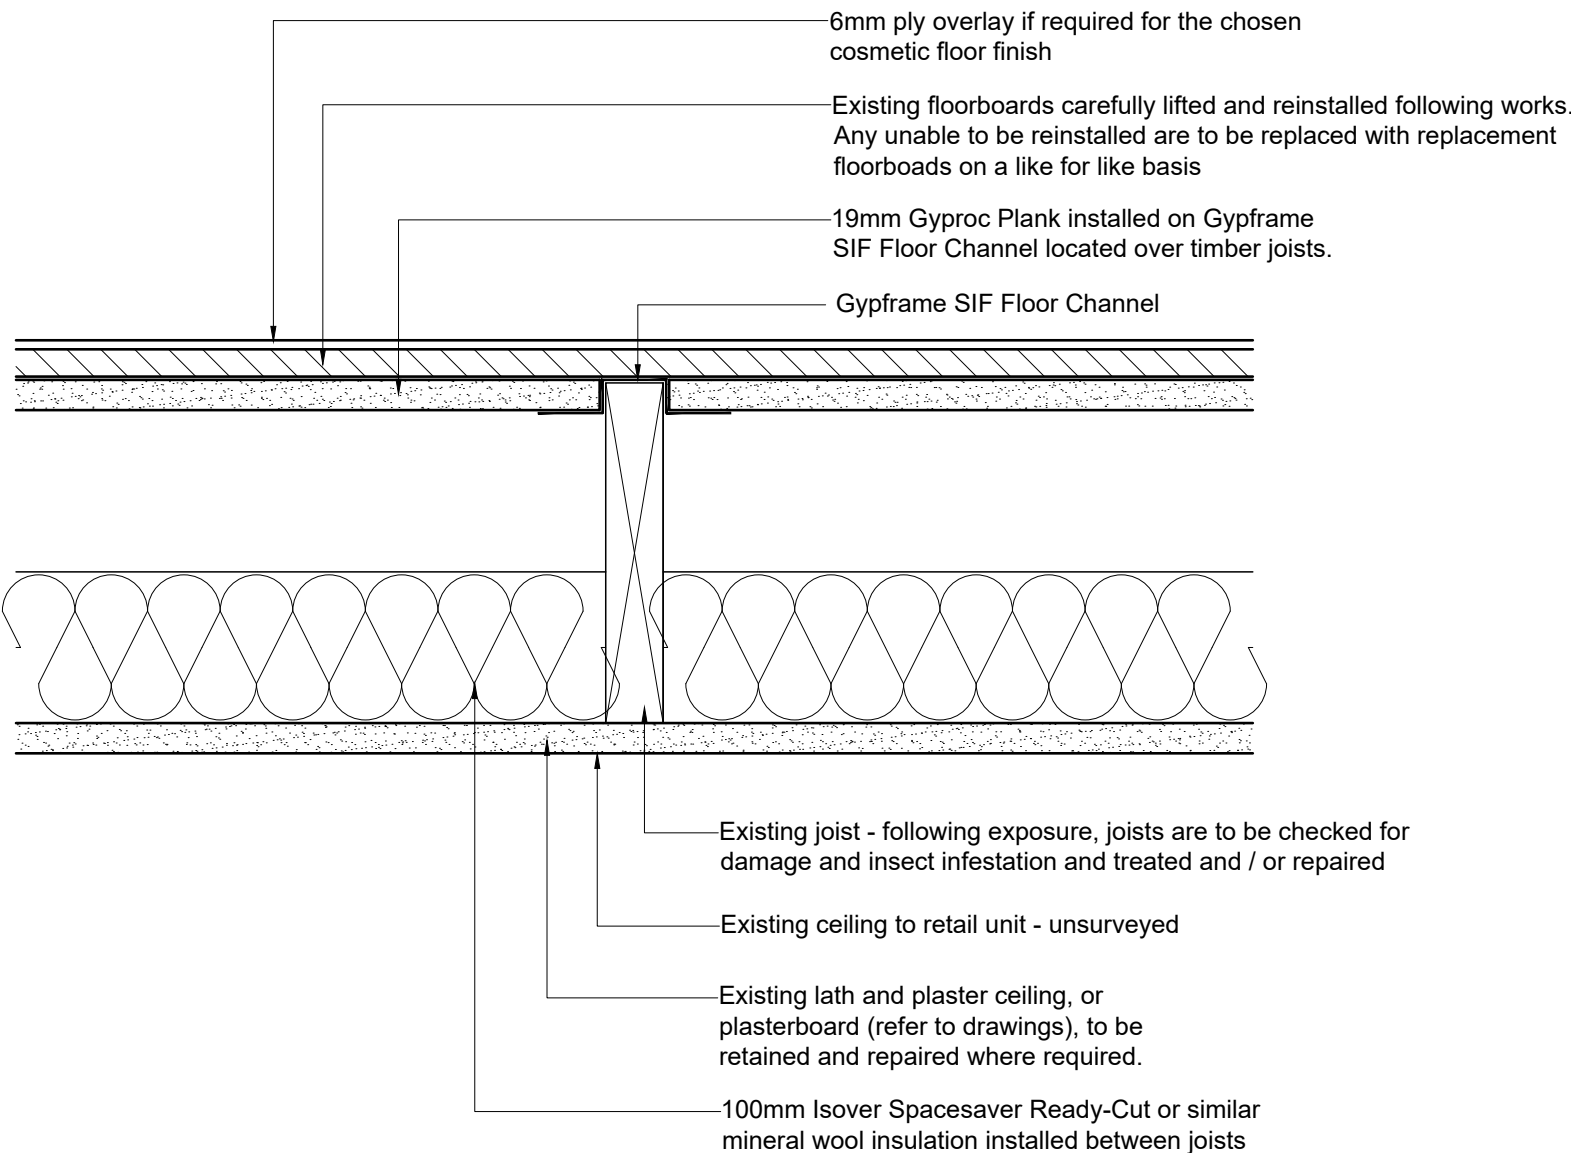

Floor Type 2 - Ground to 1st Floor Separating Floor

0 100 250mm

Rev	Note	By	Date
Scale:	1:5	Size:	@A2
Date:	31.03.26	Status:	Planning
Drawn:	IMA	Checked:	-
Job No:	1129	Dwg/Rev:	09
Title:	Proposed Wall and Floor Types		

Project: 154 Friar Street
Reading
RG1 1HE

Client: DML



DHA ARCHITECTS



DHA Architects
The Old Bams, 85 Camden St
Birmingham B1 3DD
Tel: 0121 200 2638
e-mail: design@dhaa.co.uk
www.dhaa.co.uk