


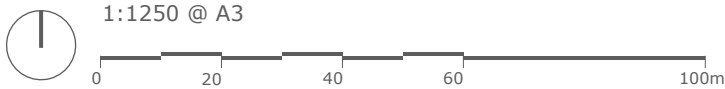


Ordnance Survey, (c) Crown Copyright 2025. All rights reserved.
Licence number 100022432.

Site Location Plan




Block Plan

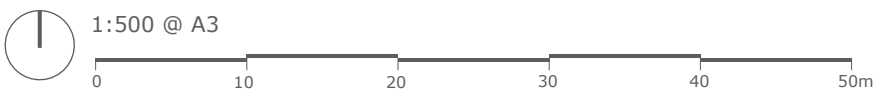


Drawing Title	
Location + Block Plan As Existing	
Project	Client
30 Alexandra Road, Reading, Berkshire, RG1 5PF	Alex Martin-Bates Cressida Martin-Bates
Date	
November 2022	

Project no. / Stage /	Drawing no. / Revision
1088- PLA-	001_C
Revision notes:	Drawn by: LW
A - First Issue B - 13.11.24 - General updates C - 27.06.25 - General updates	
Copyright Whitfield Design Architects © 2024 Web: www.whitfield-design.co.uk Email: liam@whitfield-design.co.uk Phone: 07810794436	
NOTES: Print all drawings in full colour at A3 size. All measurements to be confirmed on site by the contractor prior to starting any building work. All structure indicative, see Structural Engineer's drawings for more information. Design to comply with the latest Building Regulations and Approved Documents.	

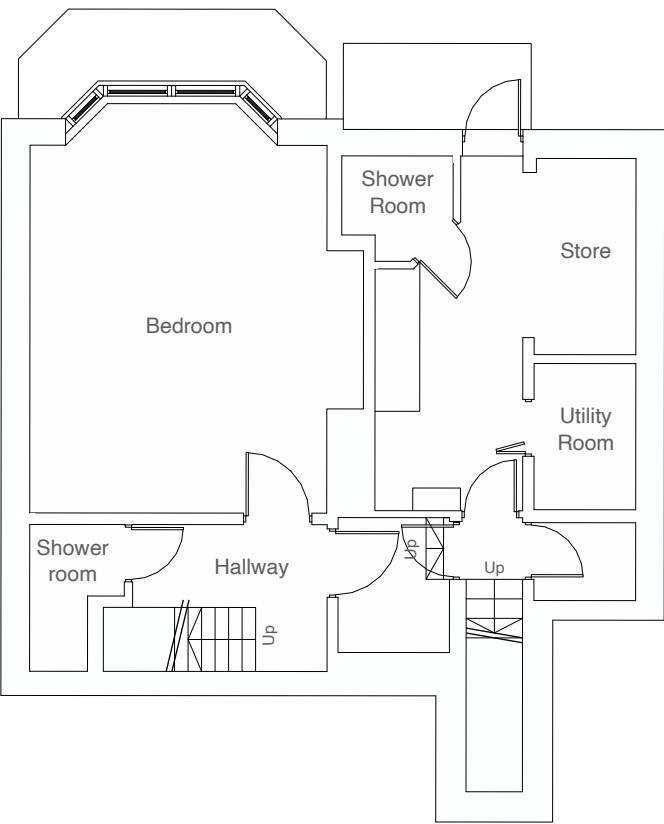


Basement Floor Plan

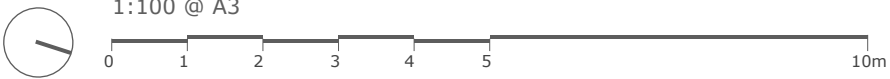

Drawing Title	
Existing GA Plans - Basement	
Project	Client
30 Alexandra Road, Reading, Berkshire, RG1 5PF	Alex Martin-Bates Cressida Martin-Bates
Date	
November 2022	

Project no. / Stage /		Drawing no. / Revision
1088- PLA-		003_C
Revision notes:		Drawn by: LW
- A - First Issue - B - 13.11.24 - General updates - C - 27.06.25 - General updates		WHITFIELD : DESIGN ARCHITECTS
Copyright Whitfield Design Architects © 2024 Web: www.whitfield-design.co.uk Email: liam@whitfield-design.co.uk Phone: 07810794436		
NOTES: Print all drawings in full colour at A3 size. All measurements to be confirmed on site by the contractor prior to starting any building work. All structure indicative, see Structural Engineer's drawings for more information. Design to comply with the latest Building Regulations and Approved Documents.		

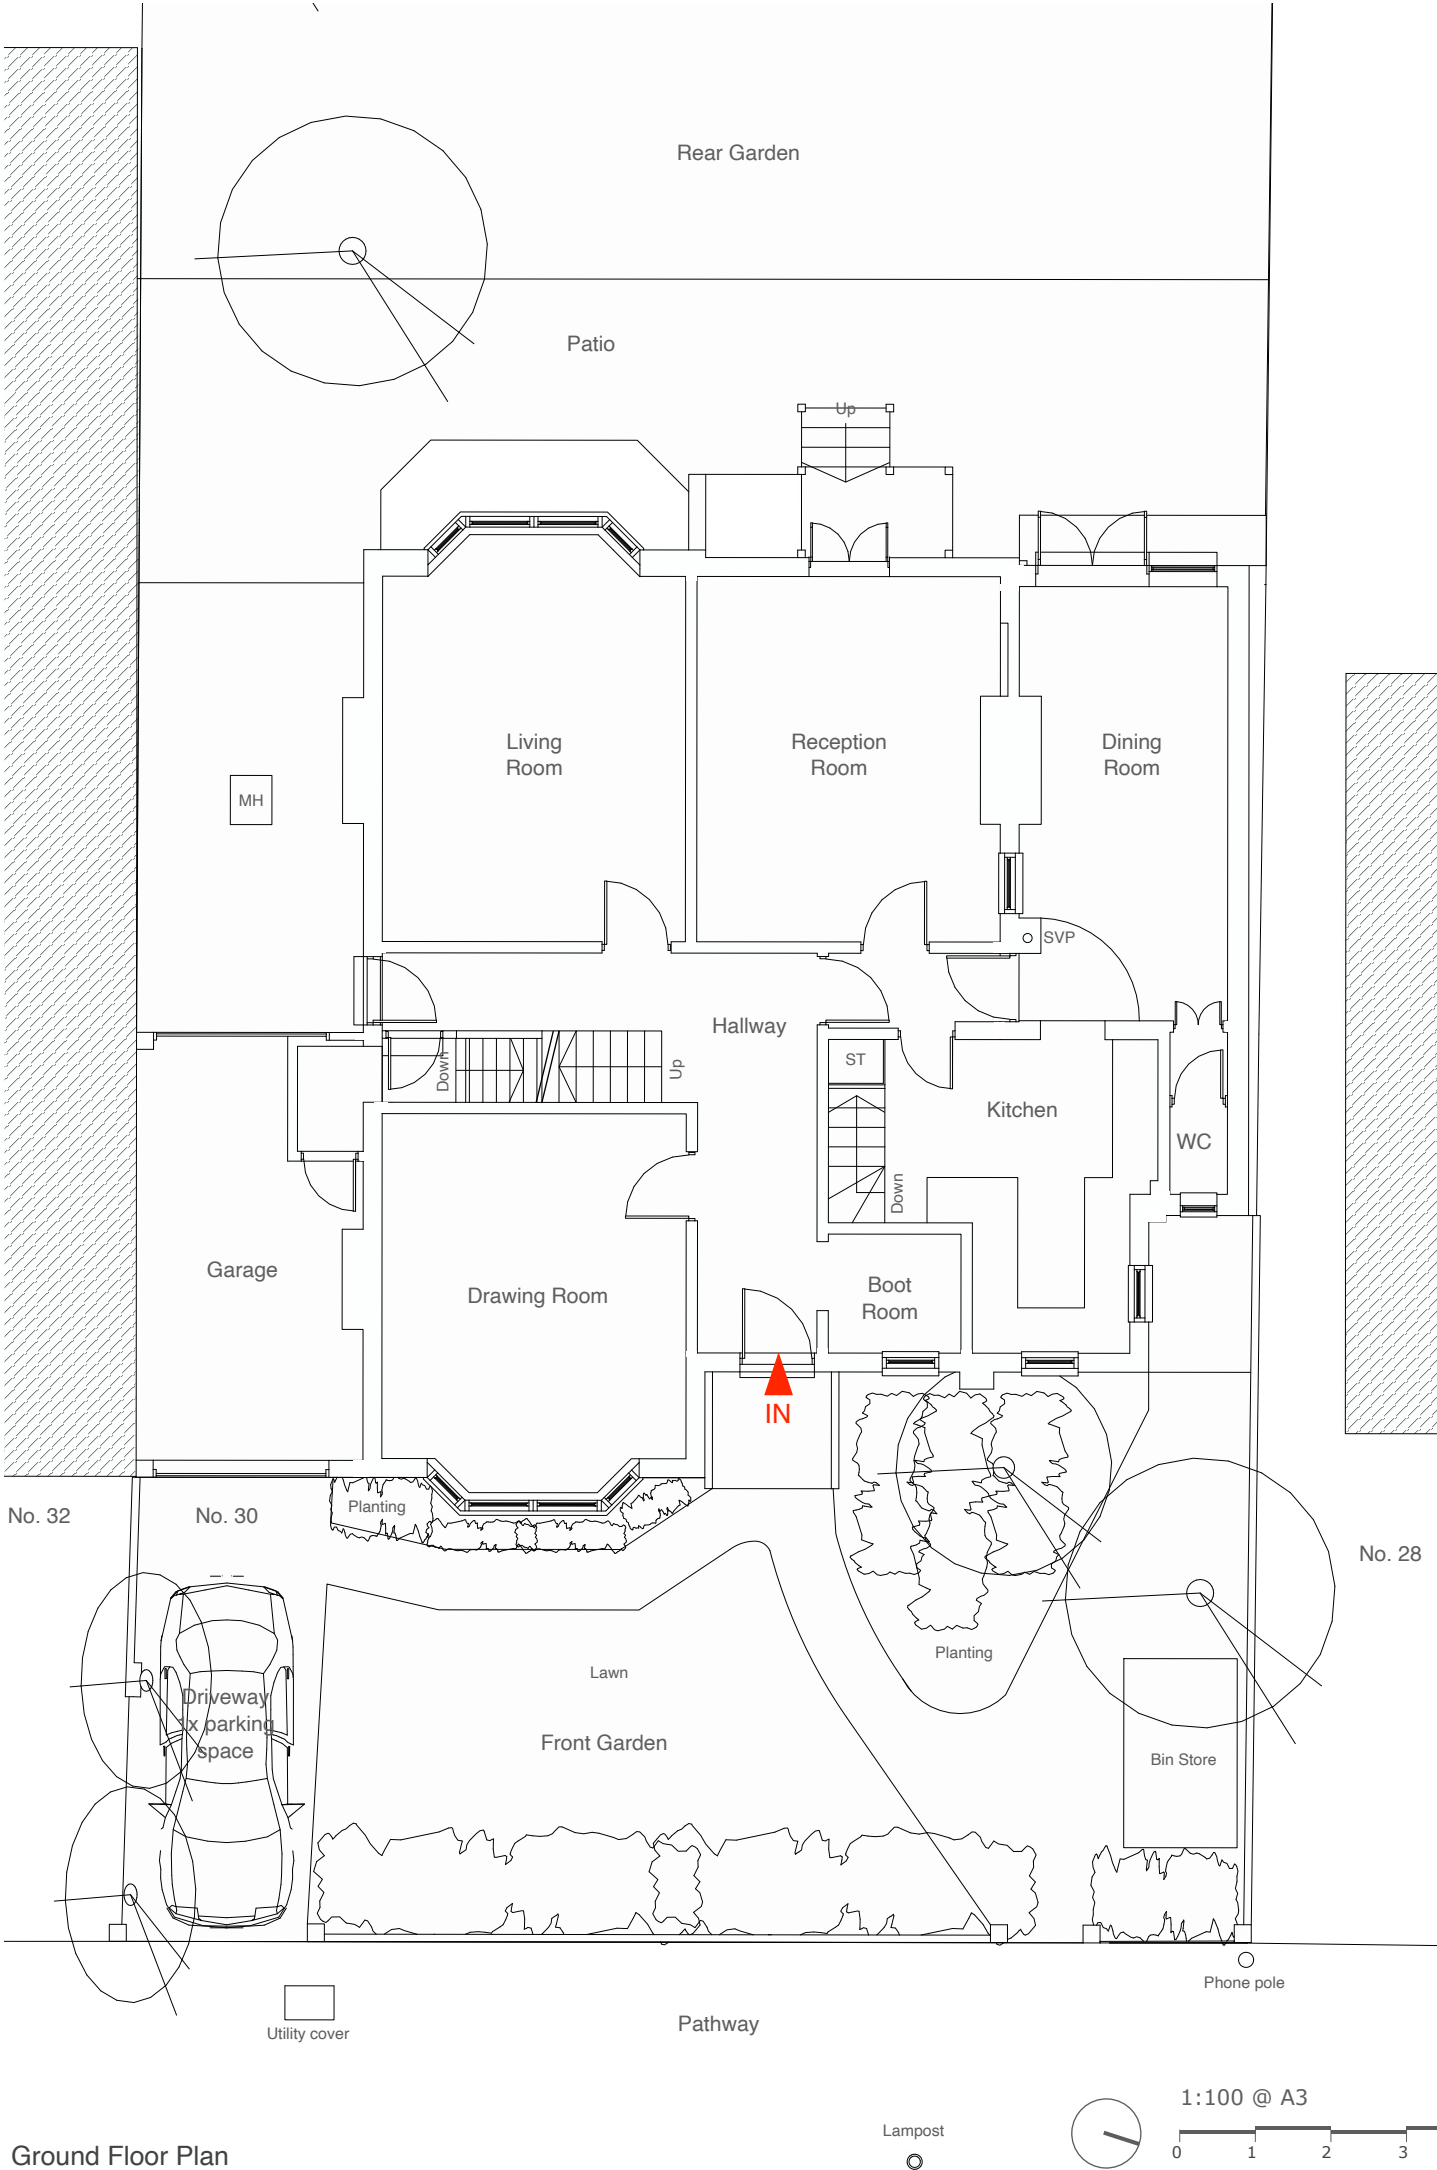


Ground Floor Plan




First Floor Plan

Drawing Title		Project no. / Stage /	Drawing no. / Revision
Existing		1088- PLA-	004_C
GA Plans		Revision notes:	Drawn by: LW
Project		Client	
30 Alexandra Road, Reading, Berkshire, RG1 5PF		Alex Martin-Bates Cressida Martin-Bates	
Date		November 2022	
Copyright Whitfield Design Architects © 2024 Web: www.whitfield-design.co.uk Email: liam@whitfield-design.co.uk Phone: 07810794436		NOTES: Print all drawings in full colour at A3 size. All measurements to be confirmed on site by the contractor prior to starting any building work. All structure indicative, see Structural Engineer's drawings for more information. Design to comply with the latest Building Regulations and Approved Documents.	

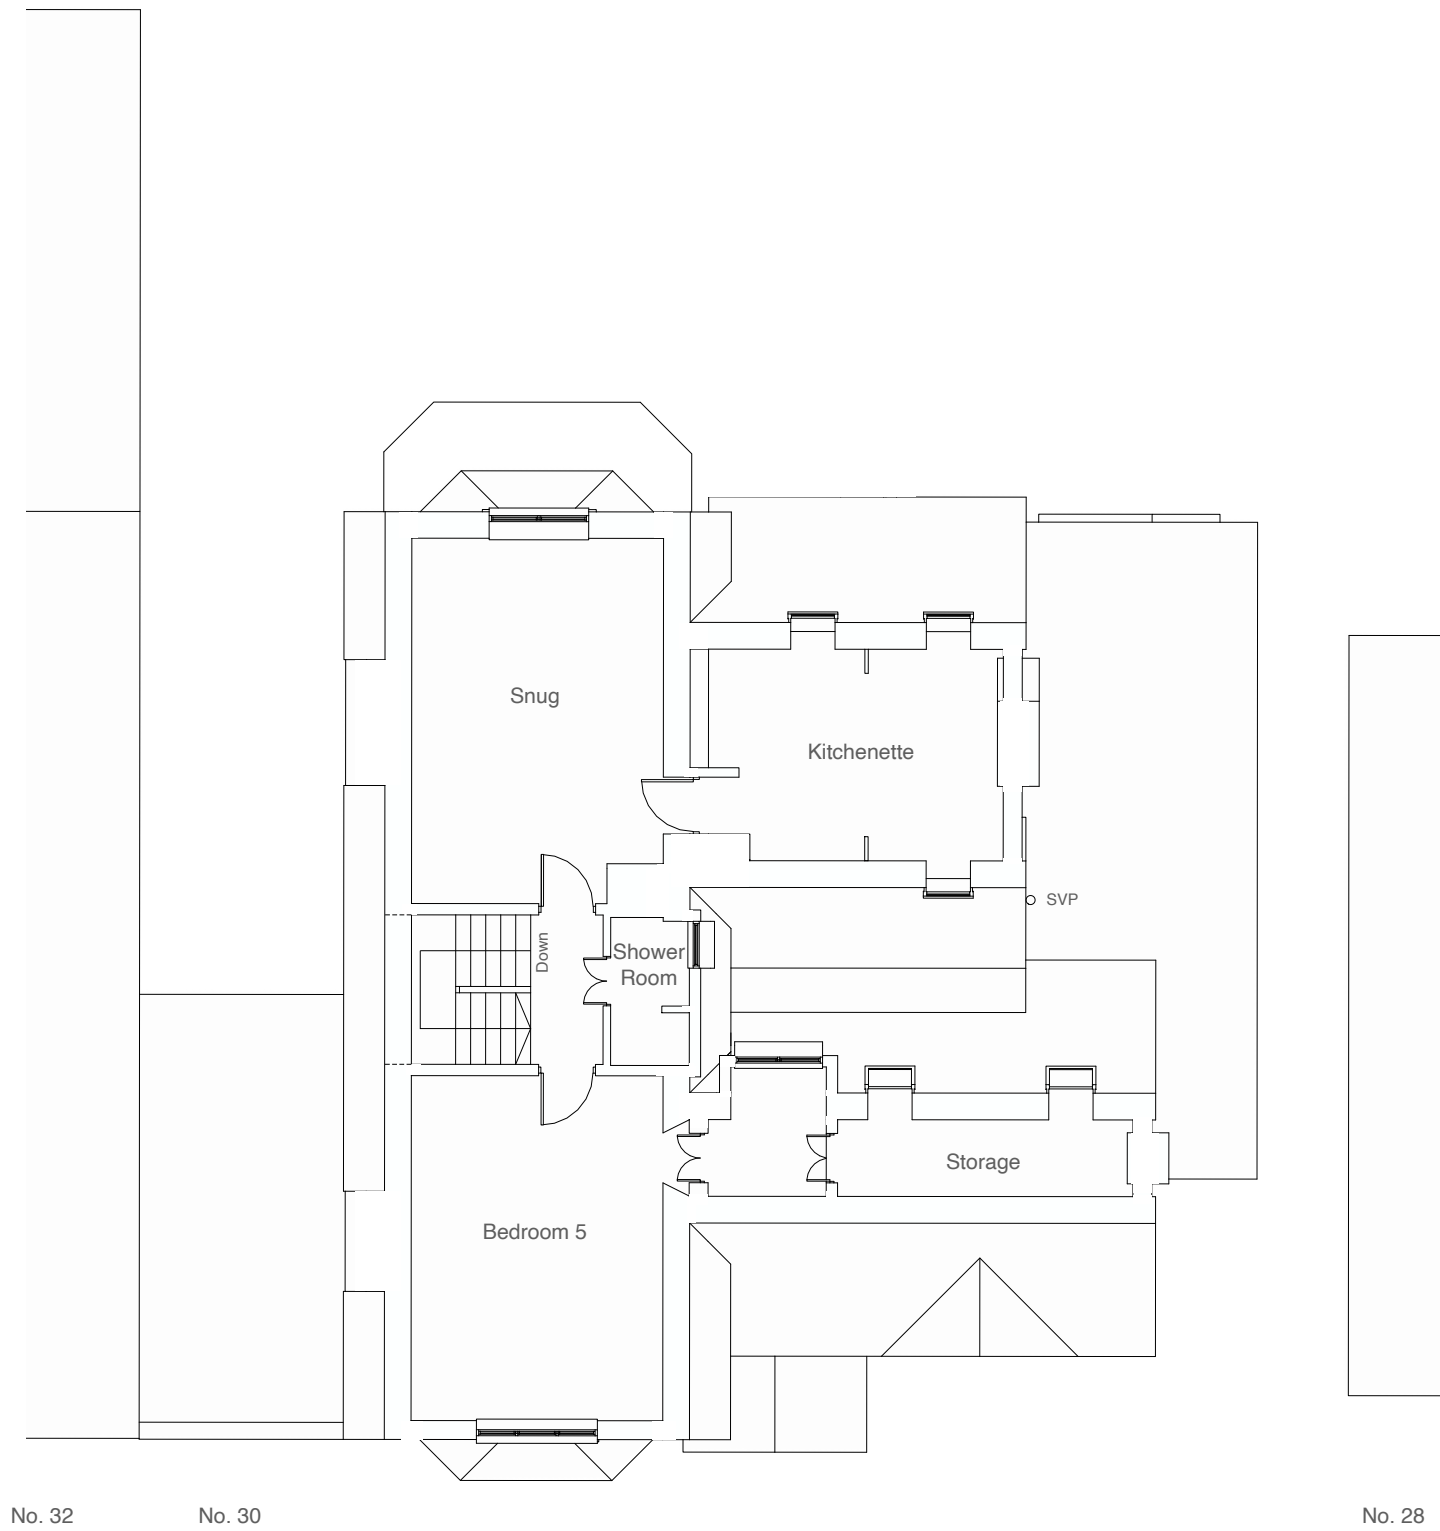


Loft Plan

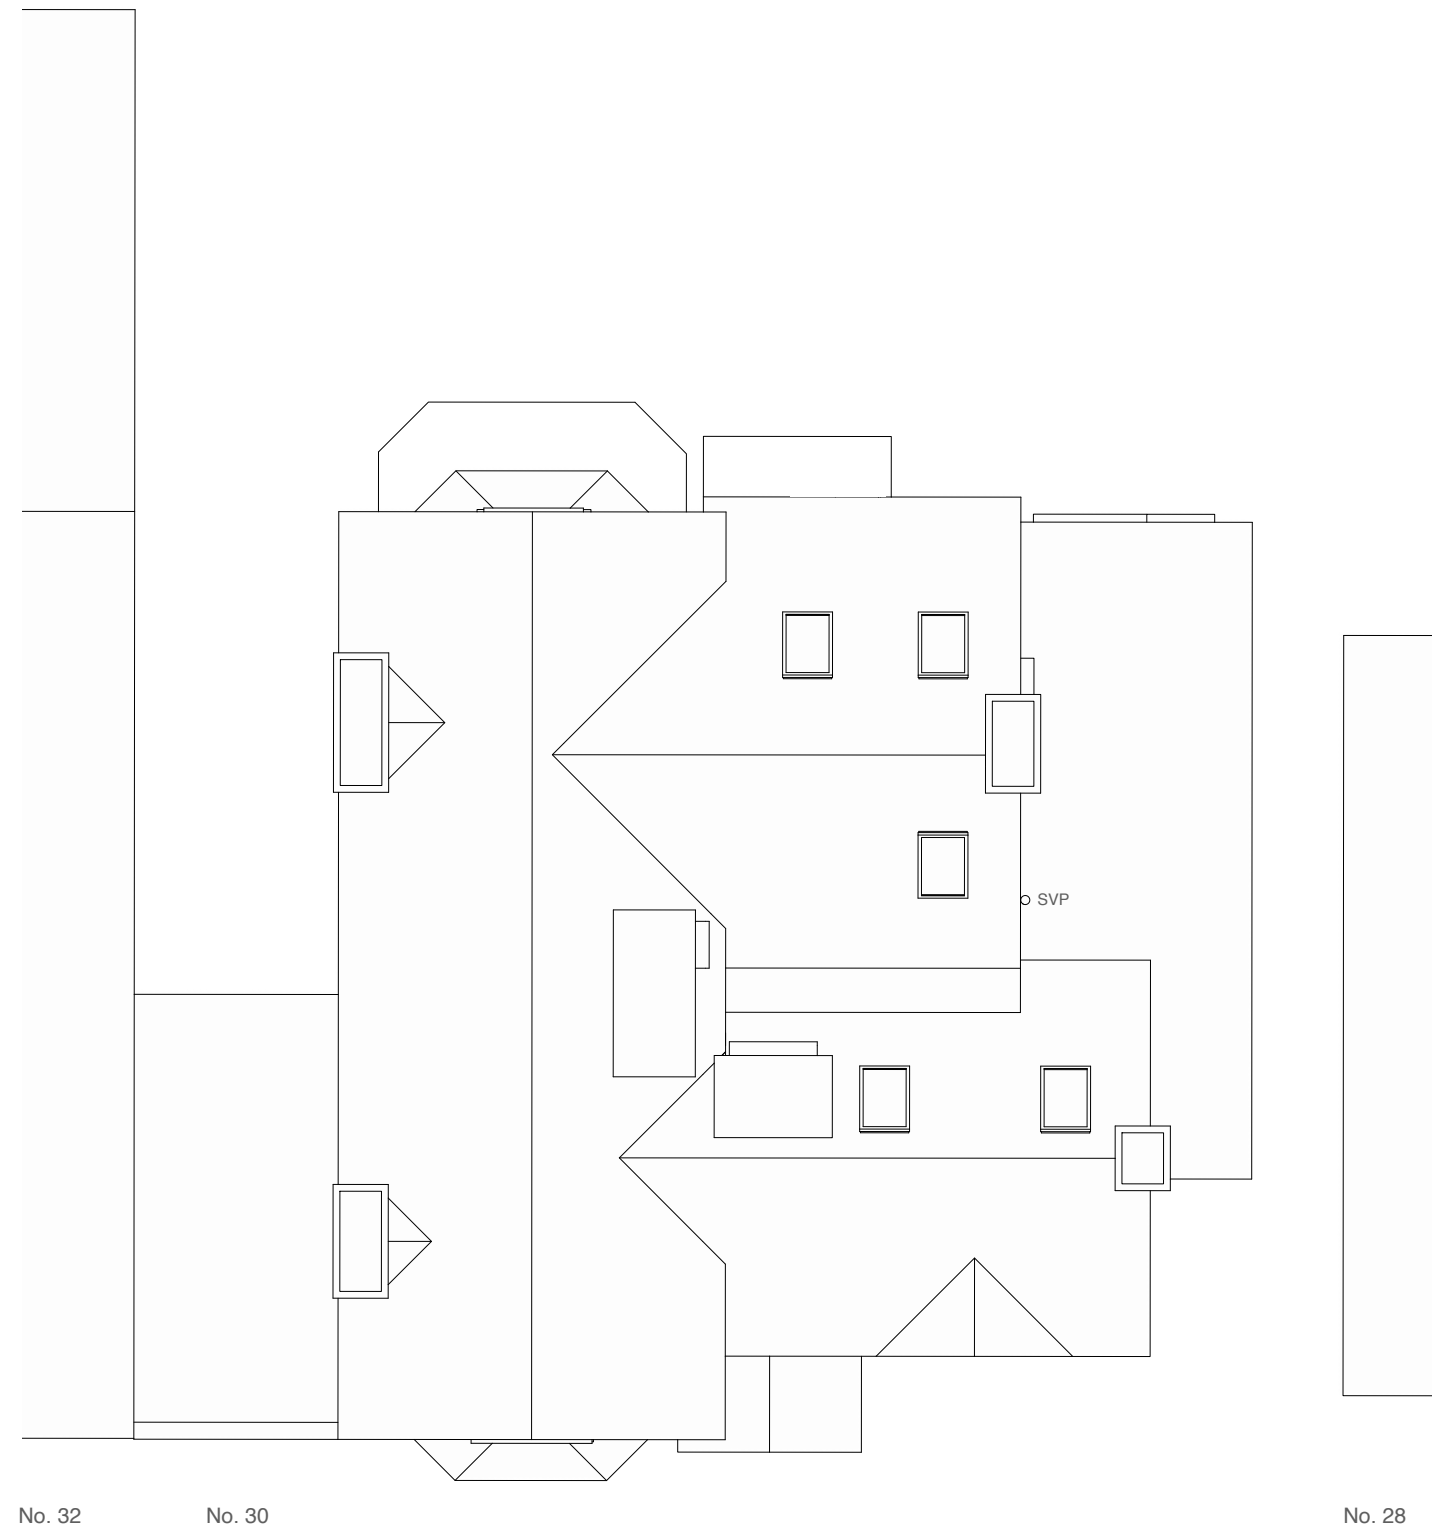

Roof Plan



1:100 @ A3

 

Drawing Title	
Existing GA Plans	
Project	Client
30 Alexandra Road, Reading, Berkshire, RG1 5PF	Alex Martin-Bates Cressida Martin-Bates
Date	
November 2022	

Project no. / Stage /	Drawing no. / Revision
1088- PLA-	005_C
Revision notes:	Drawn by: LW
A - First Issue B - 13.11.24 - General updates C - 27.06.25 - General updates	
Copyright Whitfield Design Architects © 2024 Web: www.whitfield-design.co.uk Email: liam@whitfield-design.co.uk Phone: 07810794436	
NOTES: Print all drawings in full colour at A3 size. All measurements to be confirmed on site by the contractor prior to starting any building work. All structure indicative, see Structural Engineer's drawings for more information. Design to comply with the latest Building Regulations and Approved Documents.	


WHITFIELD : DESIGN
ARCHITECTS



Front Elevation



Rear Elevation

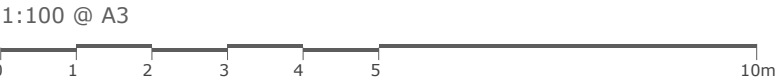


Drawing Title		Project no. / Stage /	Drawing no. / Revision
Existing Elevations		1088- PLA-	006_C
		Revision notes:	Drawn by: LW
		A - First Issue B - 13.11.24 - General updates C - 27.06.25 - General updates	WHITFIELD : DESIGN ARCHITECTS
Project	Client		
30 Alexandra Road, Reading, Berkshire, RG1 5PF	Alex Martin-Bates Cressida Martin-Bates		
Date			
November 2022			
		Copyright Whitfield Design Architects © 2024 Web: www.whitfield-design.co.uk Email: liam@whitfield-design.co.uk Phone: 07810794436	
		NOTES: Print all drawings in full colour at A3 size. All measurements to be confirmed on site by the contractor prior to starting any building work. All structure indicative, see Structural Engineer's drawings for more information. Design to comply with the latest Building Regulations and Approved Documents.	



Side Elevation
(section through the garage)



Side Elevation

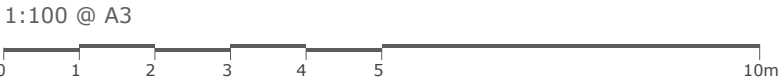

Drawing Title		Project no. / Stage /		Drawing no. / Revision	
Existing Elevations		1088- PLA-		007_C	
		Revision notes:		Drawn by: LW	
		A - First Issue B - 13.11.24 - General updates C - 27.06.25 - General updates		WHITFIELD : DESIGN ARCHITECTS	
Project		Client			
30 Alexandra Road, Reading, Berkshire, RG1 5PF		Alex Martin-Bates Cressida Martin-Bates			
Date					
November 2022					
				Copyright Whitfield Design Architects © 2024 Web: www.whitfield-design.co.uk Email: liam@whitfield-design.co.uk Phone: 07810794436 NOTES: Print all drawings in full colour at A3 size. All measurements to be confirmed on site by the contractor prior to starting any building work. All structure indicative, see Structural Engineer's drawings for more information. Design to comply with the latest Building Regulations and Approved Documents.	



3D views from Alexandra Road



3D views from the rear garden



Drawing Title		Project no. / Stage /		Drawing no. / Revision	
Existing 3D Views		1088- PLA-		008_C	
		Revision notes:		Drawn by: LW	
Project		Client		WHITFIELD : DESIGN ARCHITECTS	
30 Alexandra Road, Reading, Berkshire, RG1 5PF		Alex Martin-Bates Cressida Martin-Bates			
Date					
November 2022					
		Copyright Whitfield Design Architects © 2024 Web: www.whitfield-design.co.uk Email: liam@whitfield-design.co.uk Phone: 07810794436			
		NOTES: Print all drawings in full colour at A3 size. All measurements to be confirmed on site by the contractor prior to starting any building work. All structure indicative, see Structural Engineer's drawings for more information. Design to comply with the latest Building Regulations and Approved Documents.			