Ordnance Survey, (c) Crown Copyright 2022. All rights reserved.
Licence number 100022432.

Site Location Plan

1:1250 @ A3

0 20 40 60 100m

Block Plan

1:500 @ A3

0 10 20 30 40 50m

Drawing Title

Location + Block Plan
As Proposed

Project
30 Alexandra Road,
Reading,
Berkshire,
RG1 5PF

Client
Alex Martin-Bates
Cressida Martin-Bates

Date
November 2022

Project no. / Stage / Drawing no. / Revision

1088- PLA- 050_A

Revision notes: Drawn by: LW

A - First Issue

Copyright Whitfield:Design Architects © 2024
Web: www.whitfield-design.co.uk
Email: liam@whitfield-design.co.uk
Phone: 07810794436

NOTES:
Print all drawings in full colour at A3 size. All measurements to be confirmed on site by the contractor prior to starting any building work. All structure indicative, see Structural Engineer's drawings for more information. Design to comply with the latest Building Regulations and Approved Documents.

WHITFIELD : DESIGN
ARCHITECTS

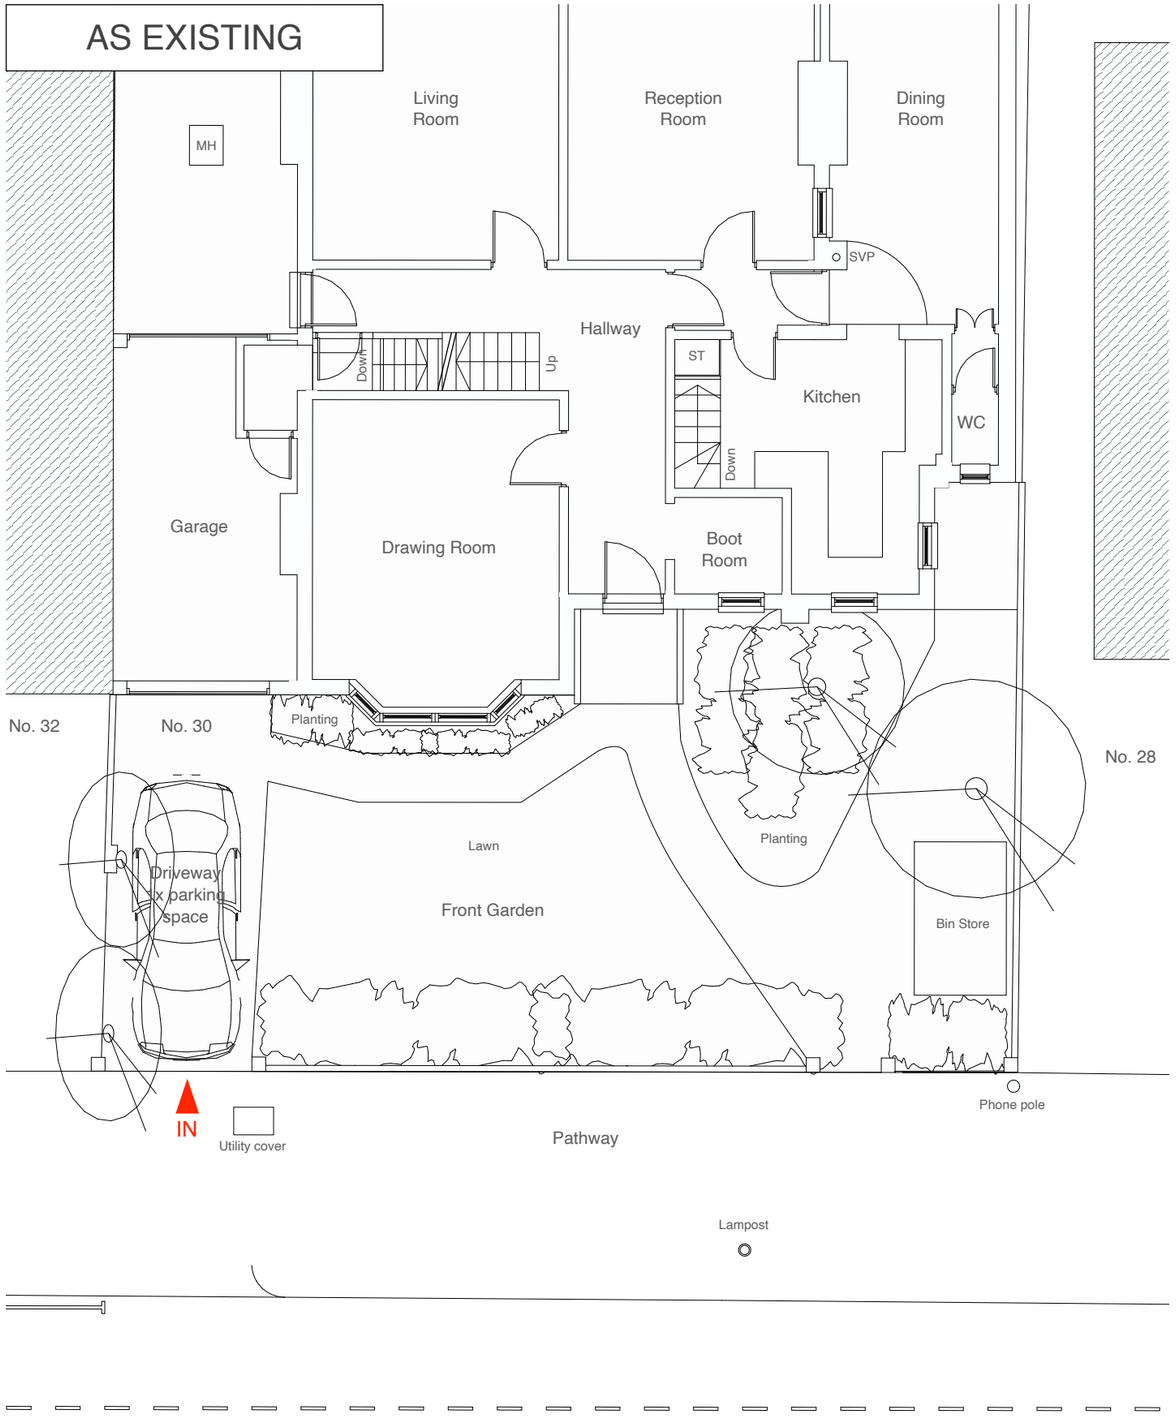

Ground Floor Plan

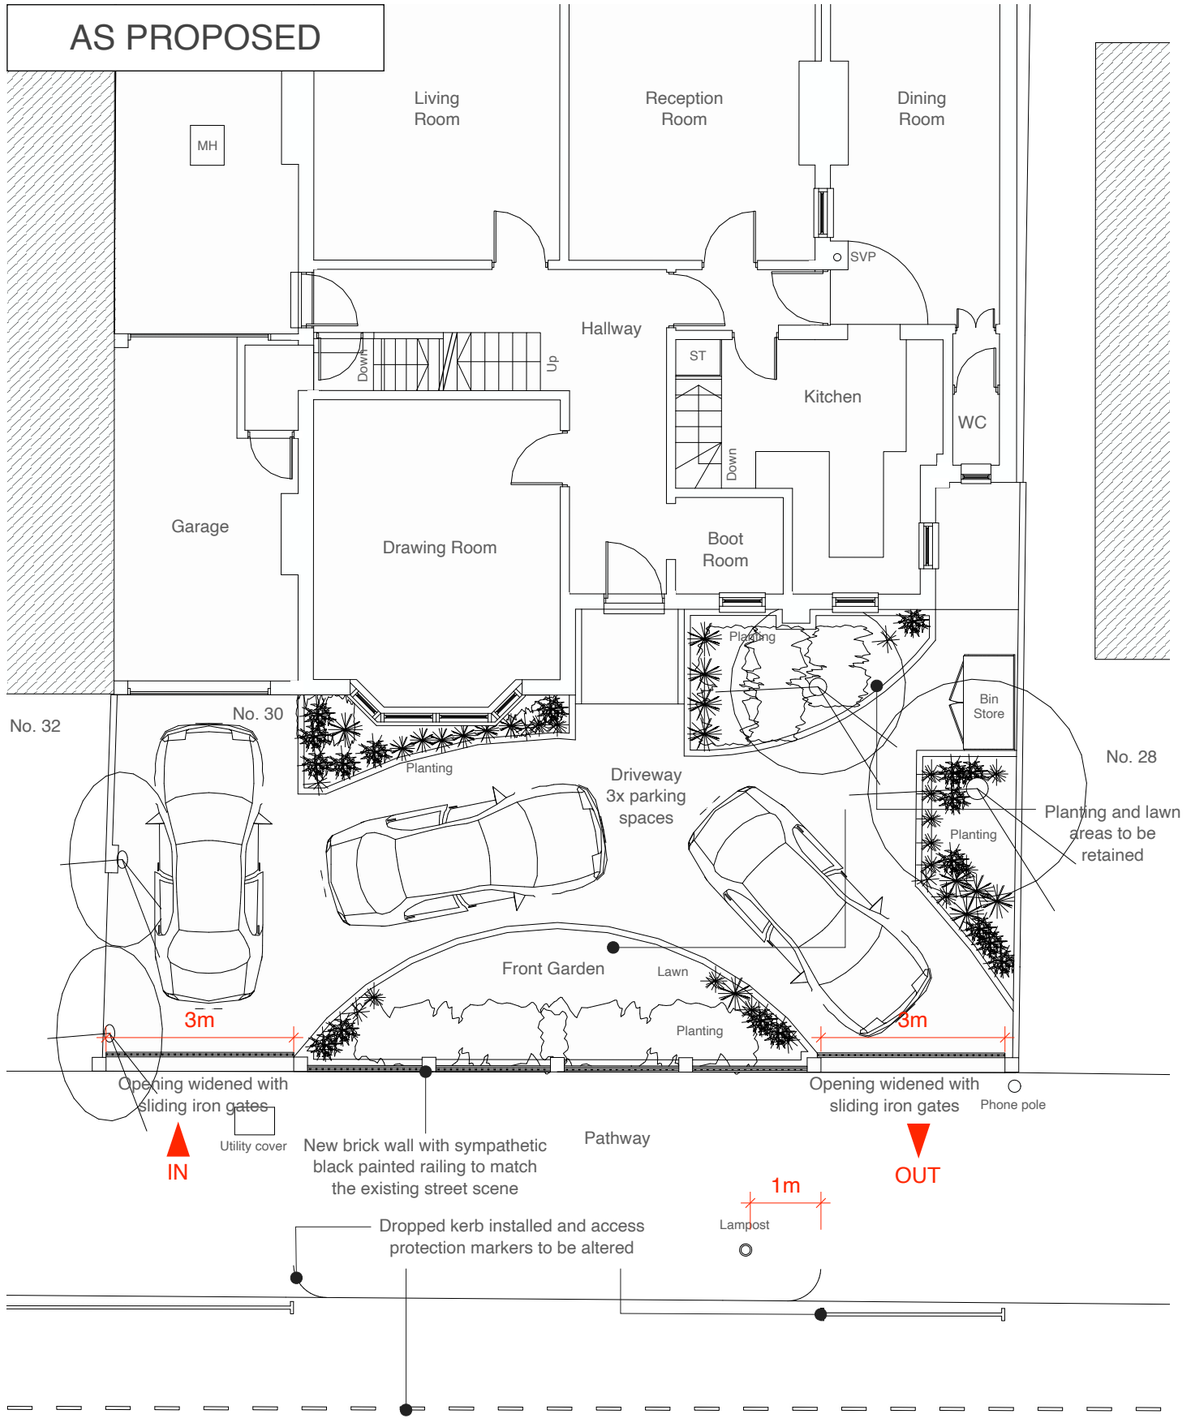

Ground Floor Plan

1:100 @ A3

0 1 2 3 4 5 10m

Drawing Title	
Proposed GA Plans	
Project	Client
30 Alexandra Road, Reading, Berkshire, RG1 5PF	Alex Martin-Bates Cressida Martin-Bates
Date	
November 2022	

Project no. / Stage /	Drawing no. / Revision
1088- PLA-	051_A
Revision notes:	Drawn by: LW

A - First Issue

Copyright Whitfield:Design Architects © 2024

Web: www.whitfield-design.co.uk
Email: liam@whitfield-design.co.uk
Phone: 07810794436

NOTES:
Print all drawings in full colour at A3 size. All measurements to be confirmed on site by the contractor prior to starting any building work. All structure indicative, see Structural Engineer's drawings for more information. Design to comply with the latest Building Regulations and Approved Documents.

WHITFIELD : DESIGN
ARCHITECTS

Front Elevation

Rear Elevation

1:100 @ A3

0 1 2 3 4 5 10m

Drawing Title

Proposed
Elevations

Project
30 Alexandra Road,
Reading,
Berkshire,
RG1 5PF

Client
Alex Martin-Bates
Cressida Martin-Bates

Date
November 2022

Project no. / Stage / Drawing no. / Revision

1088- PLA- 052_A

Revision notes:

A - First Issue

Drawn by: LW

Copyright Whitfield:Design Architects © 2024

Web: www.whitfield-design.co.uk
Email: liam@whitfield-design.co.uk
Phone: 07810794436

NOTES:
Print all drawings in full colour at A3 size. All measurements to be confirmed on site by the contractor prior to starting any building work. All structure indicative, see Structural Engineer's drawings for more information. Design to comply with the latest Building Regulations and Approved Documents.

WHITFIELD : DESIGN
ARCHITECTS

Side Elevation
(section through the garage)

Side Elevation

1:100 @ A3

0 1 2 3 4 5 10m

Drawing Title

Proposed
Elevations

Project
30 Alexandra Road,
Reading,
Berkshire,
RG1 5PF

Client
Alex Martin-Bates
Cressida Martin-Bates

Date
November 2022

Project no. / Stage / Drawing no. / Revision

1088- PLA- 053_A

Revision notes: Drawn by: LW

A - First Issue

Copyright Whitfield:Design Architects © 2024
Web: www.whitfield-design.co.uk
Email: liam@whitfield-design.co.uk
Phone: 07810794436

NOTES:
Print all drawings in full colour at A3 size. All measurements to be confirmed on site by the contractor prior to starting any building work. All structure indicative, see Structural Engineer's drawings for more information. Design to comply with the latest Building Regulations and Approved Documents.

WHITFIELD : DESIGN
ARCHITECTS

3D views from Alexandra Road

Drawing Title	
Proposed 3D Views	
Project	Client
30 Alexandra Road, Reading, Berkshire, RG1 5PF	Alex Martin-Bates Cressida Martin-Bates
Date	
November 2022	

Project no. / Stage /	Drawing no. / Revision
1088- PLA-	054_A
Revision notes:	Drawn by: LW

A - First Issue

Copyright Whitfield:Design Architects © 2024

Web: www.whitfield-design.co.uk
Email: liam@whitfield-design.co.uk
Phone: 07810794436

NOTES:
Print all drawings in full colour at A3 size. All measurements to be confirmed on site by the contractor prior to starting any building work. All structure indicative, see Structural Engineer's drawings for more information. Design to comply with the latest Building Regulations and Approved Documents.

WHITFIELD : DESIGN
ARCHITECTS