



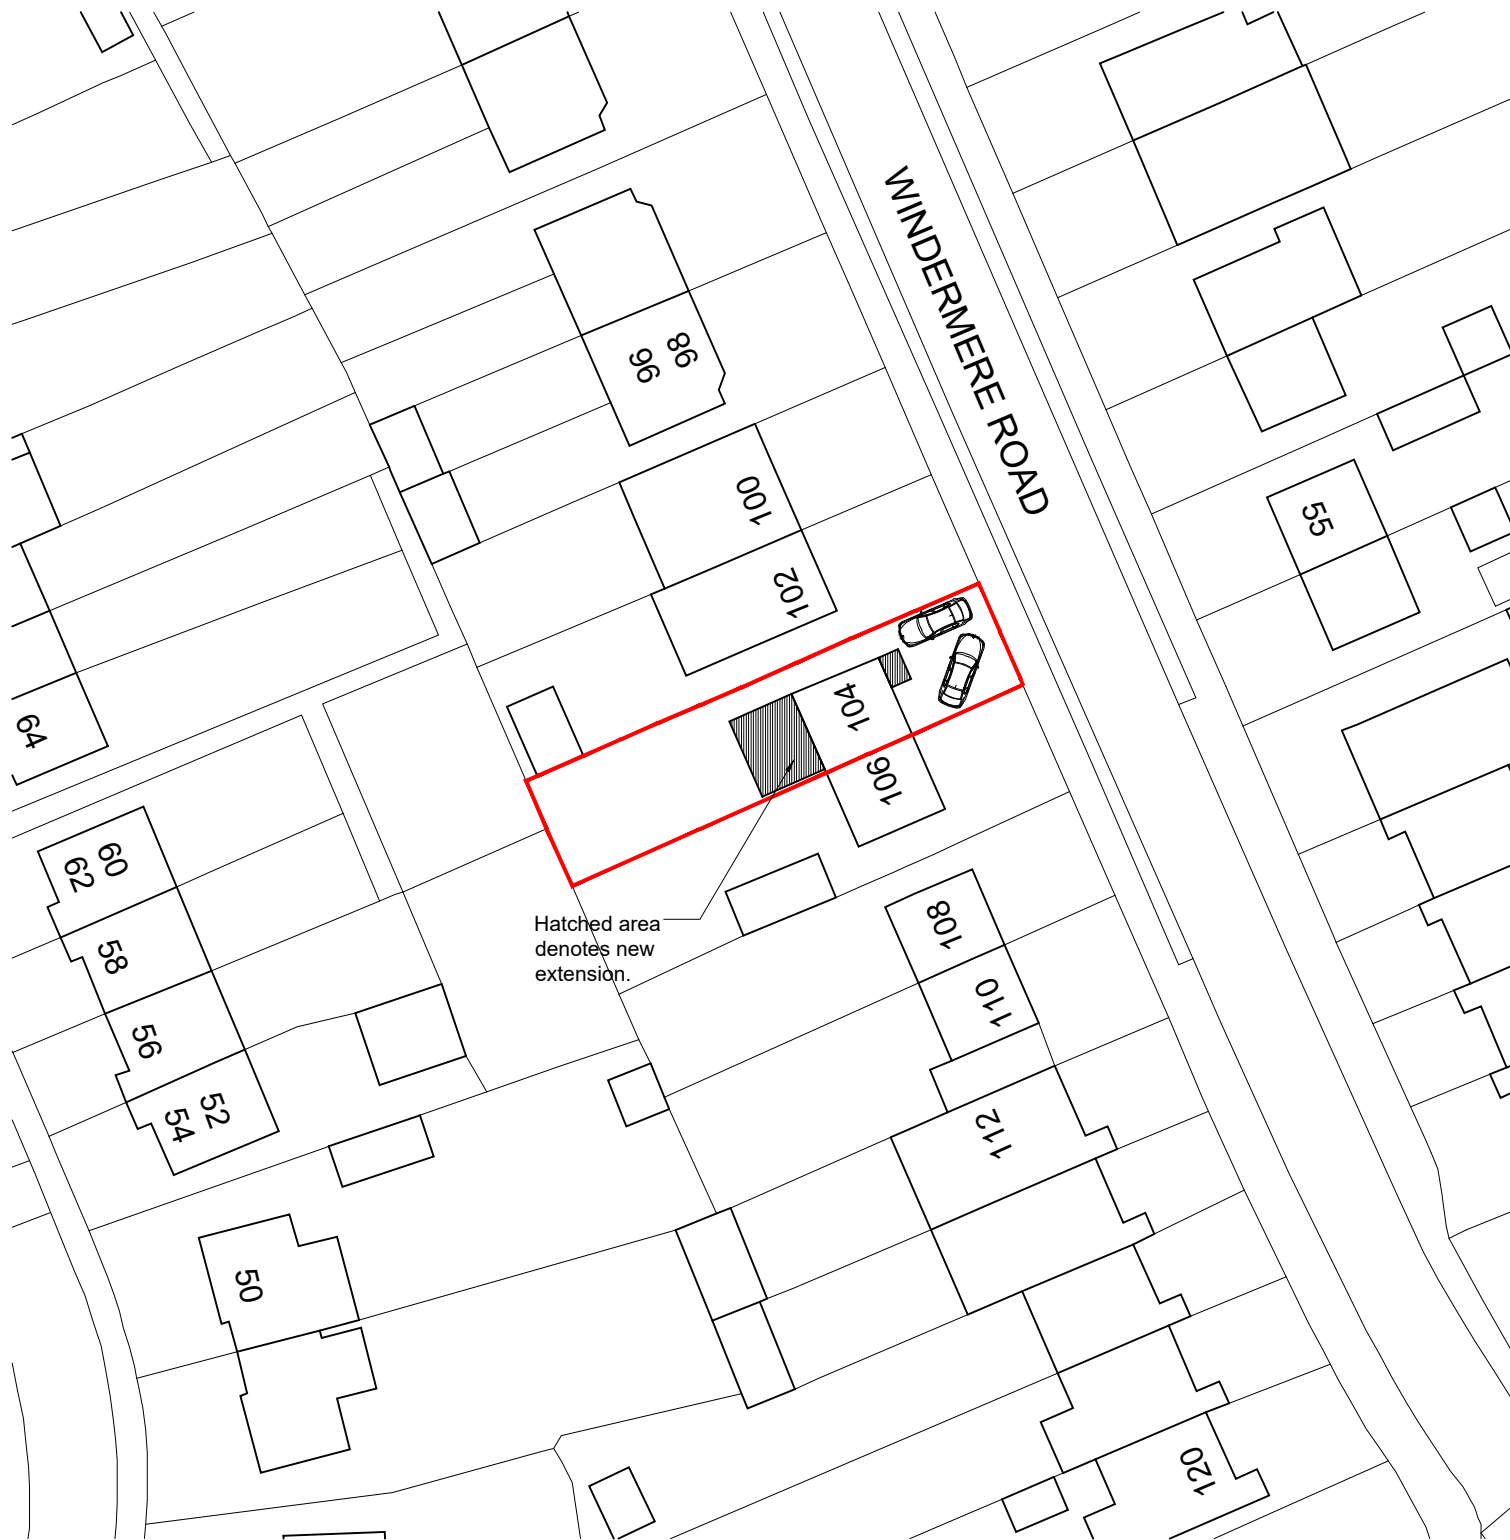

Ordnance Survey, (c) Crown Copyright 2025. All rights reserved. Licence number 100022432

BLOCK PLAN

SCALE 1 : 500

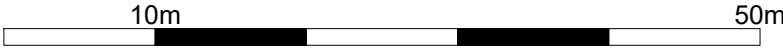

NOTES

© SK Design consultants - THIS DRAWING AND DESIGN REMAINS THE COPYRIGHT AND INTELLECTUAL PROPERTY OF SK CONSULTANTS AND SHALL NOT BE COPIED IN ANY FORMAT WITHOUT APPROVAL.

THIS DRAWING IS TO BE READ IN CONJUNCTION WITH ALL OTHER DRAWINGS AND DOCUMENTS PROVIDED. THE CONTRACTOR MUST CHECK ALL DIMENSIONS ON SITE BEFORE PLACING ORDERS FOR MATERIALS OR SHOP FABRICATIONS OR COMMENCING WORKS ON SITE. ANY DISCREPANCIES SHOULD BE NOTIFIED BEFORE PROCEEDING.




LOCATION PLAN

SCALE 1 : 1250



A 25.03.2025 Added as per Planners review SK

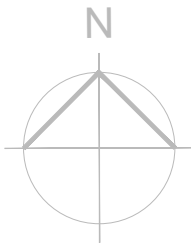

Client:
Mr Tanbir abdul

Project:
SINGLE STOREY REAR EXTENSION
AND A FRONT PORCH

Location:
104 Windermere Road, READING, Berkshire, RG2 7HR

Drawing Title:
LOCATION & BLOCK PLAN

Date: OCT 2025 Sheet Size: A3 Drawn: SK

Drawing No: P1676- 01 Revision: A

SK Design Consultants
22 Netley close
Caversham
Reading RG4 6SR
Tel : 07821111602