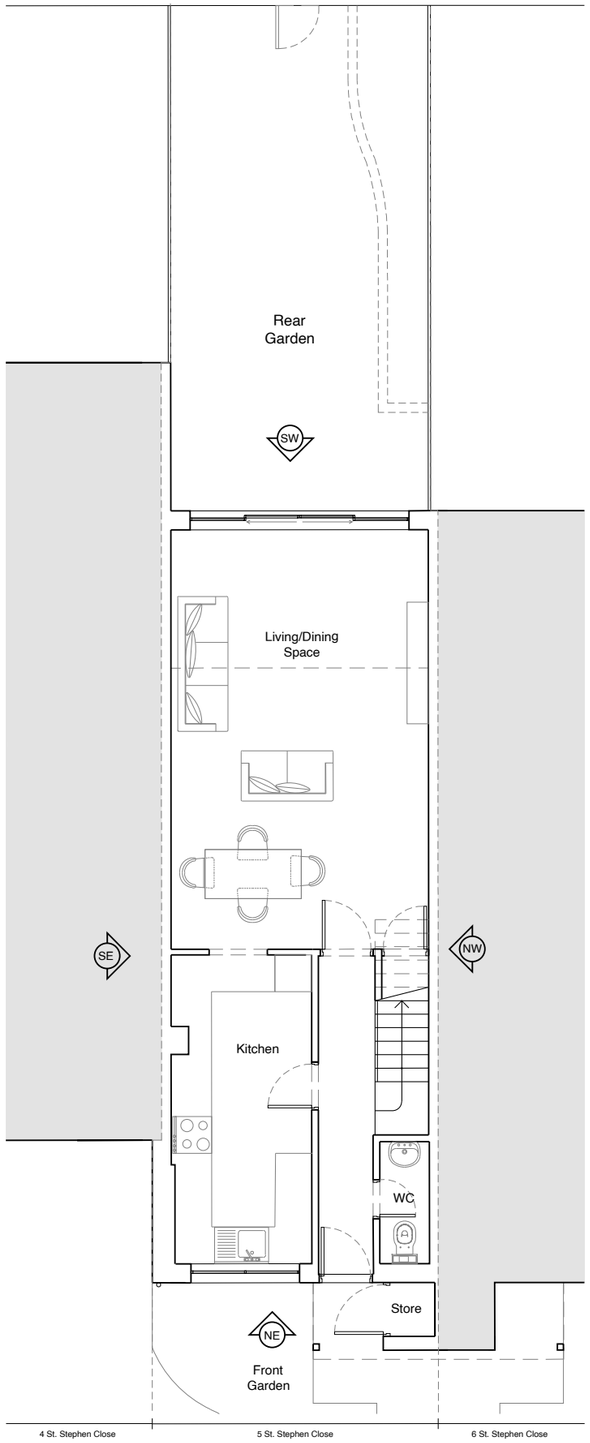

Existing Ground Floor Plan

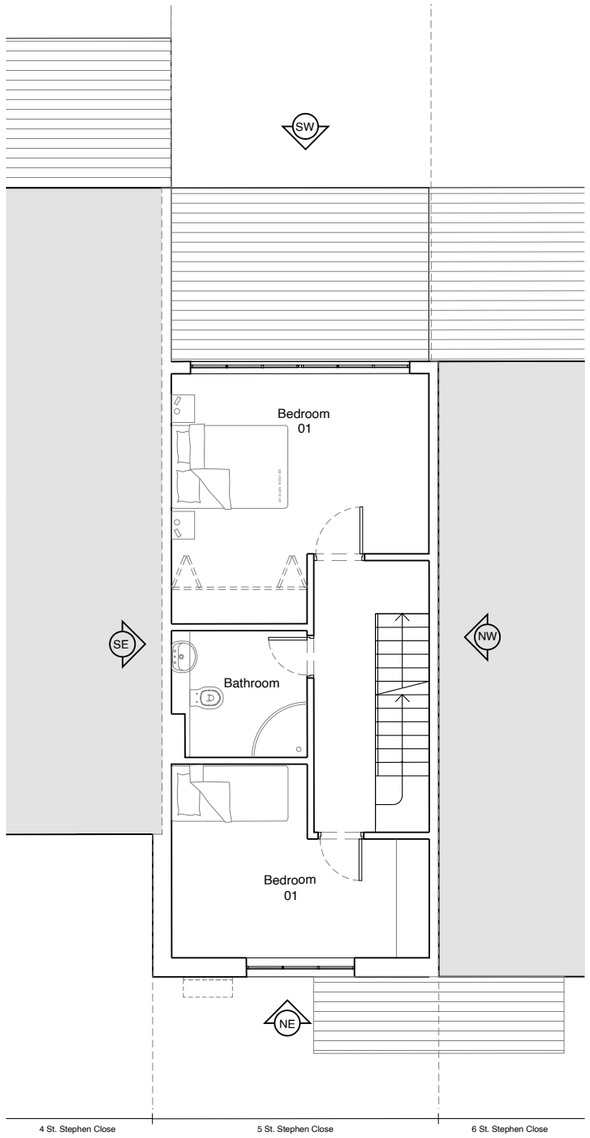

Existing First Floor Plan

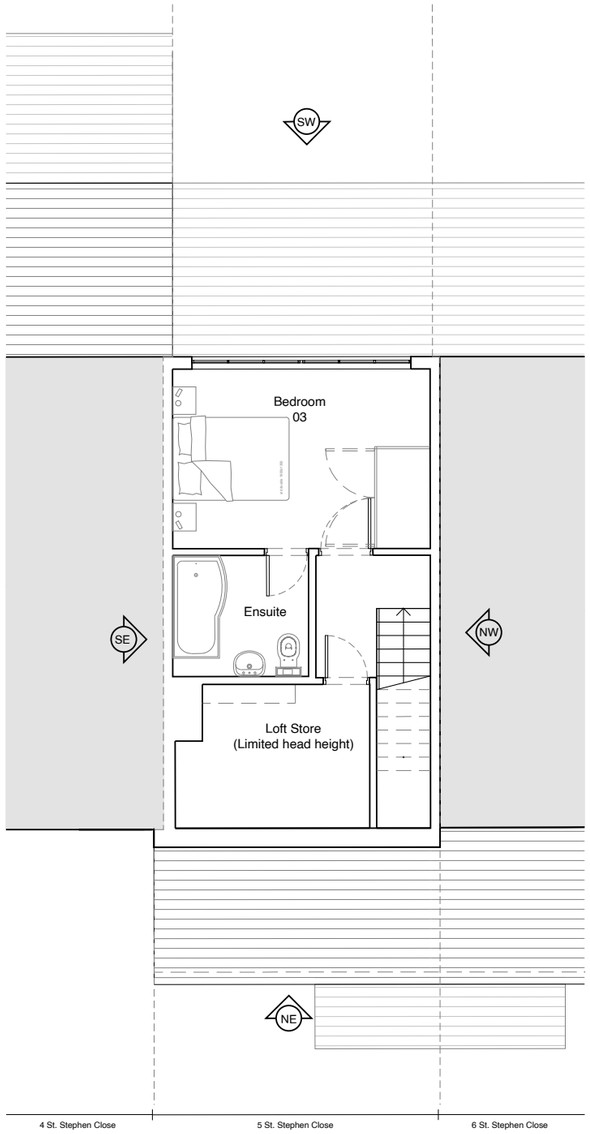

Existing Second Floor Plan

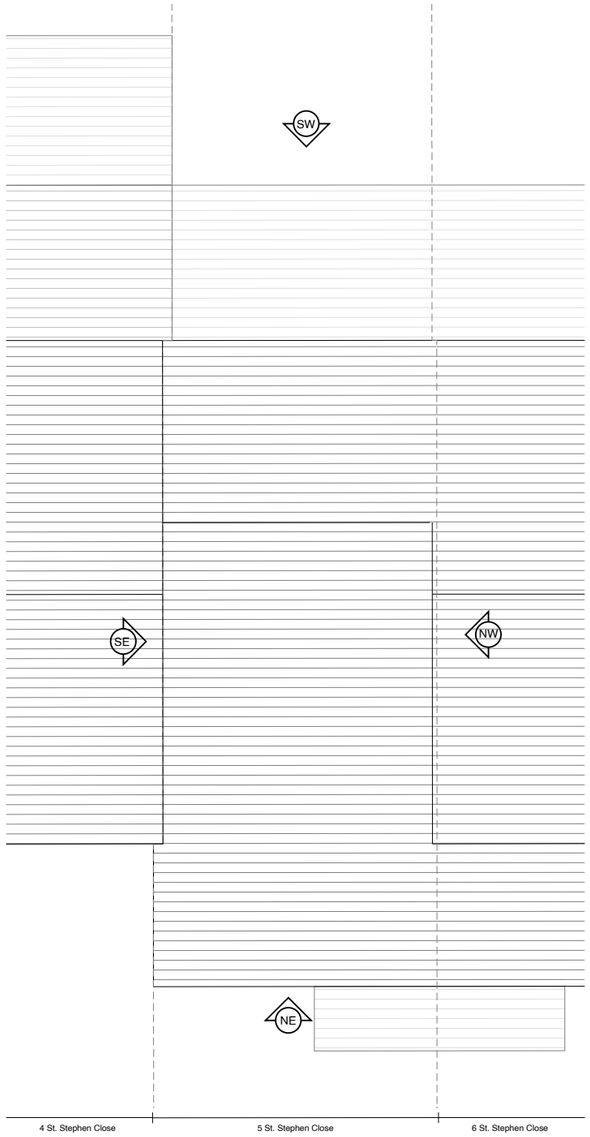

Existing Roof Plan

0 1 5 10

GARETHCOTTER ARCHITECTURE

www.garethcotter.com

NOTES

SCALE
1:100@ A3

DRAWN
GC

CHECKED
--

DATE
FEB.2026

PROJECT
5 St Stephens Close,
Reading, RG4 8BX

DRAWING
Existing
Ground, First & Second Floor Plans

SHEET
2602-EX-001

REVISION

DATE	REV	AMENDMENTS	BY
01.04.26	-	Issued for Planning	GC

Copyright: All rights reserved. This drawing must not be reproduced without permission. Do not scale this drawing for construction purposes. Contractors, sub-contractors and suppliers must verify all dimensions on site before commencing any work or making any shop drawings. Dimensions are in millimeters unless otherwise stated. All fire related elements and items as set out within the Fire Engineers Fire Strategy Report. Fire Engineer & Building Control for review and sign off, prior to procurement and installation. The production of amended or updated information from the said designs/information by the user is entirely the responsibility of the user and Gareth Cotter Architect's shall have no responsibility.