


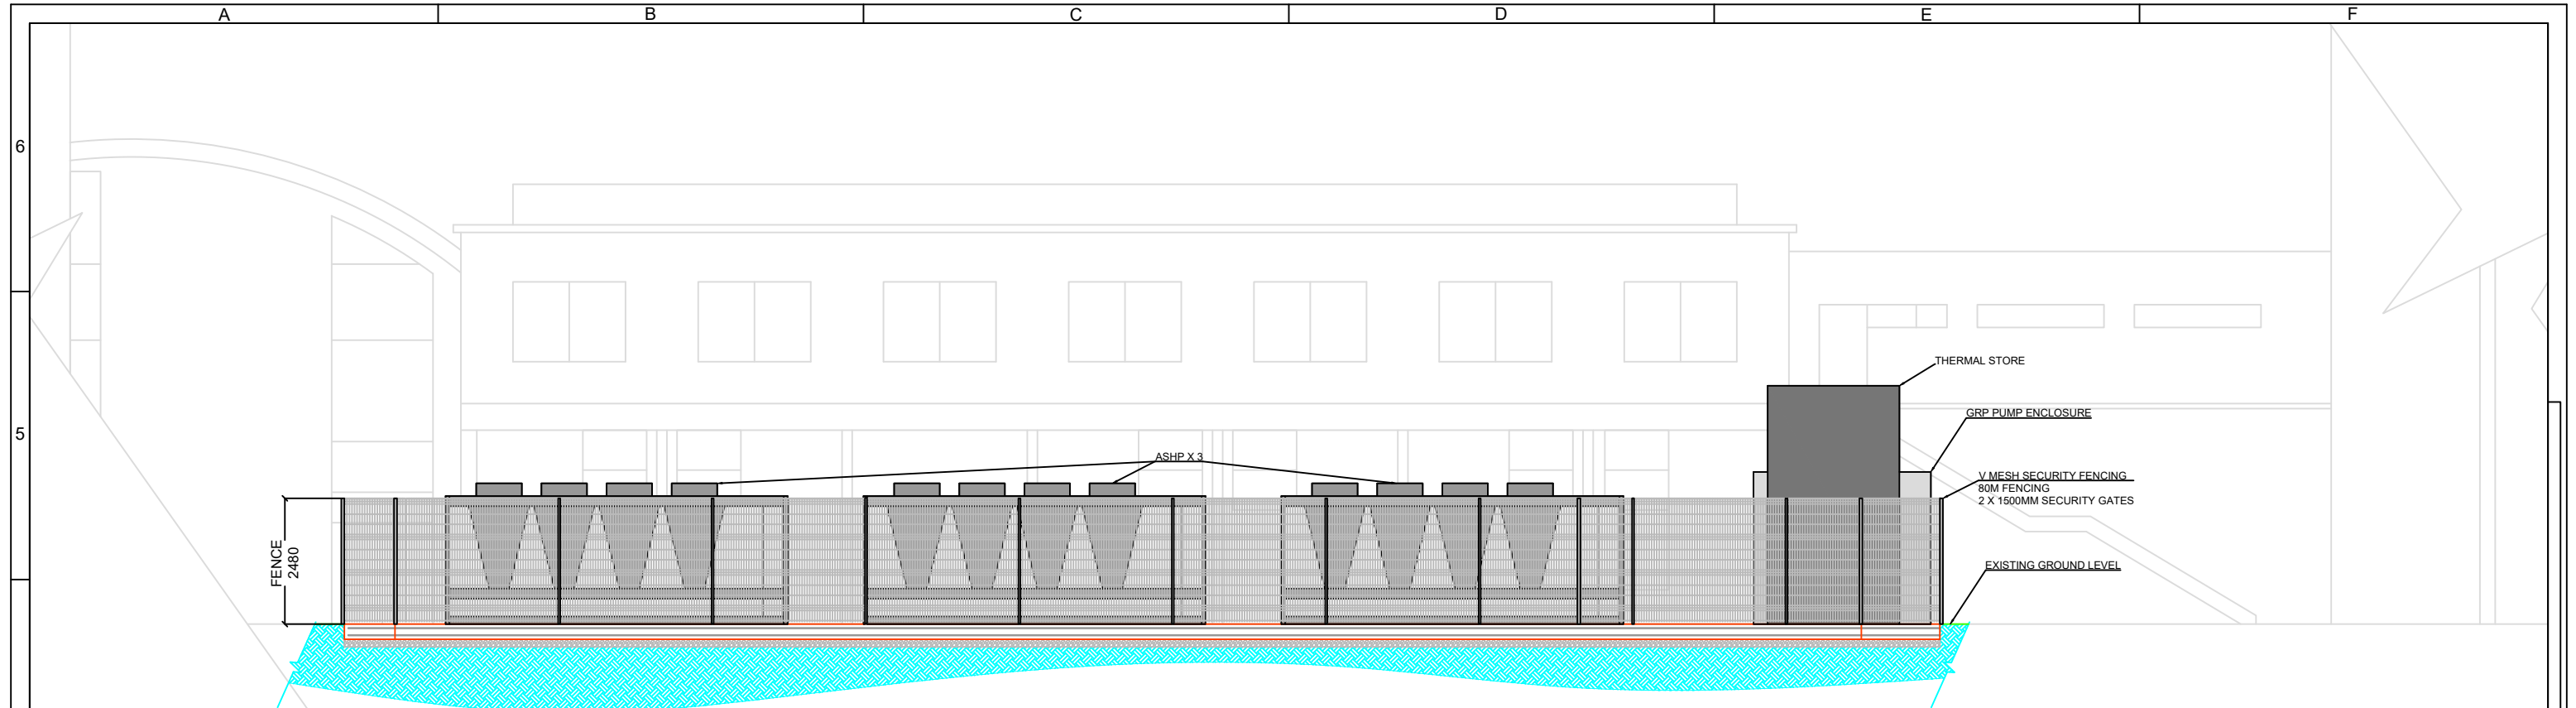

01	EXISTING BUILDING ADDED FOR PLANNING	MLB		23-03-26
REV	DESCRIPTION	BY	CHECKED	DATE

DRAWING STATUS: F - FOR INFORMATION, T - TENDER, C - CONSTRUCTION, A - AS BUILT									AMENDMENTS			
Site ACTIVATE LEARNING - READING COLLEGE CAMPUS	Project HL00067	Drawing 0483	Sheet 10_of_10	Discipline A	Site RC	Prefix GA	Suffix GEN	Status T	Revision 01	 HI GROUP The HI Group Century House Daleside Road Nottingham NG2 4DH T: +44 (0)331 360 9060 W: higroupltd.co.uk		
	Title ENERGY CENTRE & BUILDING ELEVATION					Date 25-03-26	Originator MLB	Scale NTS	A3			