


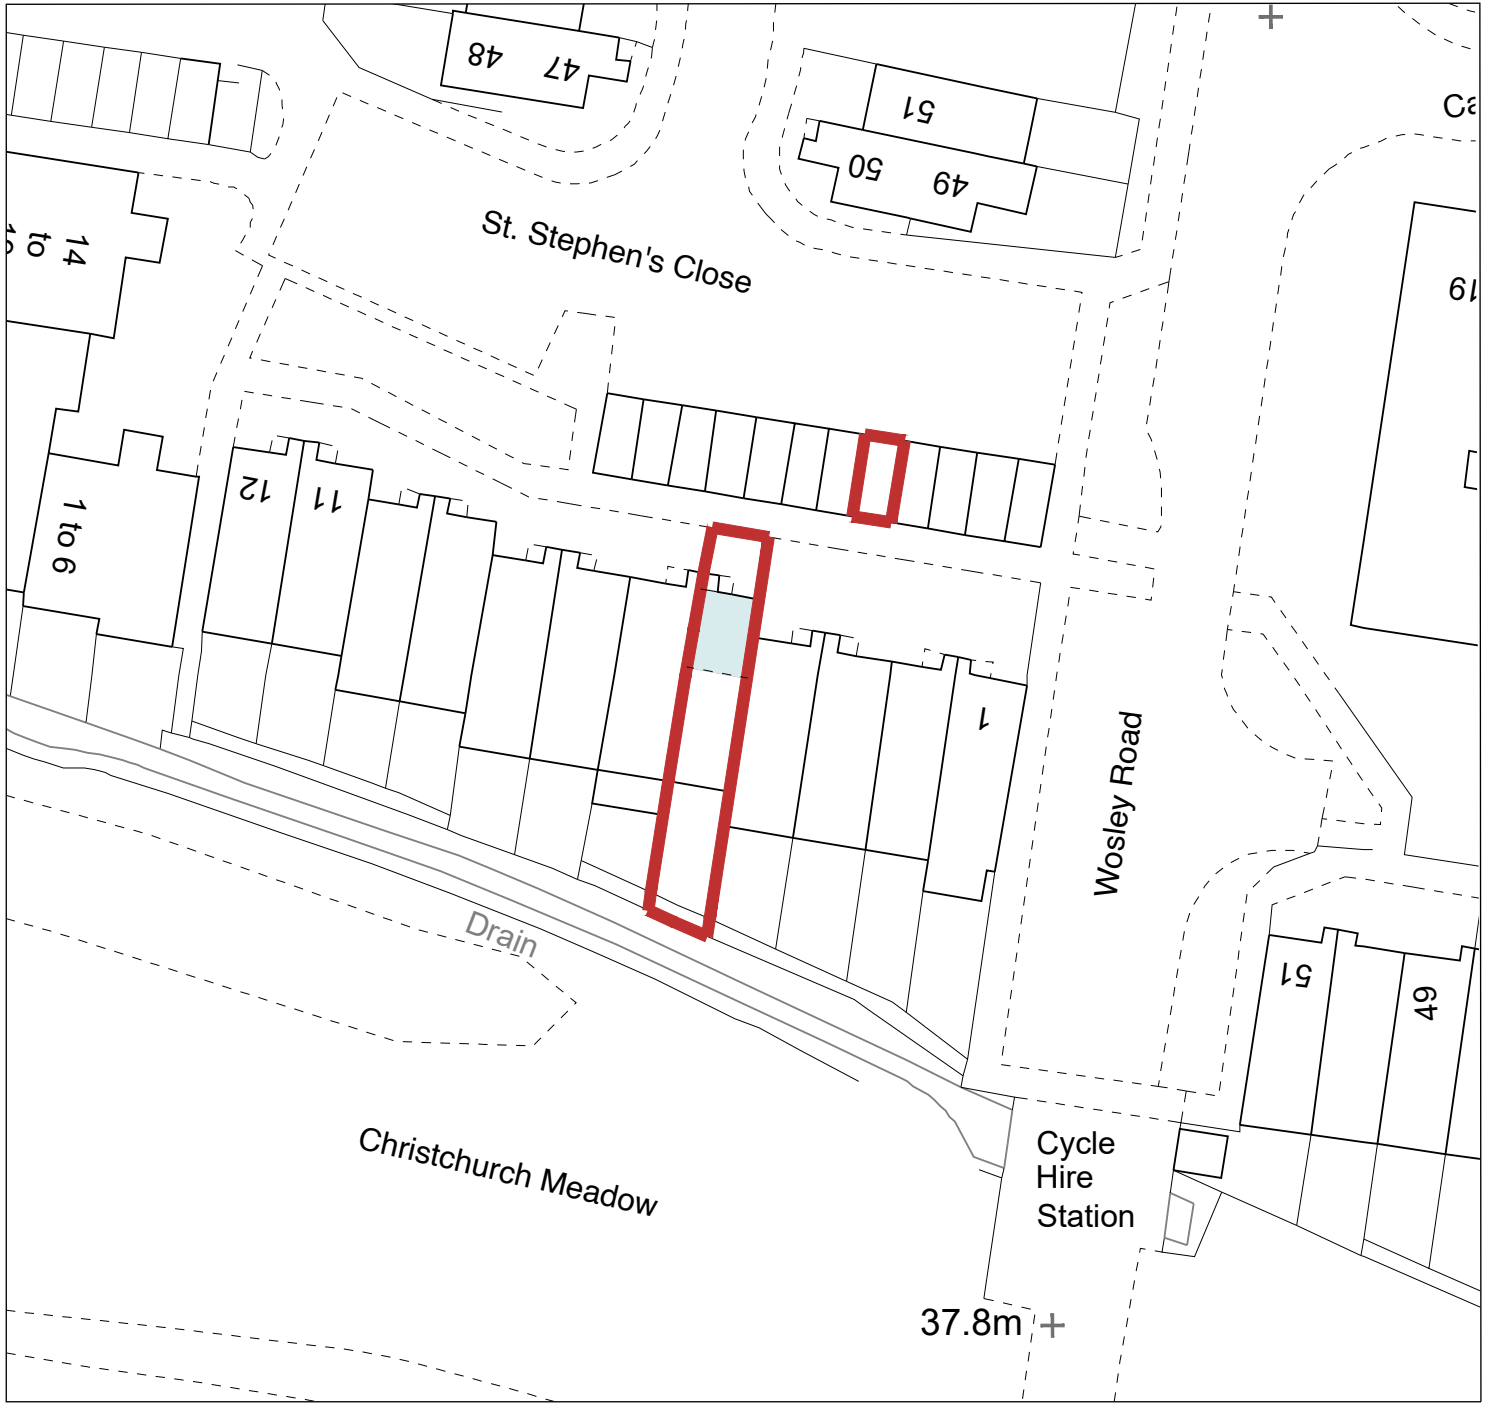

Existing Site Location Plan
1:1250



Proposed Block Plan
1:500



PLANNING

NOTES

Existing Site Boundary

SCALE
As Shown@ A3

DRAWN
GC

DATE
Feb.2026

PROJECT
5 St Stephens Close,
Reading, RG4 8BX

DRAWING
Existing Site Location Plan
Proposed Block Plan

SHEET
2602-EX-100

REVISION
A

DATE
01.04.26
08.04.26

REV
--
A

AMENDMENTS
Issued for Planning
Scale Amended

BY
GC
GC

Copyright: All rights reserved. This drawing must not be reproduced without permission. Do not scale this drawing for construction purposes. Contractors, sub-contractors and suppliers must verify all dimensions on site before commencing any work or making any shop drawings. Dimensions are in millimeters unless otherwise stated. All fire related elements and items as set out within the Fire Engineers Fire Strategy Report. Fire Engineer & Building Control for review and sign off, prior to procurement and installation. The production of amended or updated information from the said designs/information by the user is entirely the responsibility of the user and Gareth Cotter Architect's shall have no responsibility.