


CLIENT	SITE	Date:	HB PLANNING SERVICES EMAIL INFO@HBPLANNINGSERVICES.CO.UK CONTACT 02038539648
		14.01.2025	
Scale @ A3:			
1:500			
Revision:			
DRAWING NO:	DRAWING TITLE	P01	Rev: Date: Notes:
202501-HB10	Block Plan		P01 14.01.2025 For Planning Approval

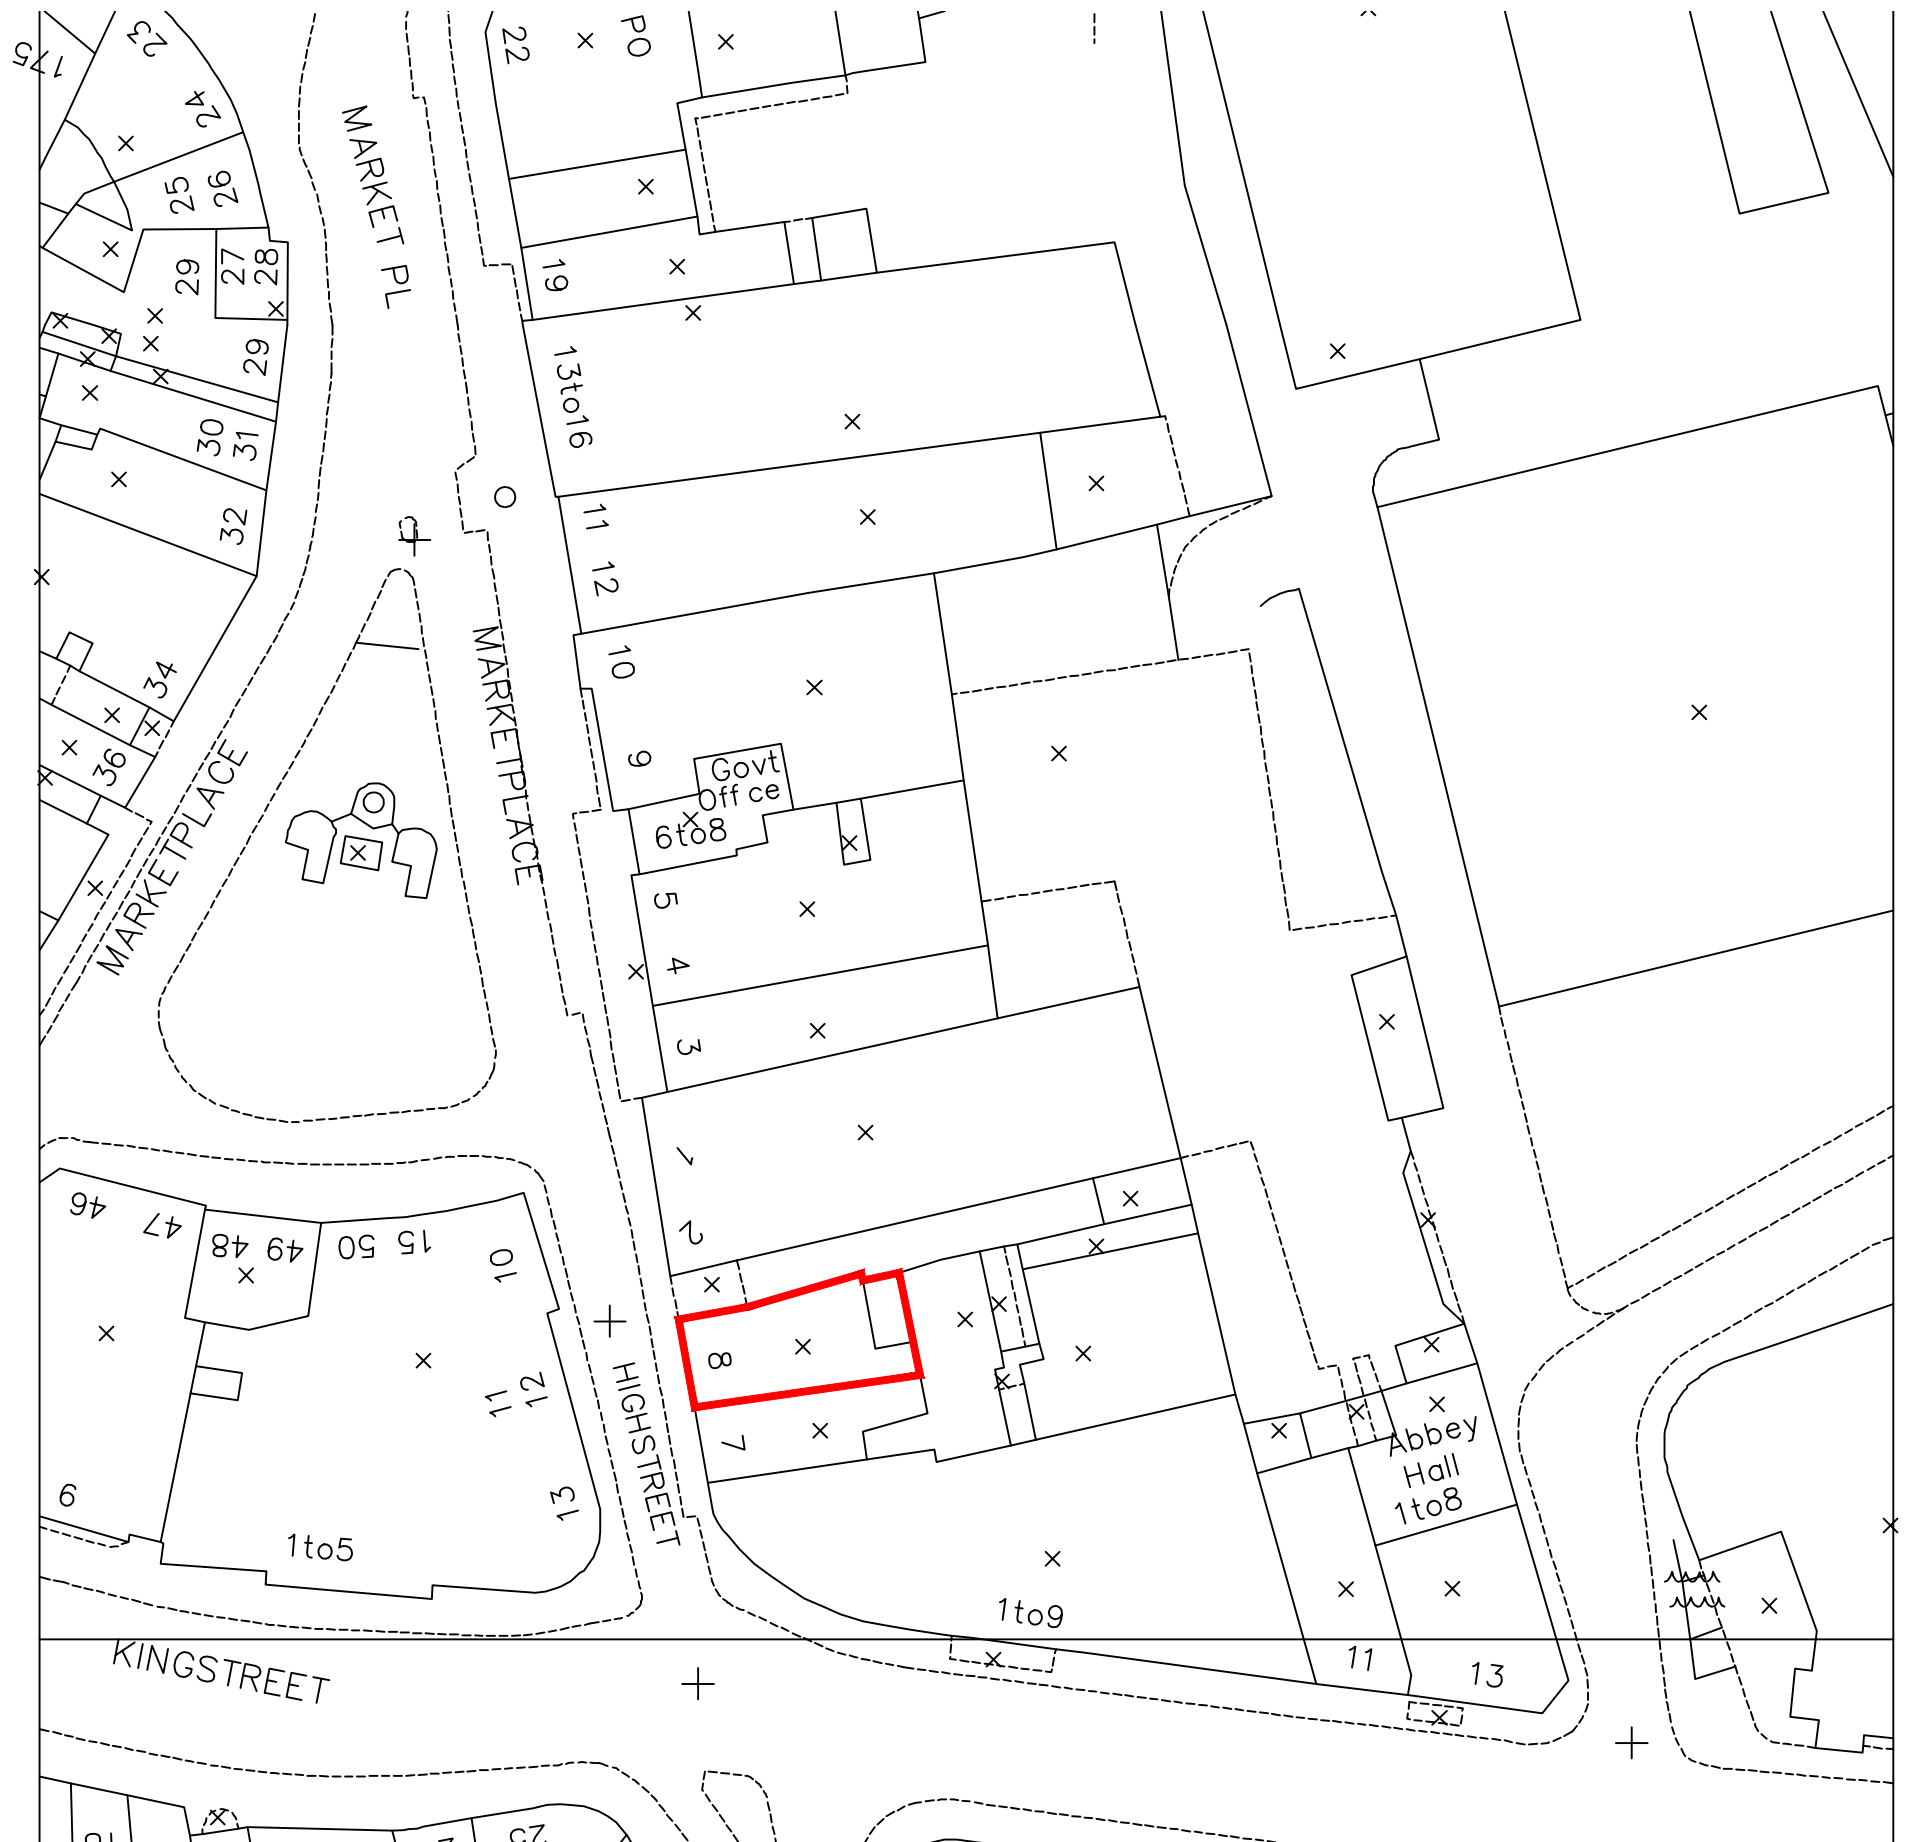