

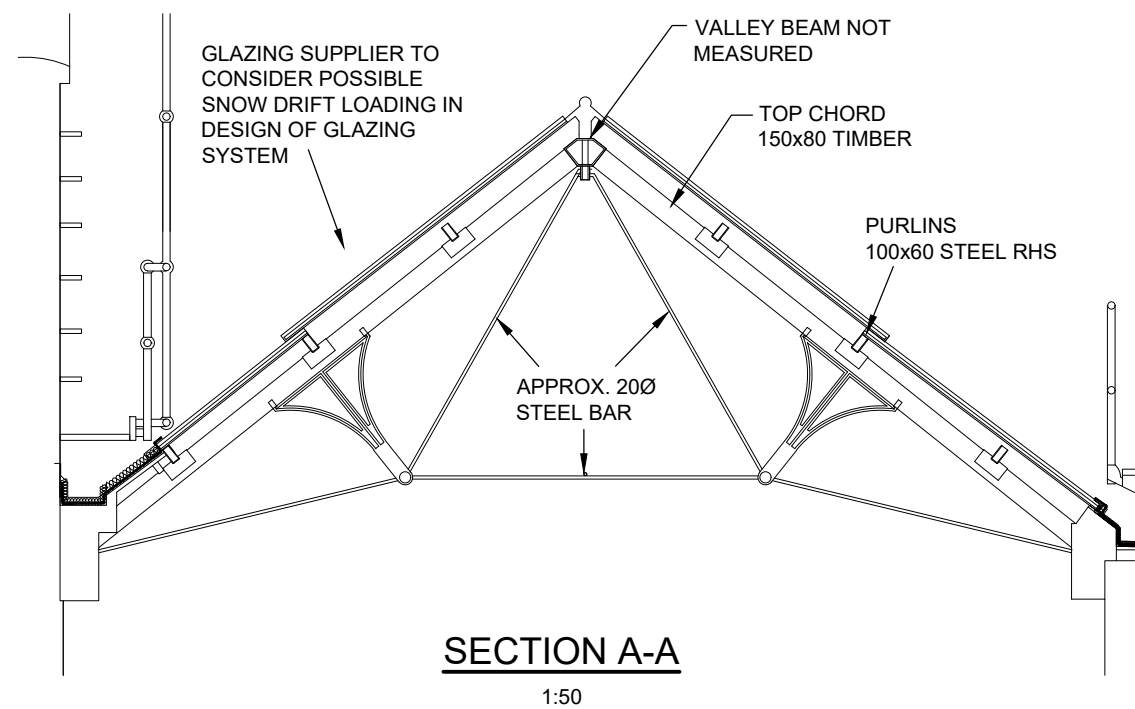
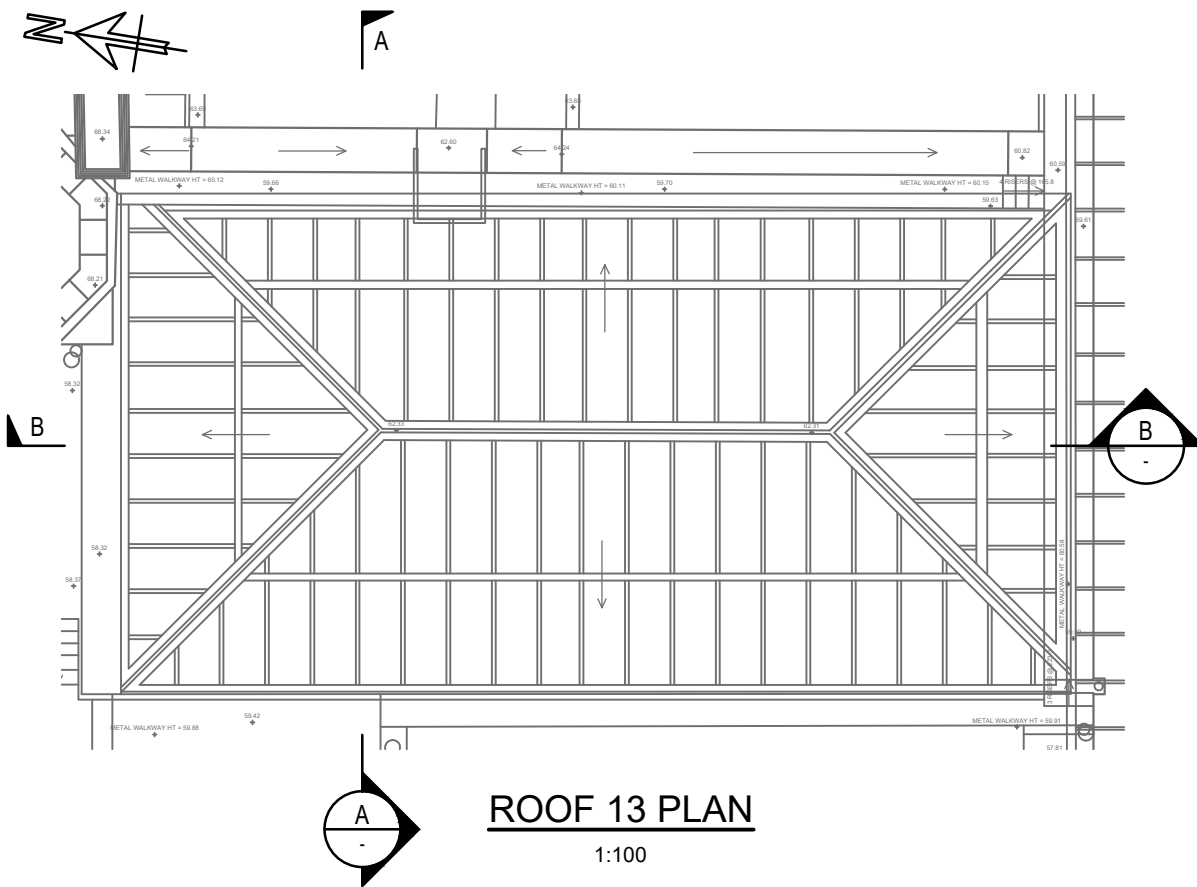


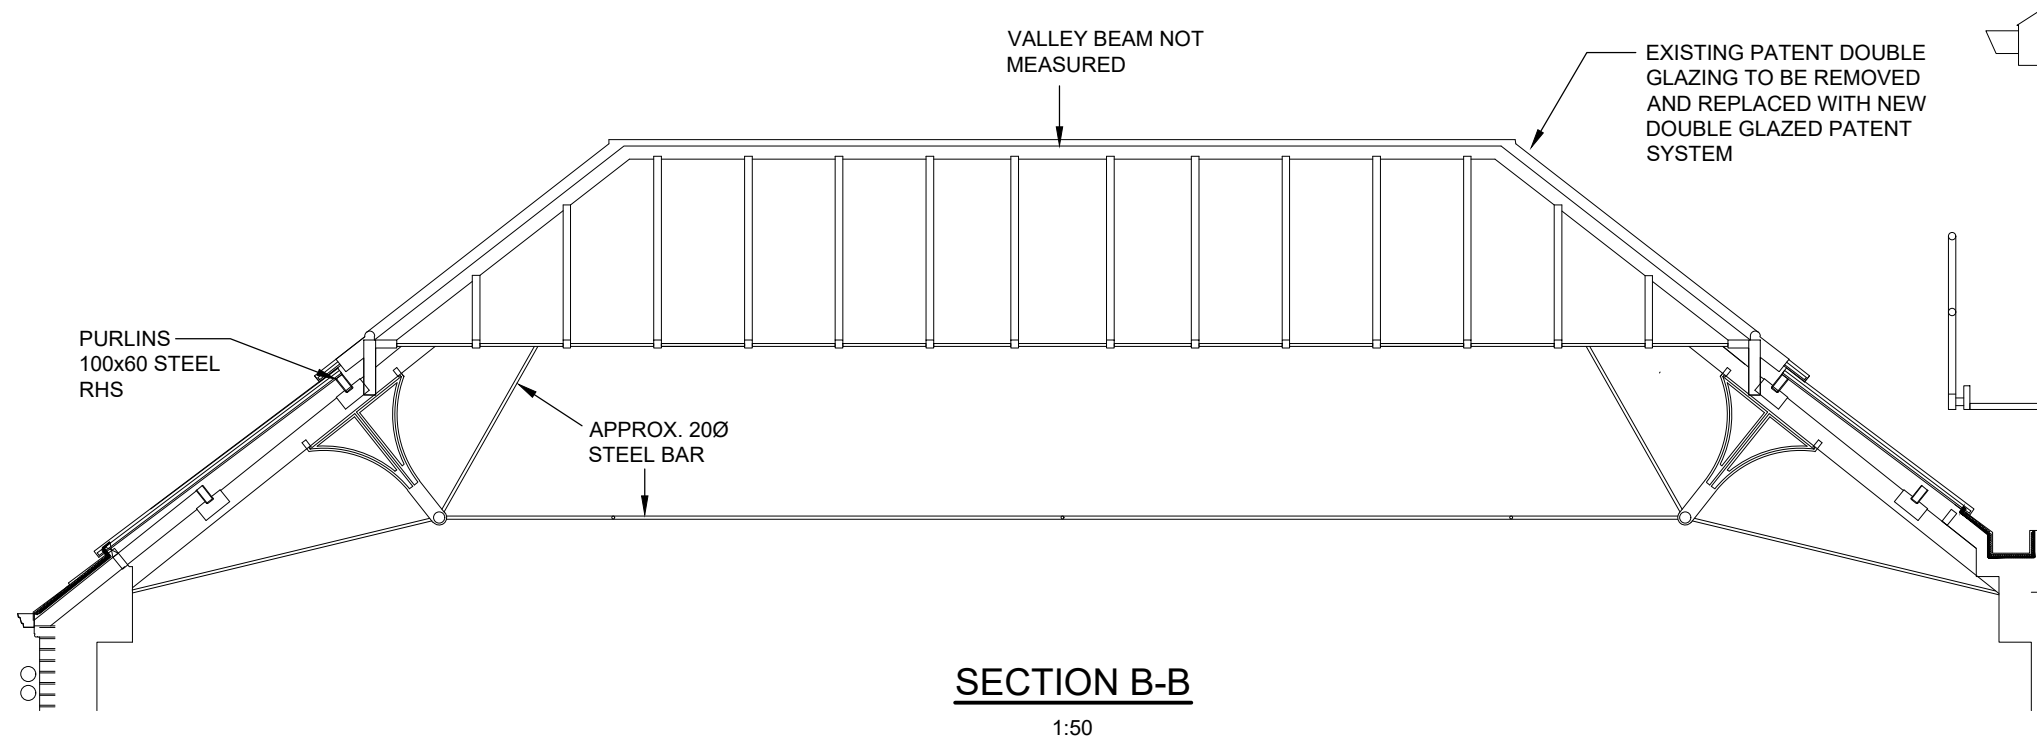


NOTES

- DO NOT SCALE FROM THIS DRAWING
- ALL DIMENSIONS ARE MILLIMETRES U.N.O.
- ALL LEVELS ARE IN METRES ABOVE ORDNANCE DATUM U.N.O.
- THIS DRAWING IS TO BE READ IN CONJUNCTION WITH ALL RELEVANT ARCHITECTS AND ENGINEERS DRAWINGS AND SPECIFICATIONS.
- THIS DRAWING IS BASED ON MEASURED BUILDING SURVEY INFORMATION BY SOVA DATED JAN 25 AND ASSUMED TO BE CORRECT.
- ALL DIMENSIONS APPROXIMATELY ONLY AND TO BE CHECKED BY CONTRACTOR ON SITE PRIOR TO CONSTRUCTION.

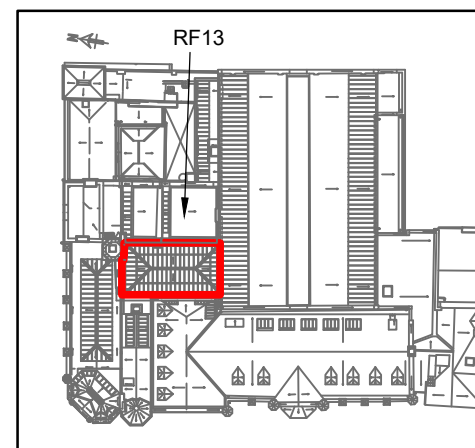

NOTE:
FOR RIBA STAGE 3 ASSESSMENT, WEIGHT OF NEW DOUBLE GLAZED SYSTEM ASSUMED TO BE NO GREATER THAN EXISTING DOUBLE GLAZED SYSTEM. EXISTING STRUCTURE HAS PERFORMED ADEQUATELY UNDER EXISTING LOADS. FURTHER ASSESSMENT TO BE UNDERTAKEN AT RIBA STAGE 3 / 4 TO CHECK EXISTING STRUCTURAL MEMBERS

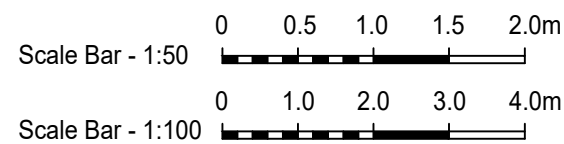

P1	RG	NW	17.03.26	ISSUED FOR RIBA STAGE 3
rev	drawn	chkd	appd	date
				description

SFKconsulting
2nd floor, Trinity House
123 Winchester Road, Chandler's Ford
Eastleigh SO53 2DR
Tel: 023 8251 6969

Project Title: READING TOWN HALL		SFK Ref: 24173-1130	
Dwg Title: ROOF 13 STRUCTURAL DETAILS PROPOSED		Dwg No: 24173-SFK-13-RF-DR-S-1130	
Drawn: RG	Date: Mar 2026	Scale: AS NOTED @ A3	Rev: P1