


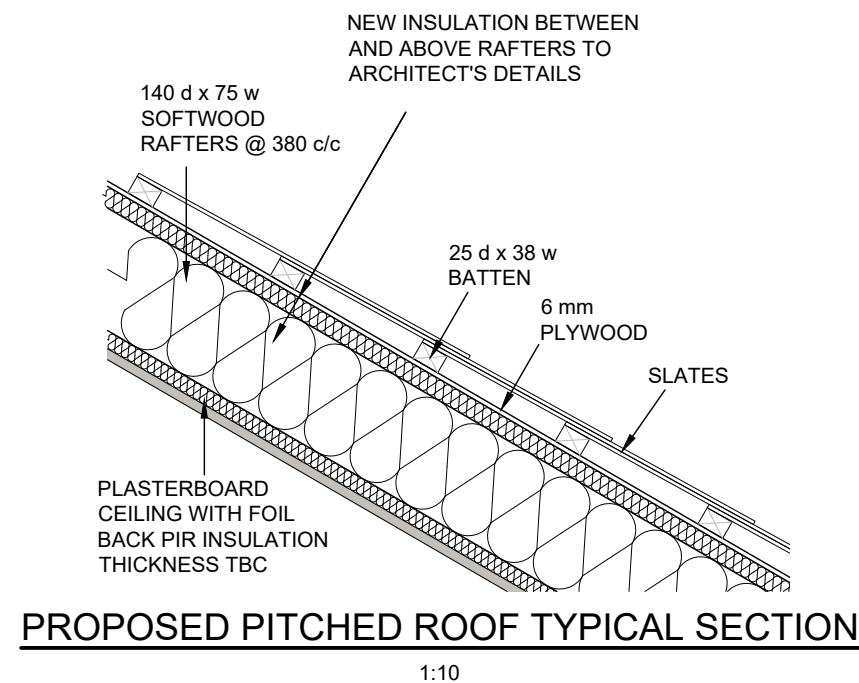


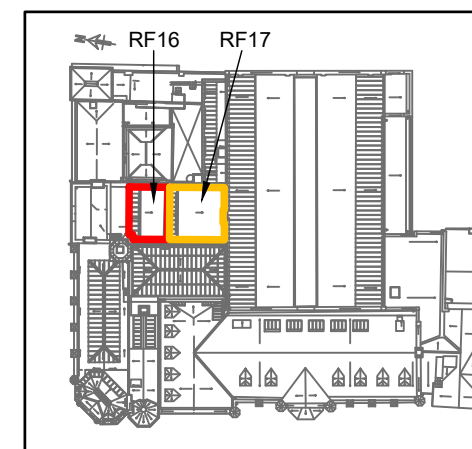

- ## NOTES
1. DO NOT SCALE FROM THIS DRAWING
 2. ALL DIMENSIONS ARE MILLIMETRES U.N.O.
 3. ALL LEVELS ARE IN METRES ABOVE ORDNANCE DATUM U.N.O.
 4. THIS DRAWING IS TO BE READ IN CONJUNCTION WITH ALL RELEVANT ARCHITECTS AND ENGINEERS DRAWINGS AND SPECIFICATIONS.
 5. THIS DRAWING IS BASED ON MEASURED BUILDING SURVEY INFORMATION BY SOVA DATED JAN 25 AND ASSUMED TO BE CORRECT.
 6. ALL DIMENSIONS APPROXIMATELY ONLY AND TO BE CHECKED BY CONTRACTOR ON SITE PRIOR TO CONSTRUCTION.

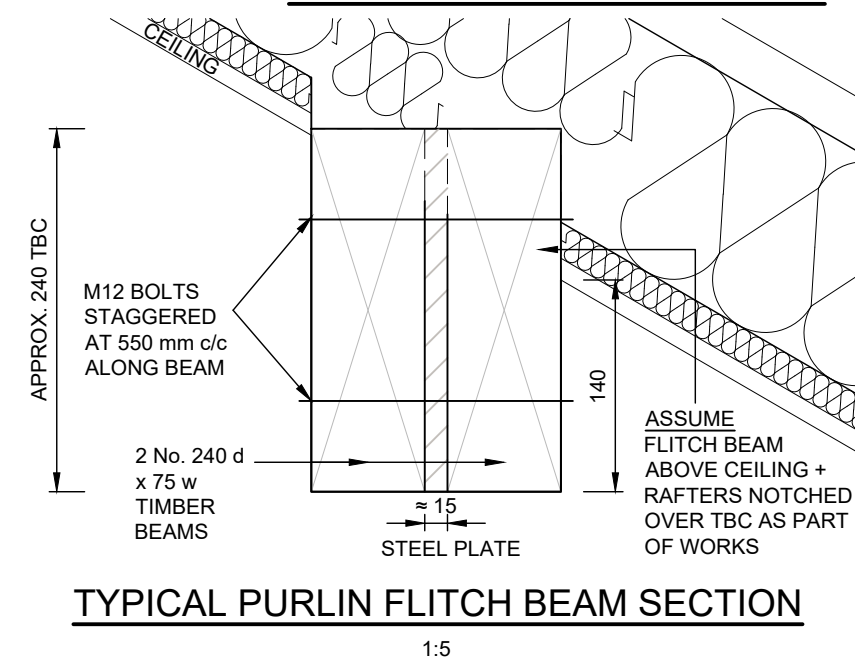

ROOF REFERENCE KEY PLAN

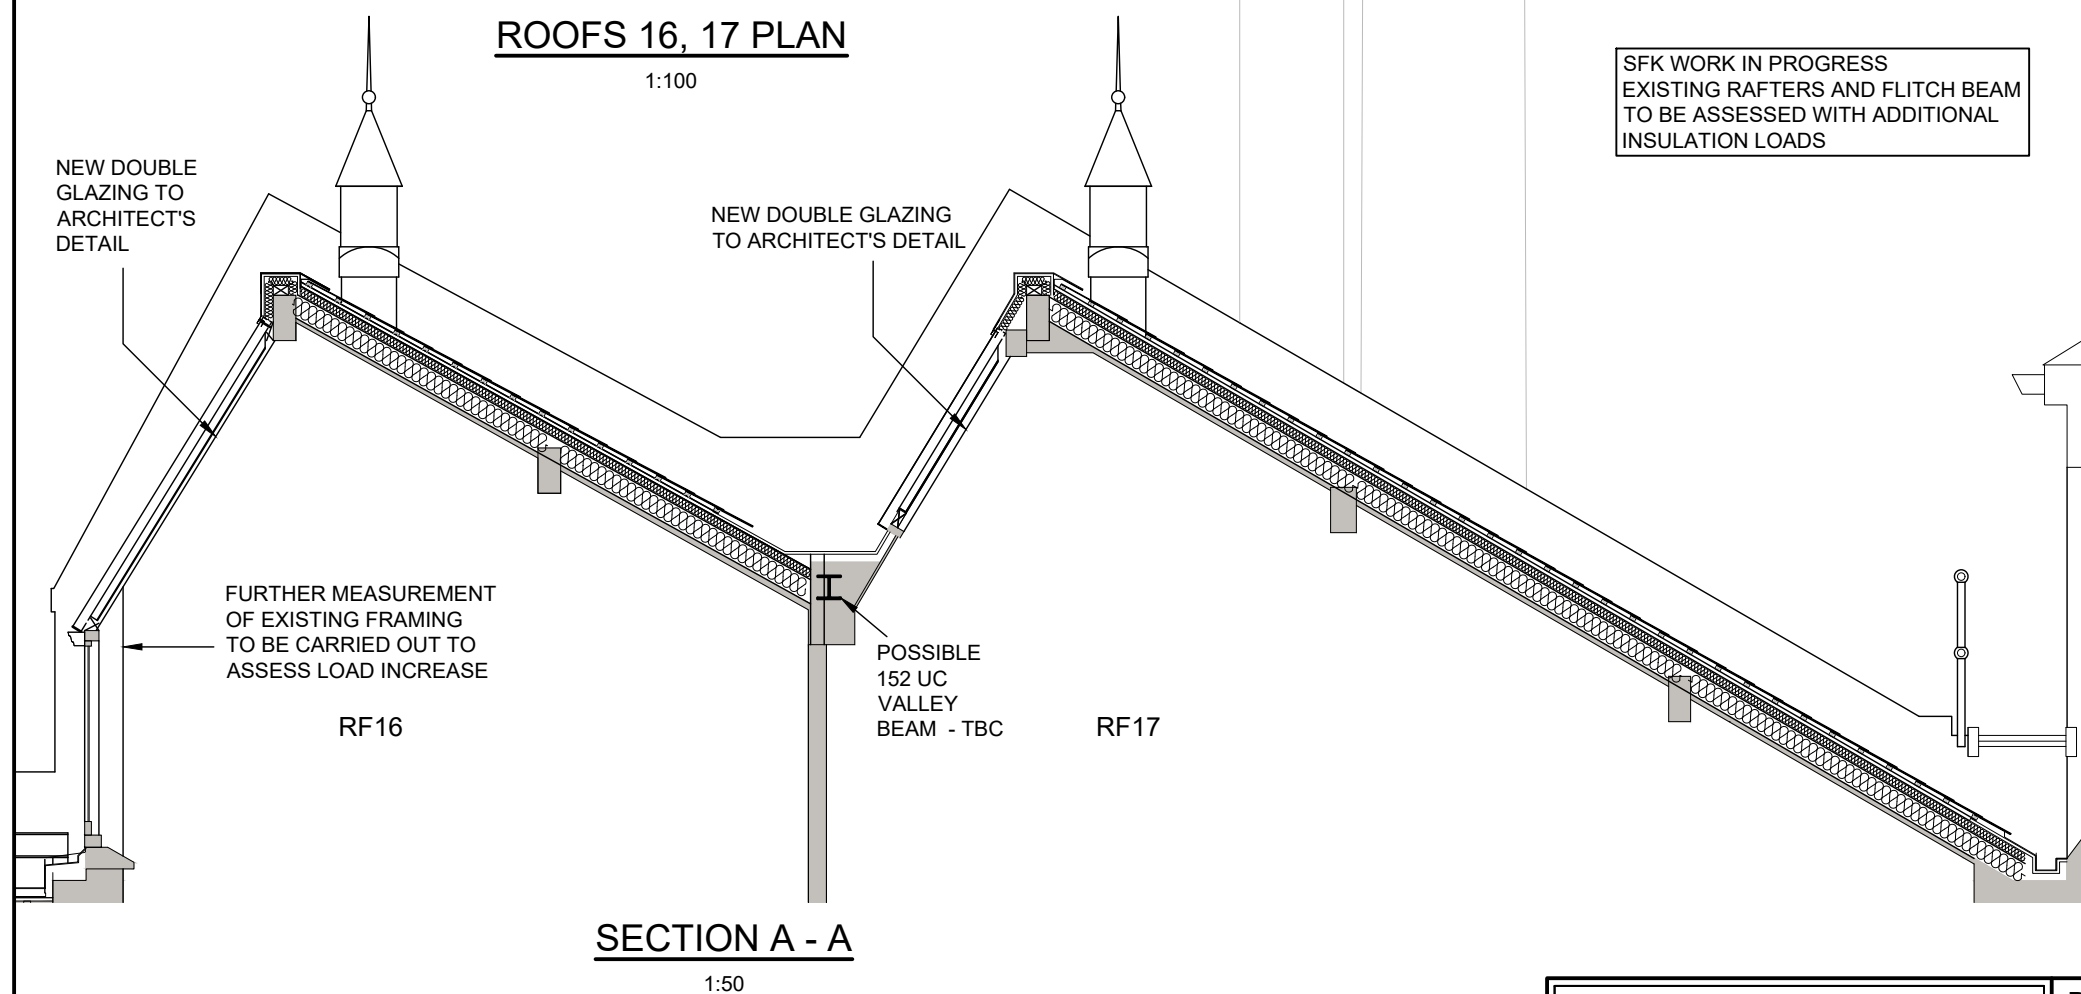

Scale Bar - 1:5

0 0.05 0.10 0.15 0.20 0.25m

Scale Bar - 1:10

0 0.1 0.2 0.3 0.4 0.5m

Scale Bar - 1:50

0 0.5 1.0 1.5 2.0m

rev	drawn	chkd	apprd	date	17.03.26	ISSUED FOR RIBA STAGE 3
				description		

SFKconsulting
2nd floor, Trinity House
123 Winchester Road, Chandler's Ford
Eastleigh SO53 2DR
Tel: 023 8251 6969

Project Title: READING TOWN HALL		SFK Ref: 24173 - 1160	
Dwg Title: ROOFS 16, 17 STRUCTURAL DETAILS AS PROPOSED		Dwg No: 24173-SFK-16-RF-DR-S-1160	
Drawn: ML	Date: Mar 2026	Scale: AS NOTED @ A3	Rev: P1