




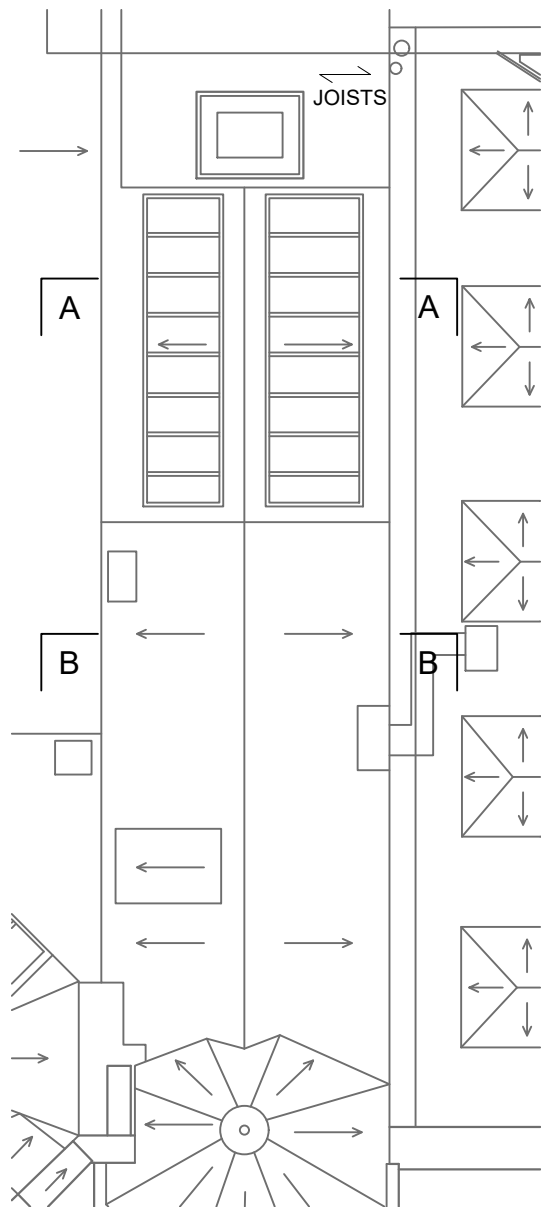


ROOF 8 PLAN
1:100

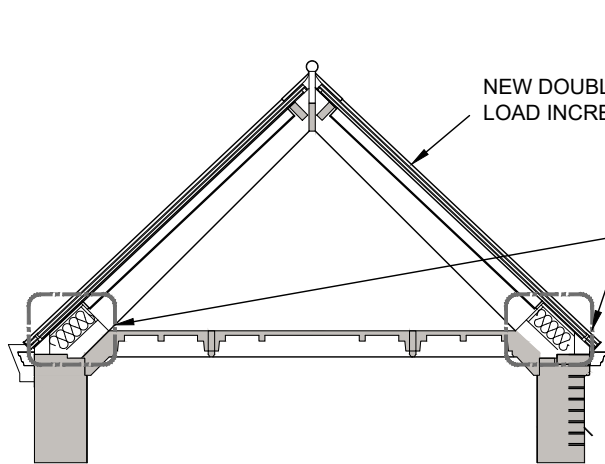

SECTION A - A
1:50

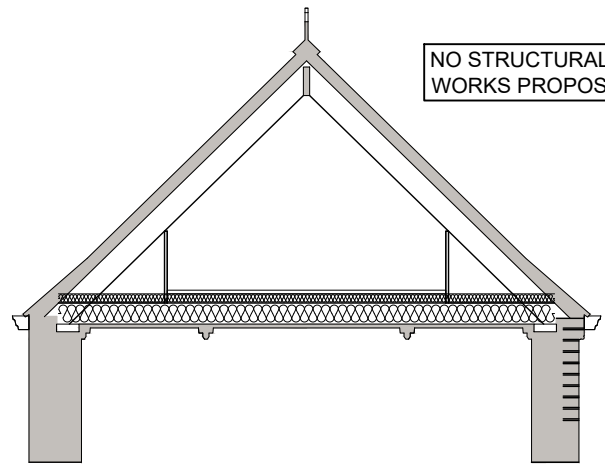

SECTION B - B
1:50

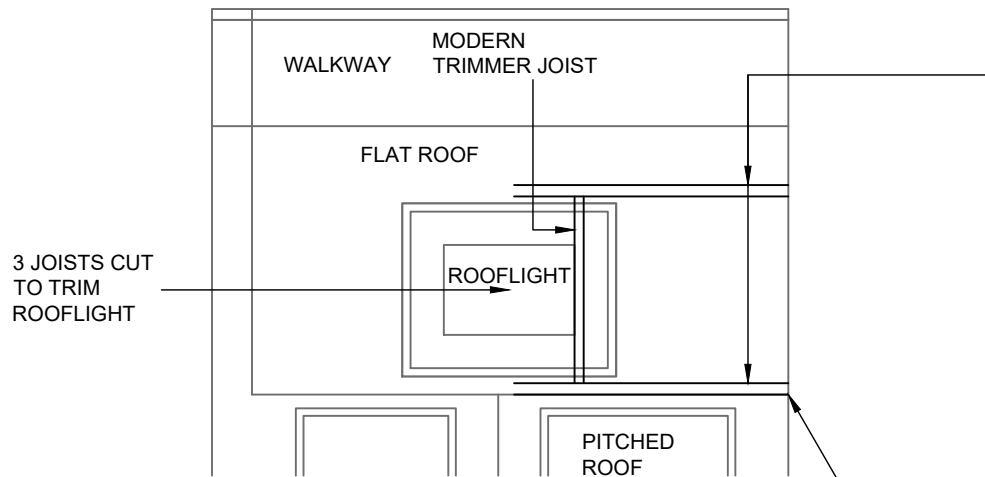


ROOF 8 FLAT ROOF - PLAN
1:50


AS PART OF WORKS,
EXISTING JOISTS TO BE
CHECKED AT SIDES OF
ROOFLIGHT TO DETERMINE IF
DOUBLED UP.
IF NOT, ALLOW FOR DOUBLING
UP TO ALLOW FOR ADDITIONAL
ROOF INSULATION LOAD

NOTES

1. DO NOT SCALE FROM THIS DRAWING
2. ALL DIMENSIONS ARE MILLIMETRES U.N.O.
3. ALL LEVELS ARE IN METRES ABOVE ORDNANCE DATUM U.N.O.
4. THIS DRAWING IS TO BE READ IN CONJUNCTION WITH ALL RELEVANT ARCHITECTS AND ENGINEERS DRAWINGS AND SPECIFICATIONS.
5. THIS DRAWING IS BASED ON MEASURED BUILDING SURVEY INFORMATION BY SOVA DATED JAN 25 AND ASSUMED TO BE CORRECT.
6. ALL DIMENSIONS APPROXIMATELY ONLY AND TO BE CHECKED BY CONTRACTOR ON SITE PRIOR TO CONSTRUCTION.

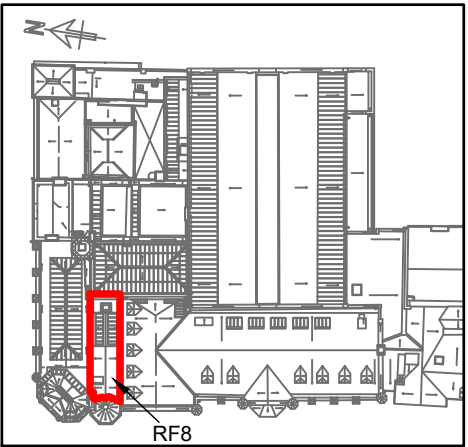

**ROOF REFERENCE
KEY PLAN**

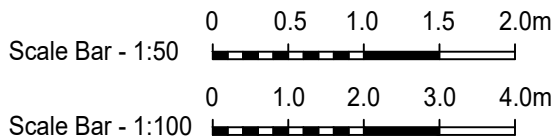

rev	drawn	chkd	appd	date	description
P1	ML	NW	-	17.03.26	ISSUED FOR RIBA STAGE 3

SFKconsulting
2nd floor, Trinity House
123 Winchester Road, Chandler's Ford
Eastleigh SO53 2DR
Tel: 023 8251 6969

Project Title: READING TOWN HALL		SFK Ref: 24173 - 1080	
Dwg Title: ROOF 8 STRUCTURAL DETAILS PROPOSED		Dwg No: 24173-SFK-08-RF-DR-S-1080	
Drawn: ML	Date: Mar 2026	Scale: AS NOTED @ A3	Rev: P1