




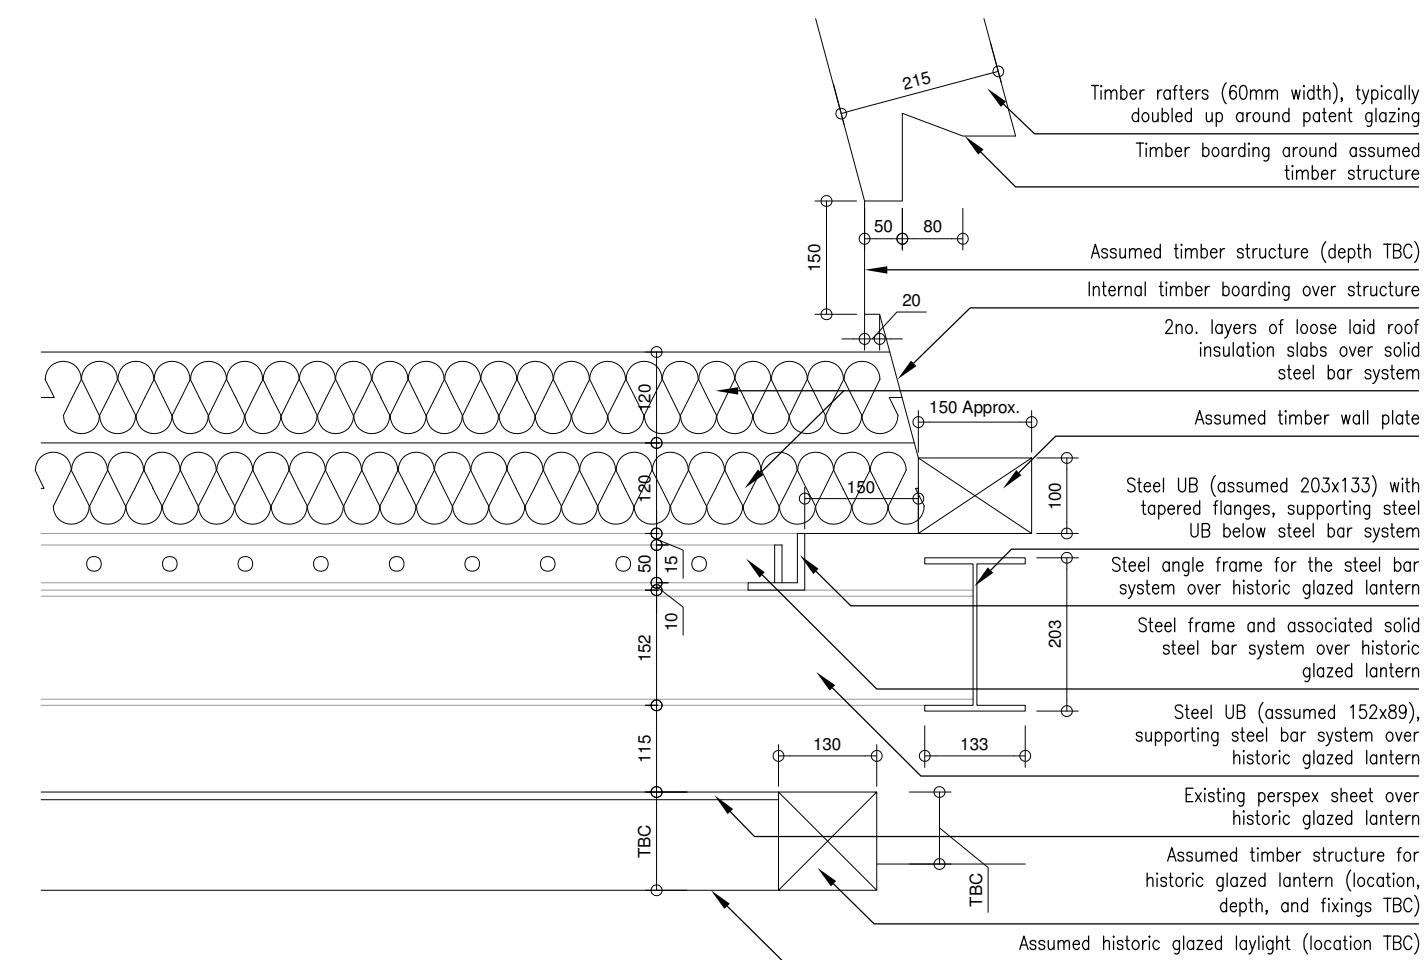




01 RF10 ROOF SPACE FLOOR BUILDUP (OVER GLAZED LAYLIGHT)
1:10

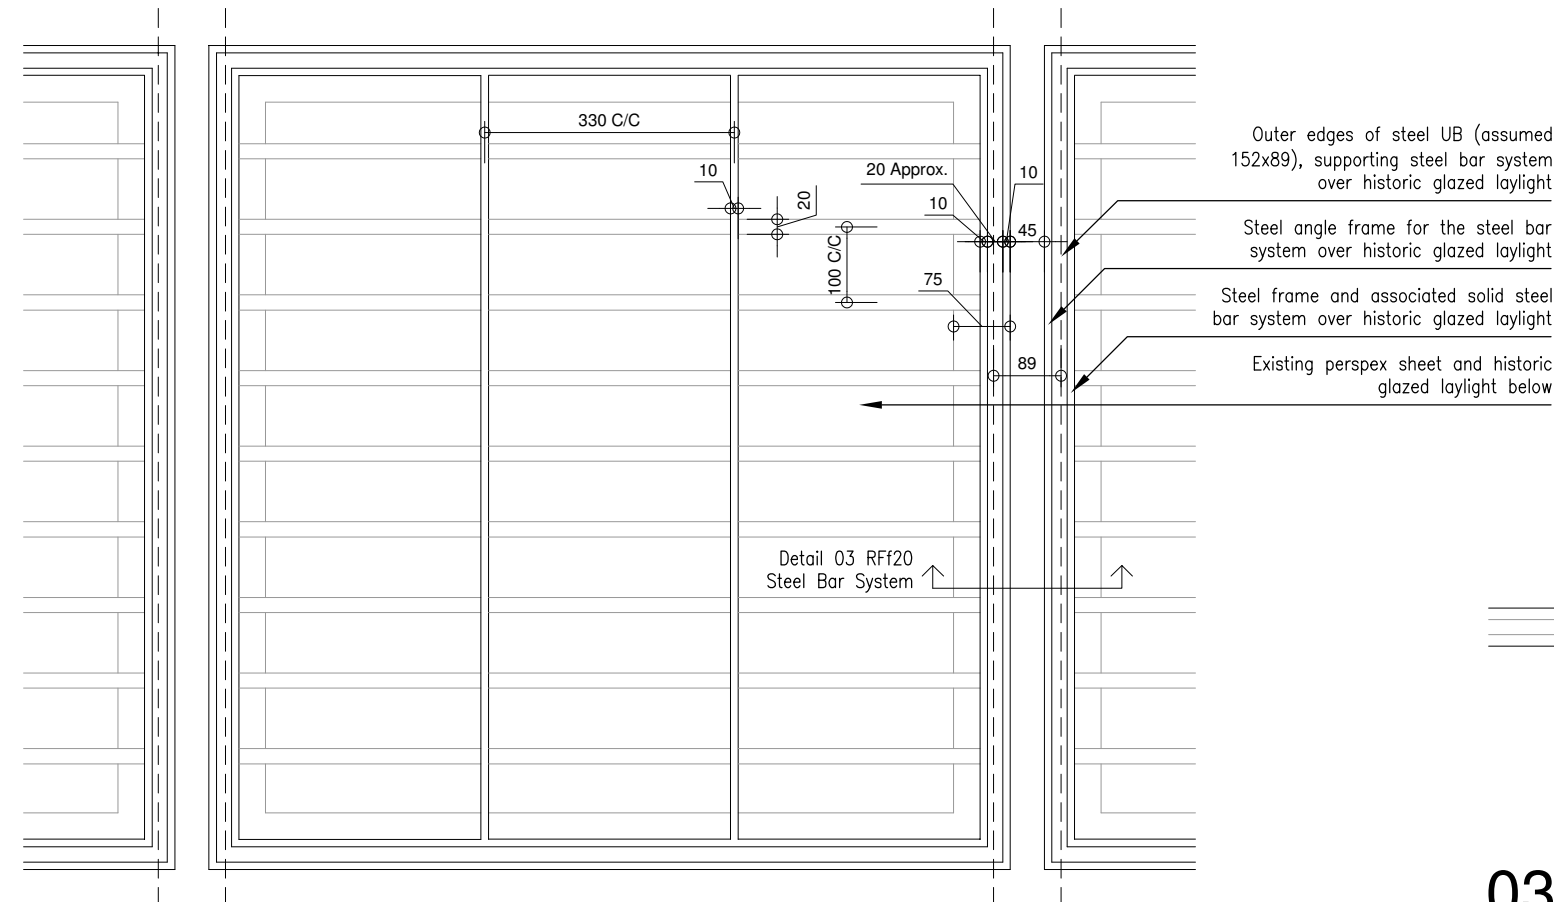


02 RF10 STEEL BAR SYSTEM (PLAN)
1:10

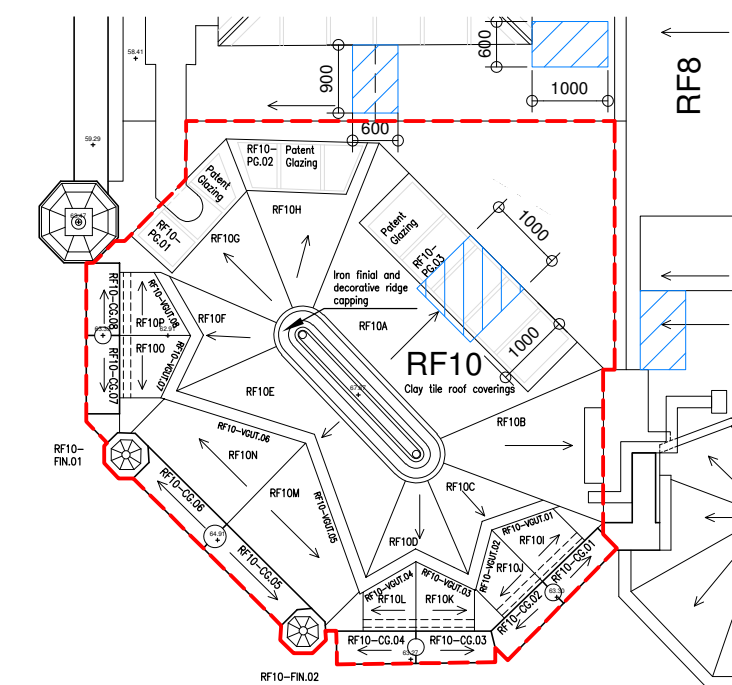

04 EXISTING ROOF PLAN RF10
1:100

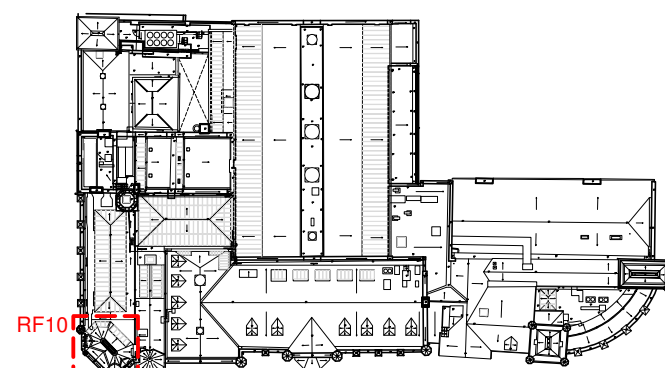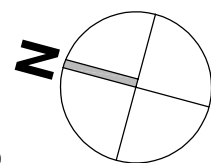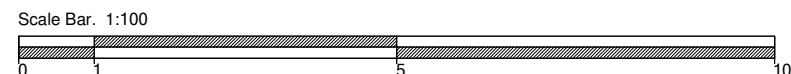

05 KEY ROOF PLAN
NTS

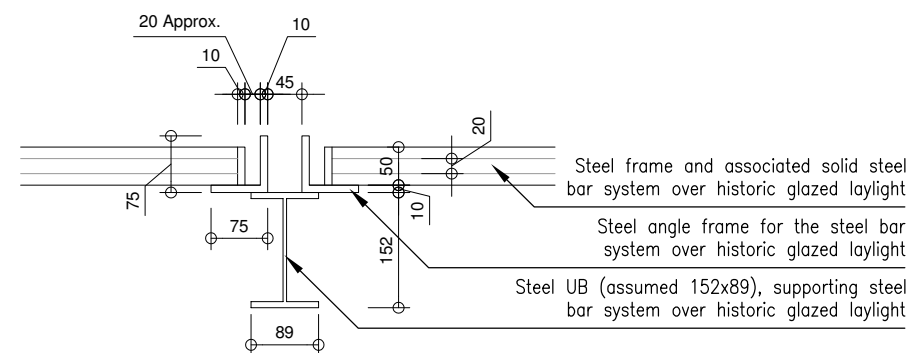

03 RF20 STEEL BAR SYSTEM (SECTION)
1:10



06 LOCATION OF INVESTIGATIONS
NTS



07 TIMBER AND STEEL
STRUCTURAL ELEMENTS
NTS



08 VOID BETWEEN STEEL BAR SYSTEM AND PERSPEX
NTS



09 STEEL TO STEEL
CONNECTION
NTS



10 STEEL BEAM BELOW STEEL BAR SYSTEM
NTS



11 STEEL TO STEEL
CONNECTION
NTS

00/04.03.26 Issued for Planning
revision/date note

morsewebb
architects
The Byre The Street Bramley Hampshire RG26 5DE
T: 01256 587888 W: www.morsewebb.co.uk

project
**Reading Town Hall,
Alterations & Improvements**

title
**Roof RF10 As Existing -
Recording Of Investigations**

scale Varies@A2	status PLANNING
job no. 997	status/revision PL00

© Morse Webb Ltd