


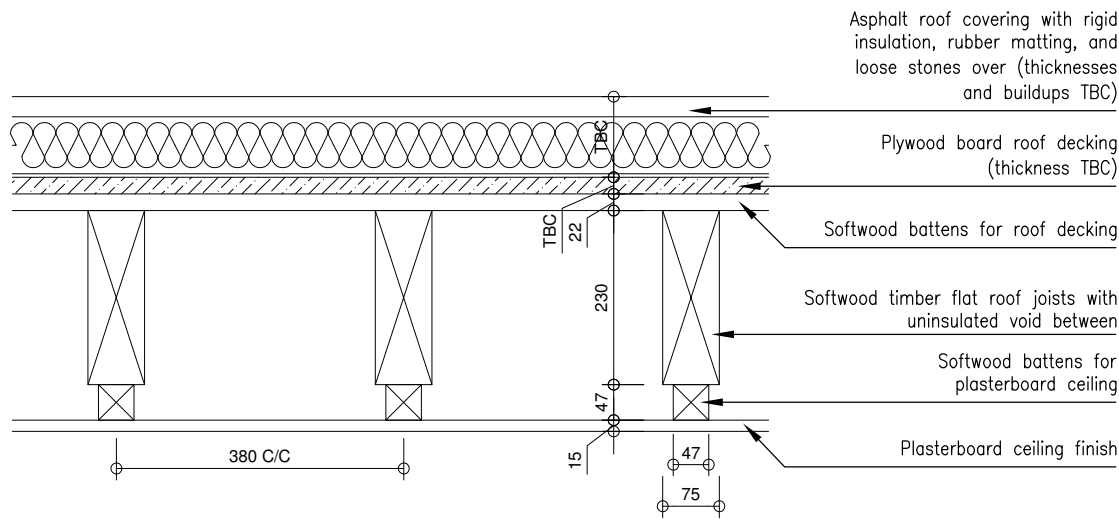


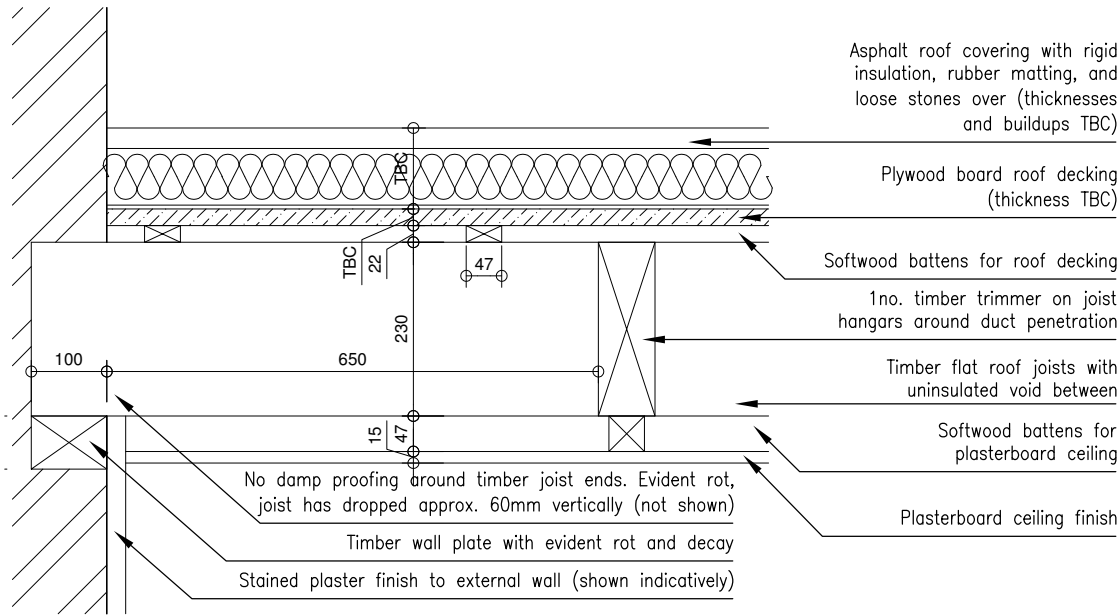




01 RF14 TYPICAL ROOF BUILDUP (SECTION)

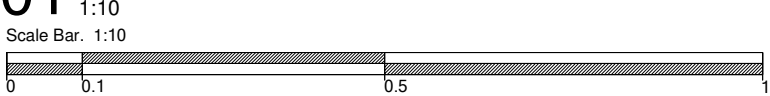


03 RF14 ROOF TO WALL JUNCTION (SECTION)

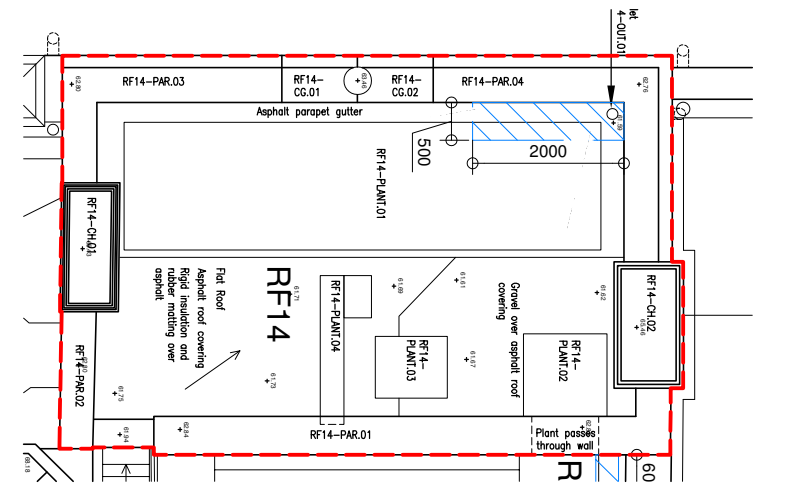

04 EXISTING ROOF PLAN RF14

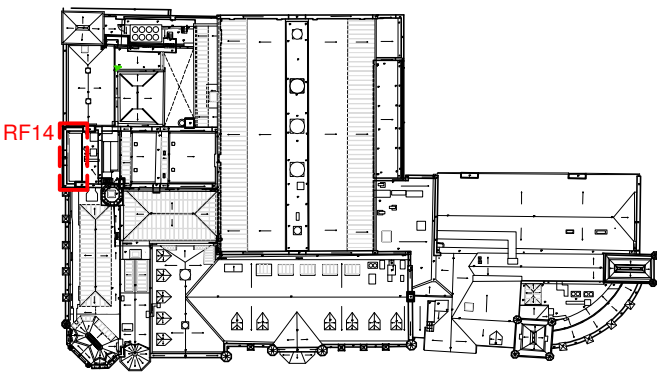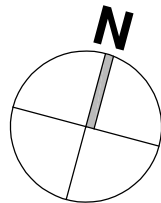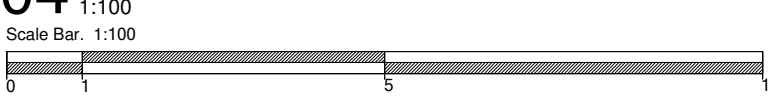

05 KEY ROOF PLAN

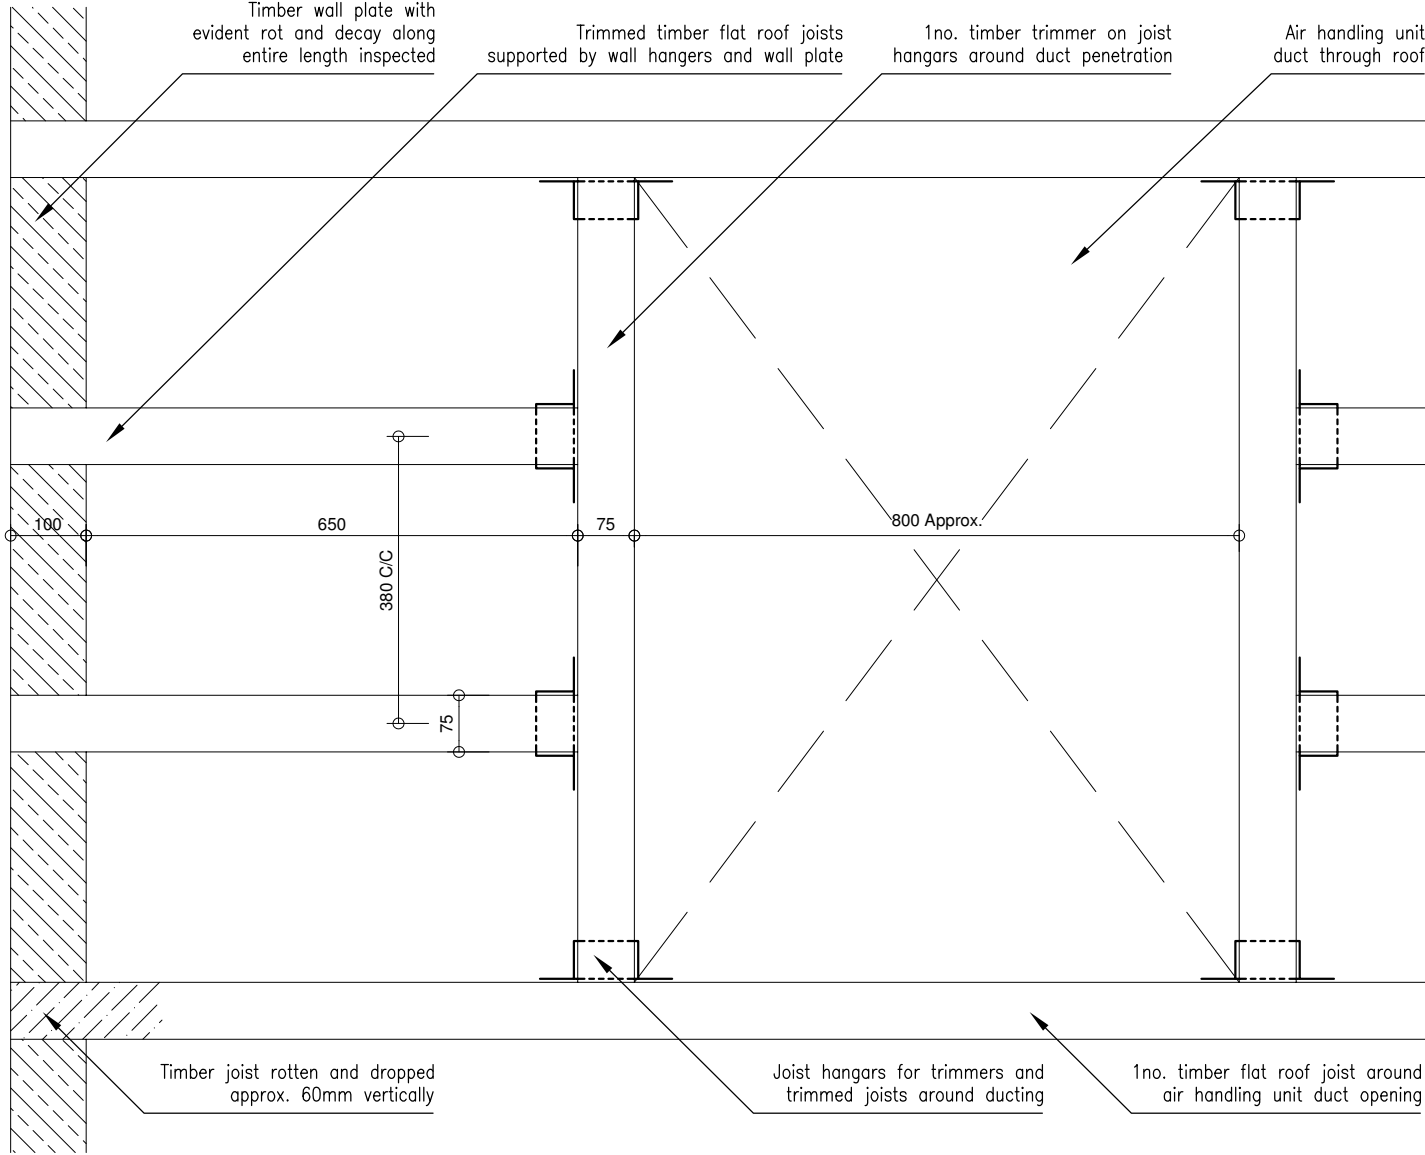

02 RF14 TRIMMER ARRANGEMENT AROUND DUCTS (PLAN)



09 EXISTING FLAT ROOF CEILING VOID



06 LOCATION OF INVESTIGATIONS



07 ROTTEN TIMBER JOIST AND WALL PLATE



08 TOP OF DROPPED ROTTEN TIMBER JOIST

