


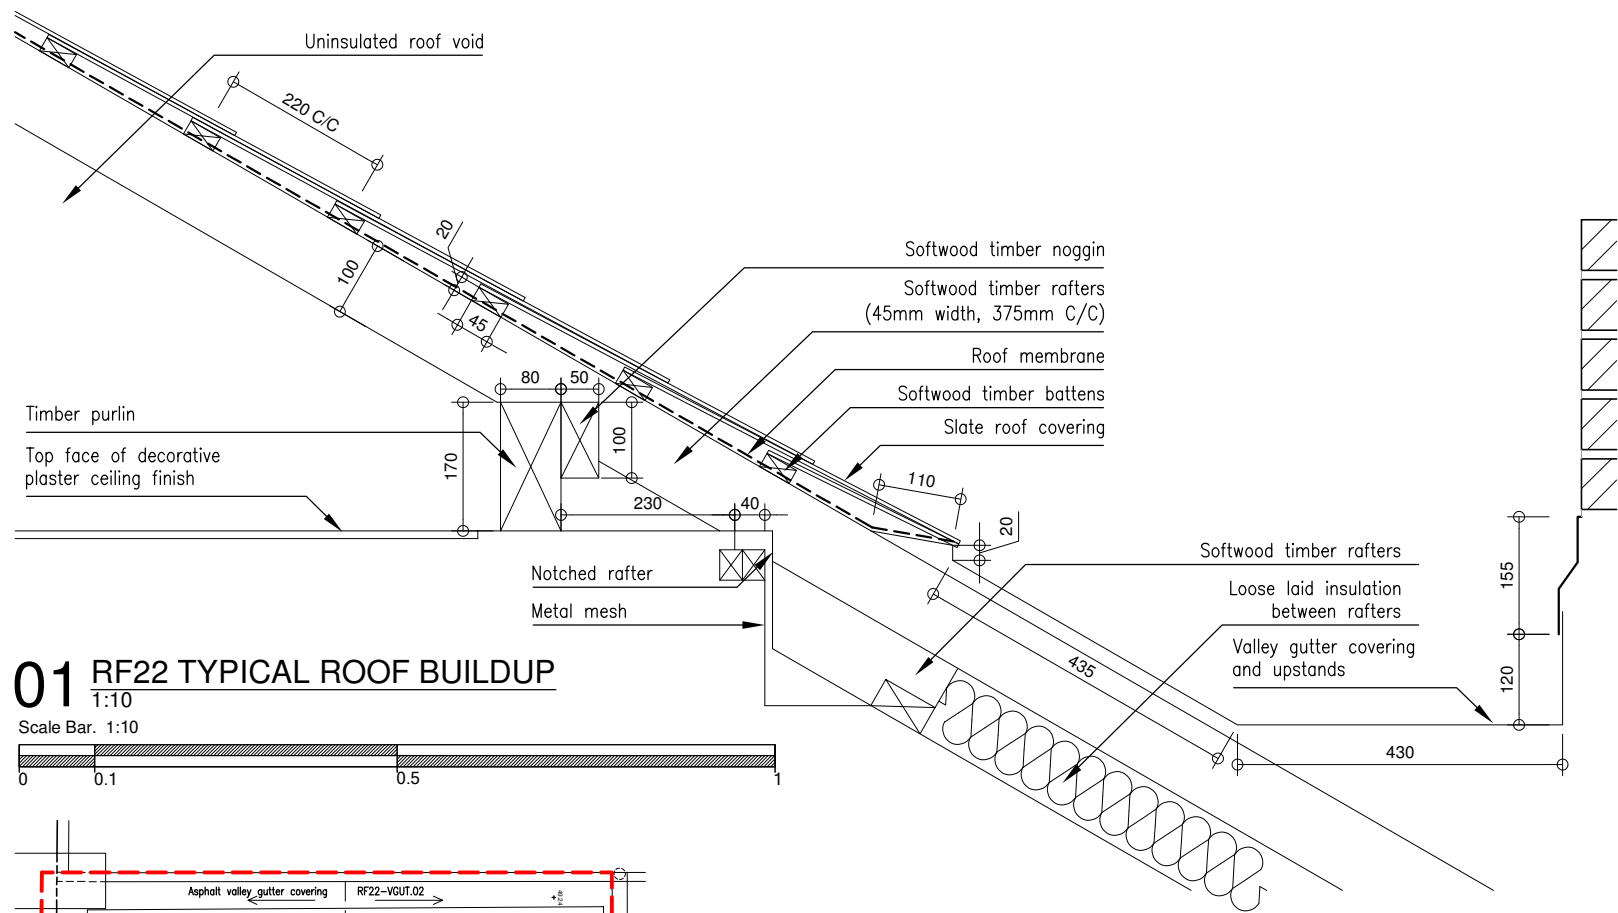
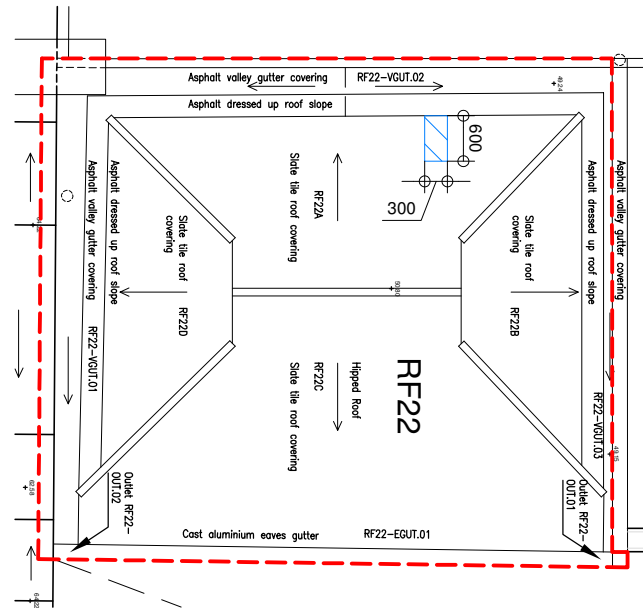


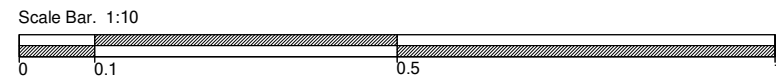


01 RF22 TYPICAL ROOF BUILDUP
1:10

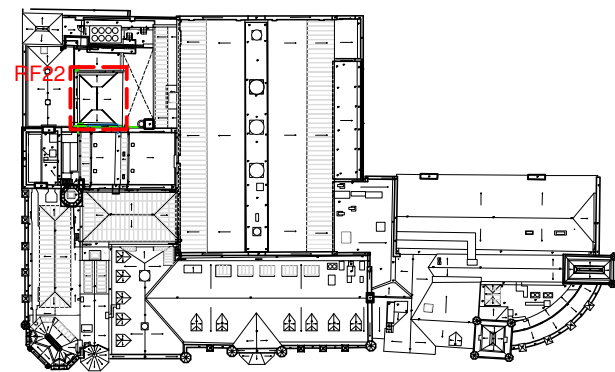

02 EXISTING ROOF PLAN RF22
1:100

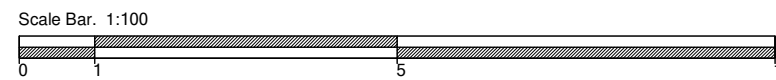

03 KEY ROOF PLAN
NTS

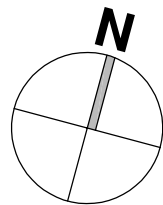

04 LOCATION OF INVESTIGATIONS
NTS



05 EXISTING ROOF CONSTRUCTION
NTS



06 INSULATION BETWEEN RAFTERS
NTS



07 UNINSULATED ROOF VOID
NTS

00/04.03.26 Issued for Planning
revision/date note

morsewebb
architects
The Byre The Street Bramley Hampshire RG26 5DE
T: 01256 587888 W: www.morsewebb.co.uk

project
**Reading Town Hall,
Alterations & Improvements**

title
**Roof RF22 As Existing -
Recording Of Investigations**

scale Varies@A3	status PLANNING
job no. 997	status/revision PL00

© Morse Webb Ltd