







01 EAST HIPPED ROOF
SLOPE RF7B
 NTS - Date Taken: 09/10/24

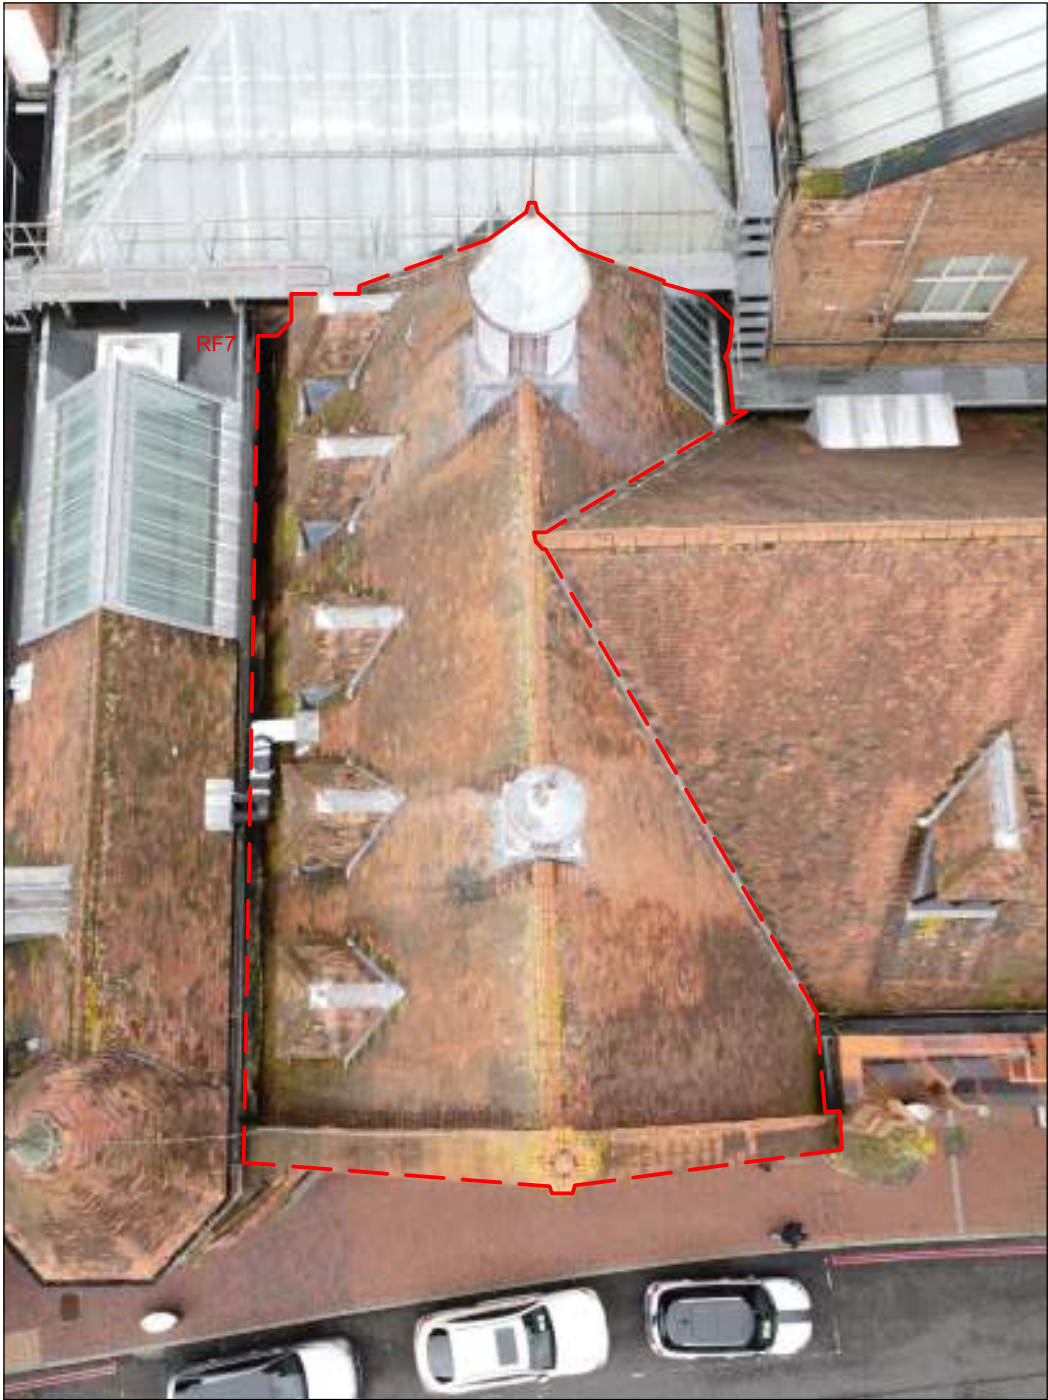

02 PLAN VIEW RF7
 NTS - Date Taken: 09/10/24

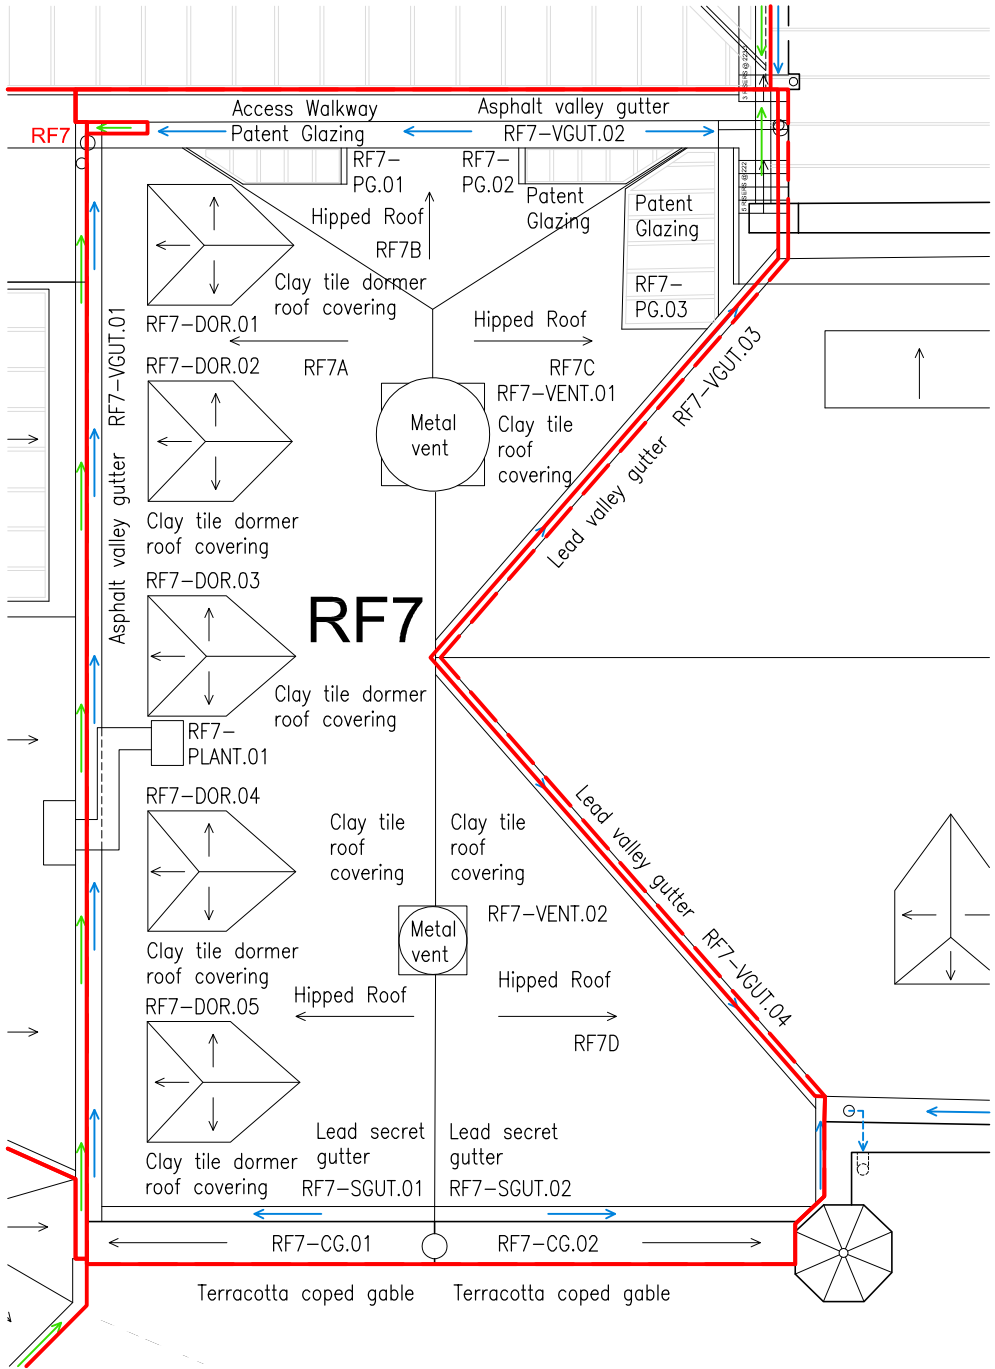


03 EXISTING ROOF PLAN RF7
 1:100

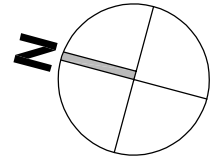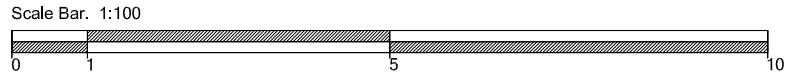

04 NORTH SLOPE RF7A AND DORMERS
 NTS - Date Taken: 08/10/24

- To be read in conjunction with:**
- 015-Existing Roof Plan
 - 107-Photosheet Of Existing Roof RF7
 - SCH-RF7-Roof RF7 Condition Schedule

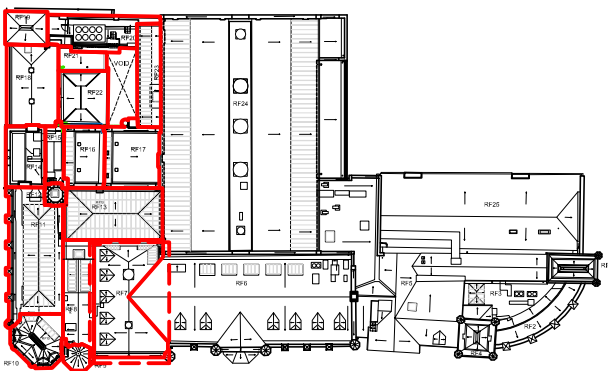

05 KEY ROOF PLAN
 NTS