



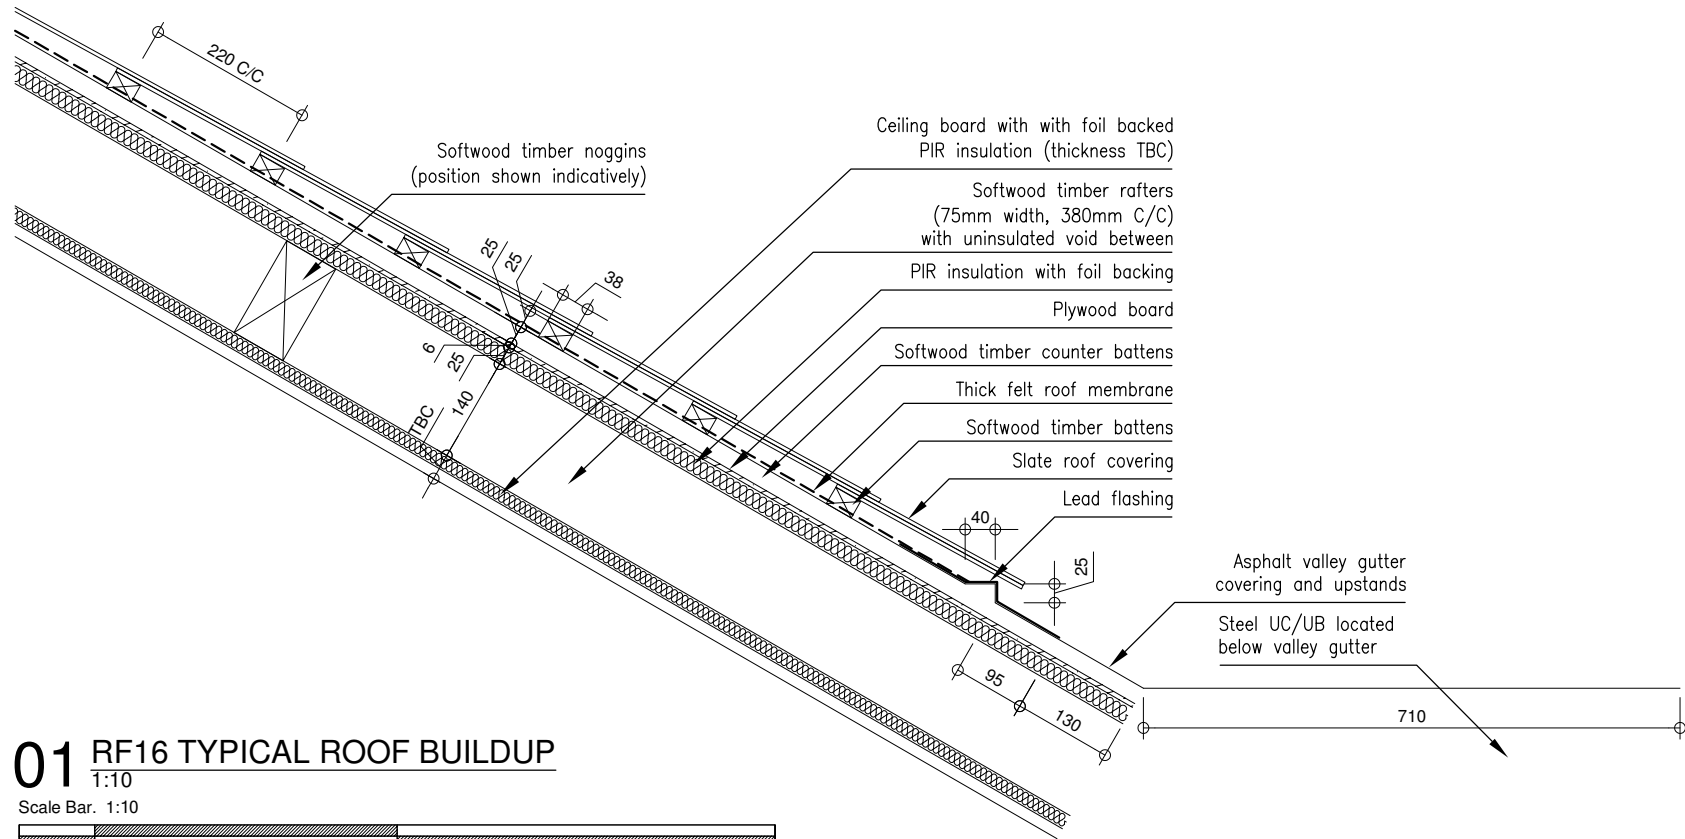


01 RF16 TYPICAL ROOF BUILDUP

1:10
Scale Bar. 1:10

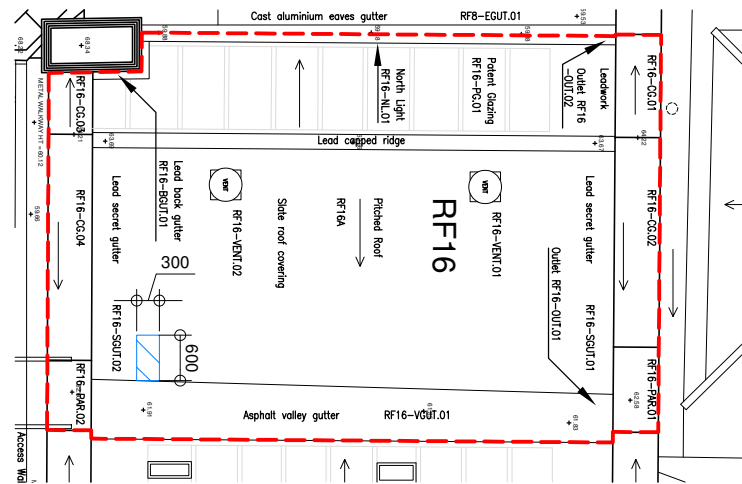

02 EXISTING ROOF PLAN RF16

1:100
Scale Bar. 1:100

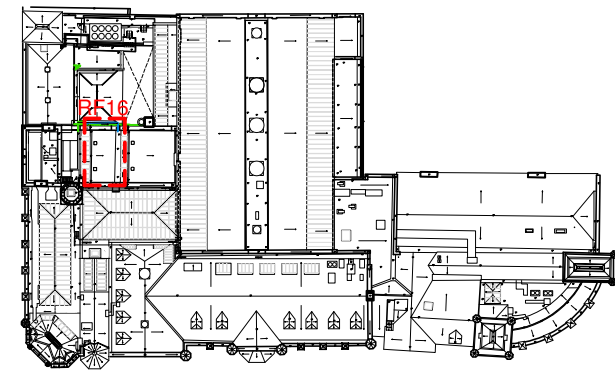

03 KEY ROOF PLAN
NTS



07 EXISTING TIMBER NOGGINS BETWEEN JOISTS
NTS



04 LOCATION OF
INVESTIGATIONS
NTS



05 EXISTING ROOF
CONSTRUCTION
NTS



06 VOID BELOW VALLEY
GUTTER
NTS