



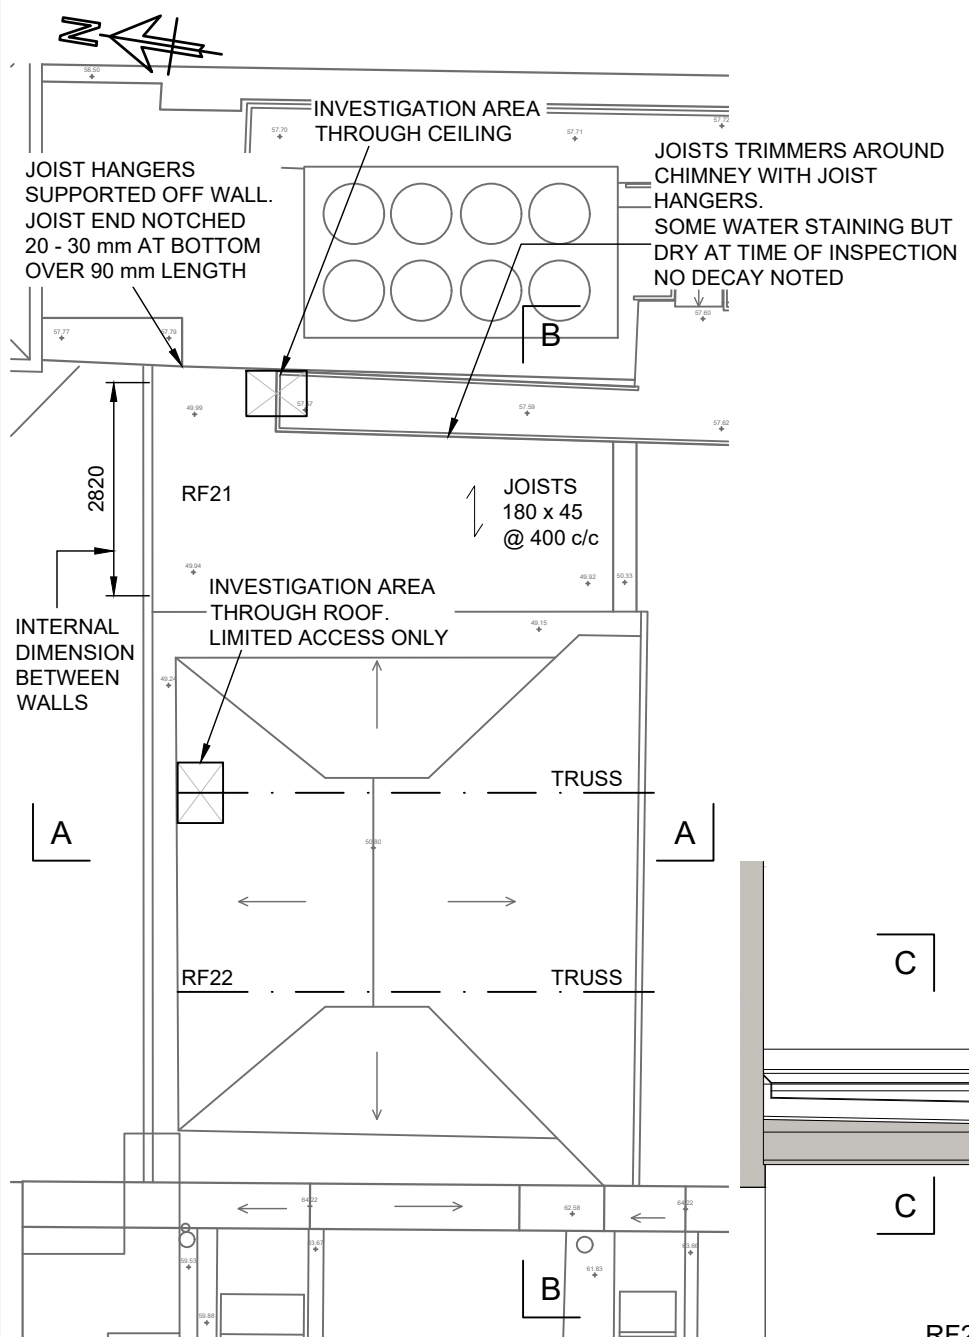


ROOFS 21, 22 PLAN

1:100

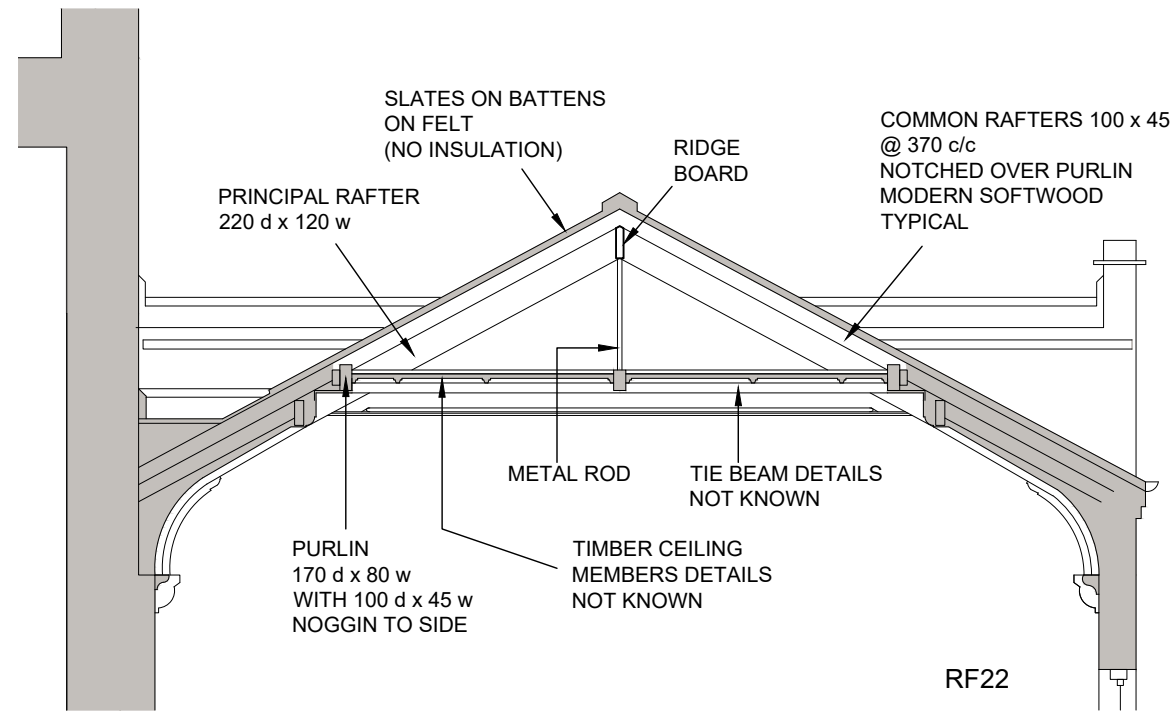


SECTION A - A

1:50

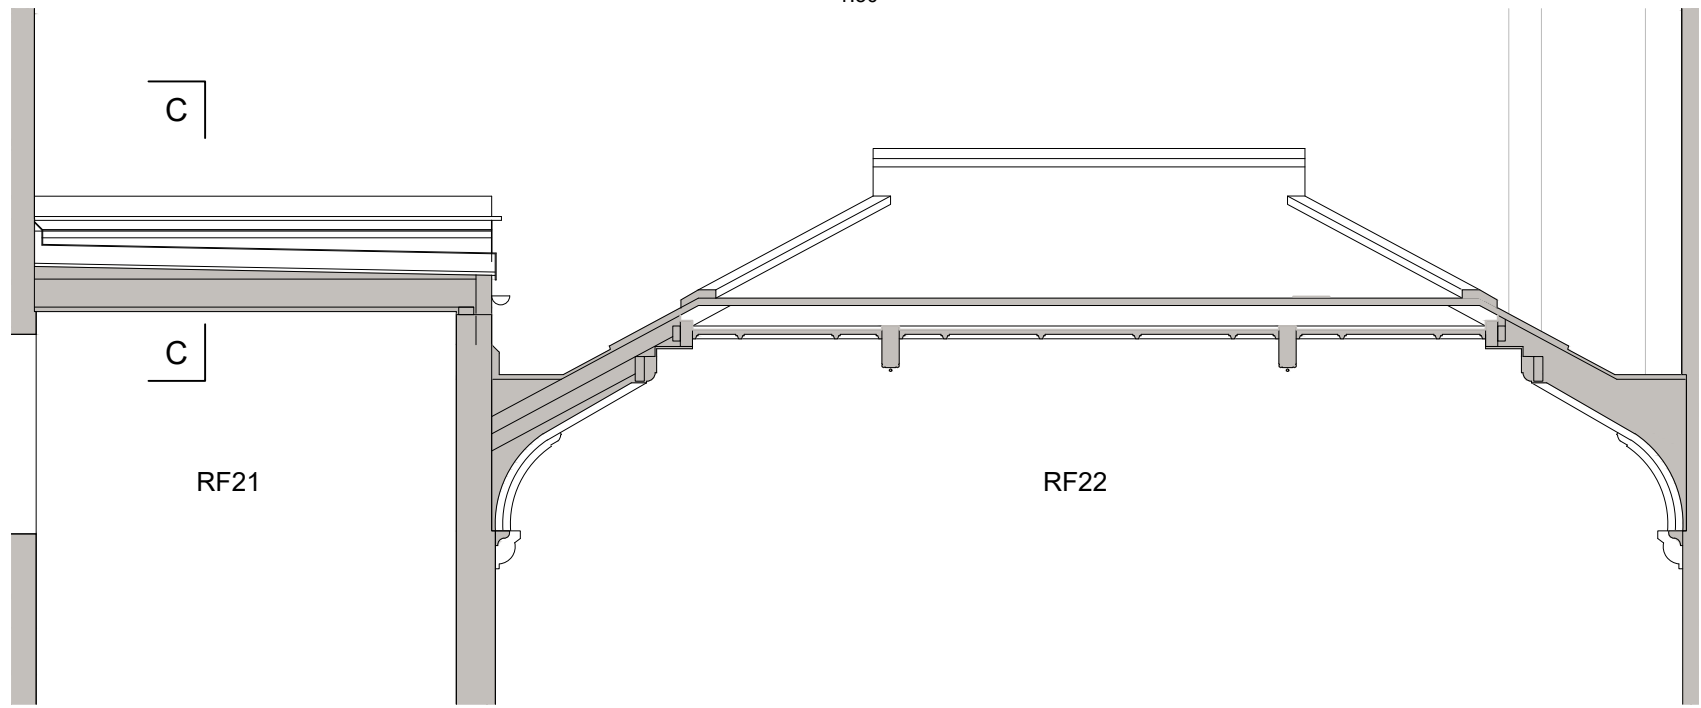


SECTION B - B

1:50

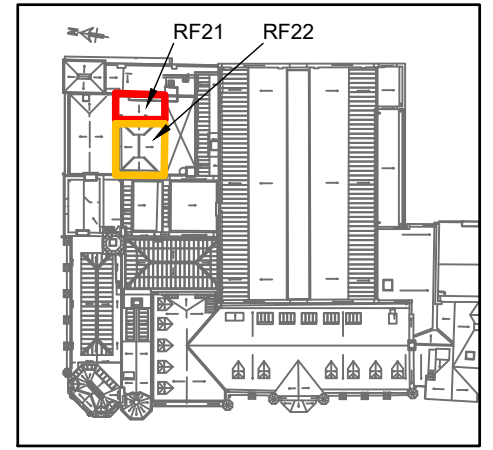

ROOF REFERENCE
KEY PLAN

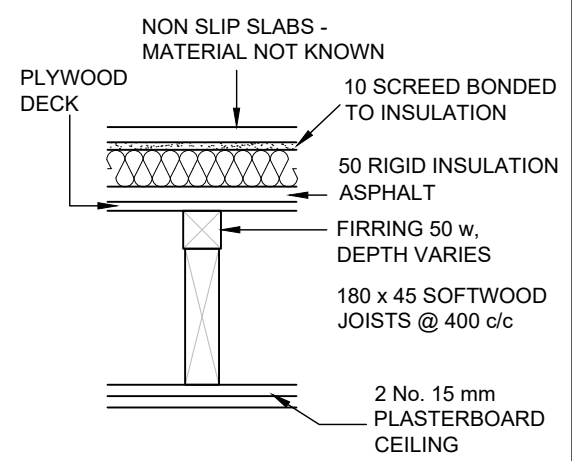


RF21 SECTION C - C

1:10

NOTES

1. DO NOT SCALE FROM THIS DRAWING
2. ALL DIMENSIONS ARE MILLIMETRES U.N.O.
3. ALL LEVELS ARE IN METRES ABOVE ORDNANCE DATUM U.N.O.
4. THIS DRAWING IS TO BE READ IN CONJUNCTION WITH ALL RELEVANT ARCHITECTS AND ENGINEERS DRAWINGS AND SPECIFICATIONS.
5. THIS DRAWING IS BASED ON MEASURED BUILDING SURVEY INFORMATION BY SOVA DATED JAN 25 AND ASSUMED TO BE CORRECT.
6. ALL DIMENSIONS APPROXIMATELY ONLY AND TO BE CHECKED BY CONTRACTOR ON SITE PRIOR TO CONSTRUCTION.

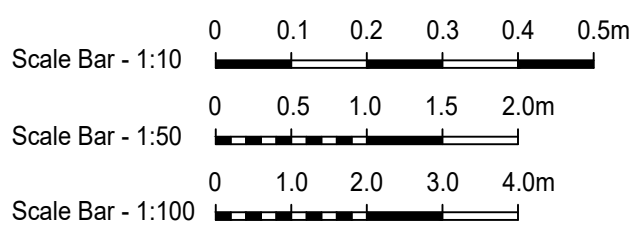

P1	ML	NW	17.03.26	ISSUED FOR RIBA STAGE 3
rev	drawn	chkd	appd	date
				description

SFKconsulting
2nd floor, Trinity House
123 Winchester Road, Chandler's Ford
Eastleigh SO53 2DR
Tel: 023 8251 6969

Project Title: READING TOWN HALL		SFK Ref: 24173 - 0210	
Dwg Title: ROOFS 21, 22 STRUCTURAL DETAILS AS EXISTING		Dwg No: 24173-SFK-21-RF-DR-S-0210	
Drawn: ML	Date: Mar 2026	Scale: AS NOTED @ A3	Rev: P1