



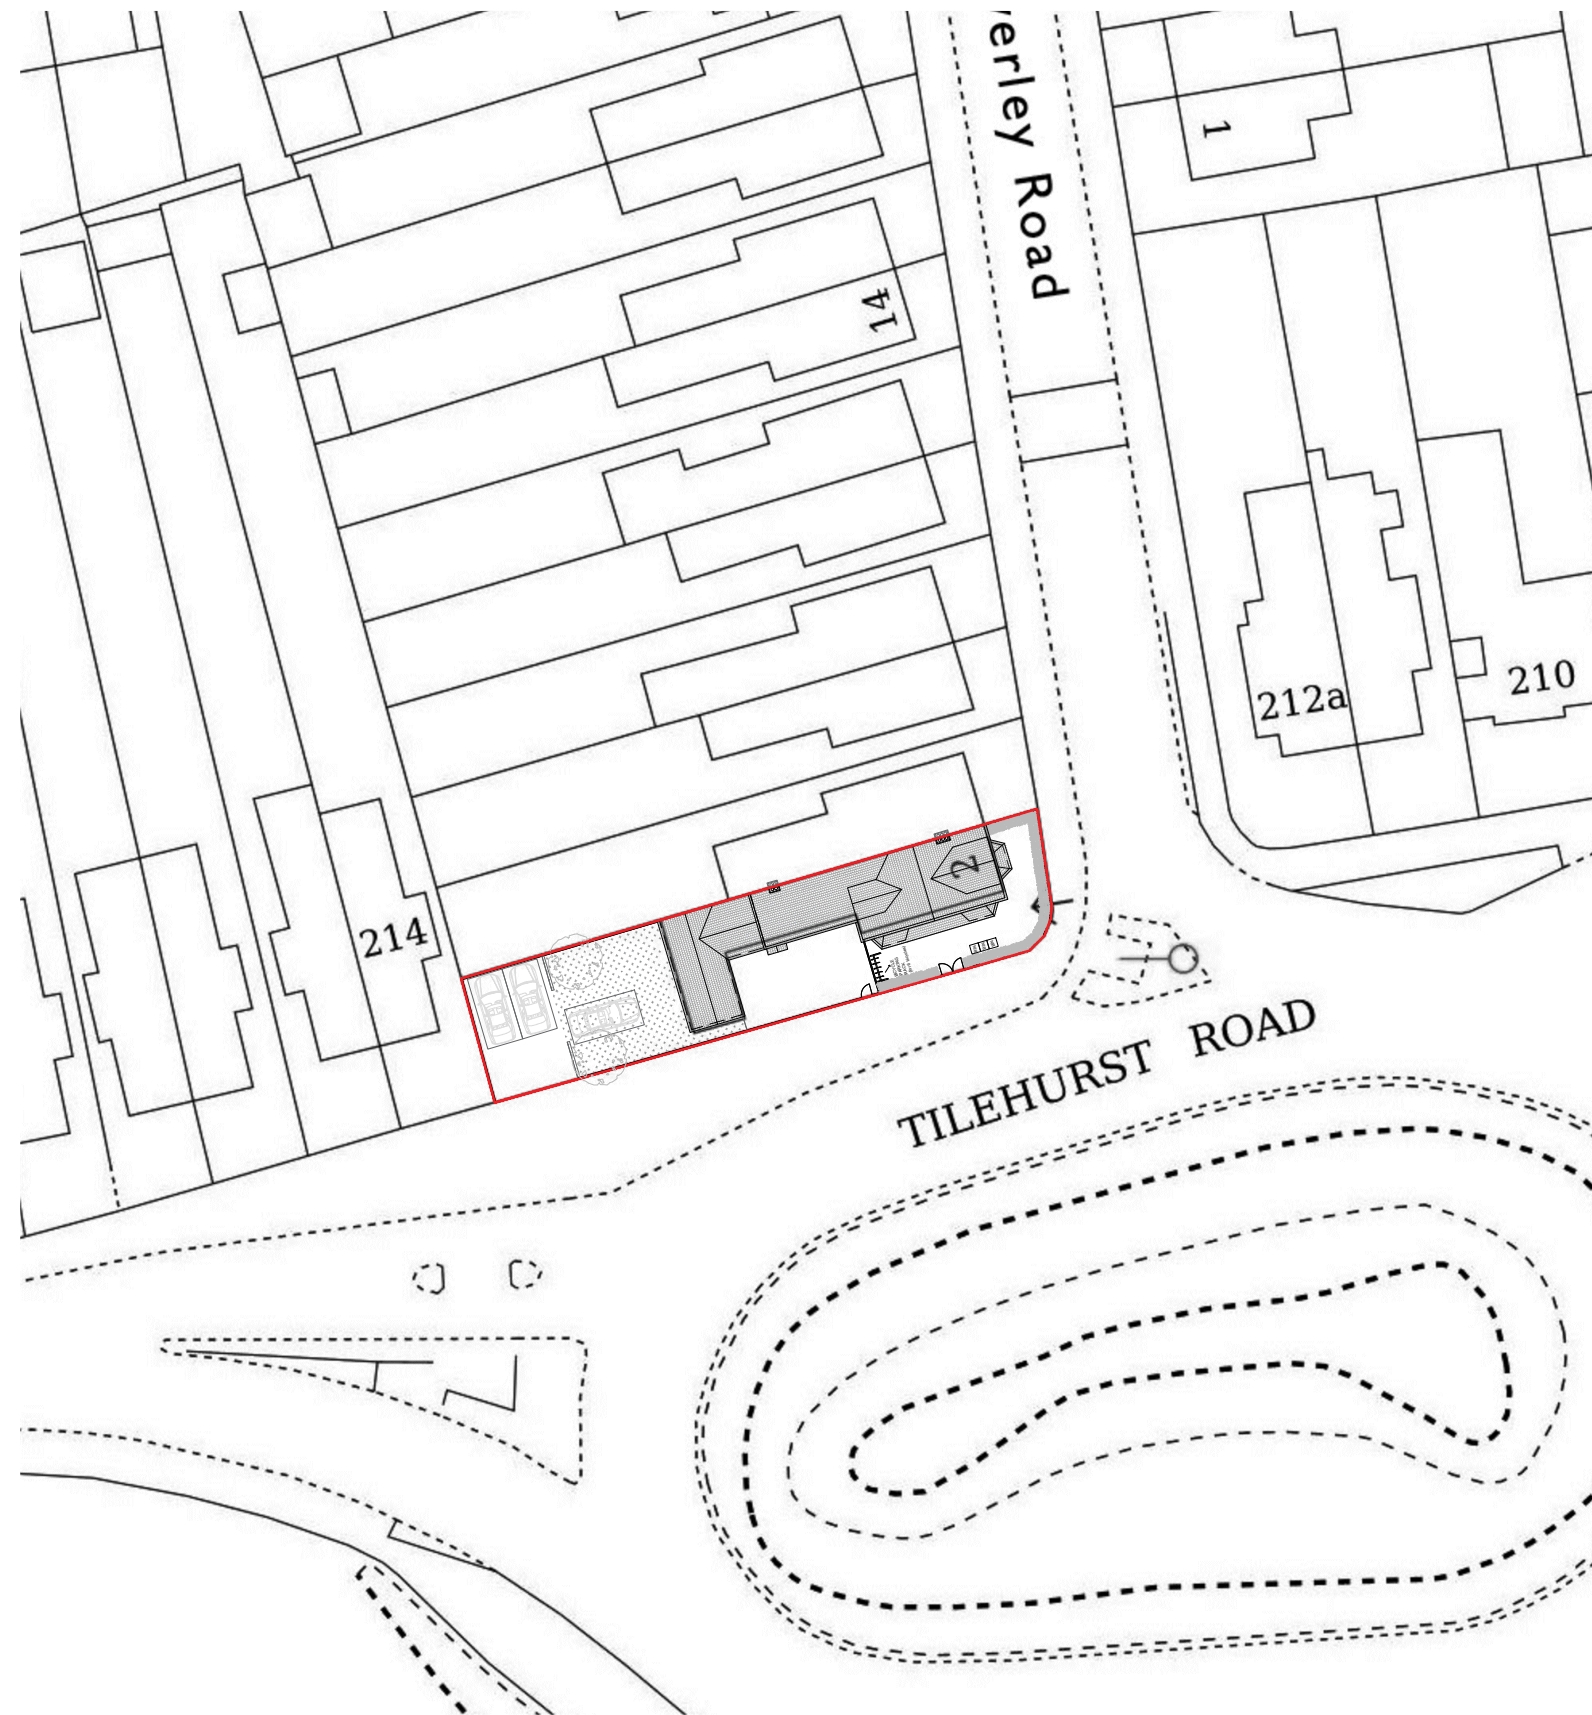

Any dimensions shown should be checked on site.
Designs are not coordinated with engineer projects.
Not for construction purposes.

These drawings are intended exclusively for the Planning Stage, as part of Homz
quoted services. They are not to be repurposed for any other application or use.

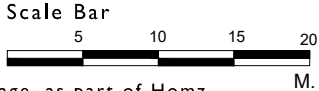

HOMZ

DESIGN | PLAN | BUILD

www.homz.uk / 0 330 818 3001

Drawing Title: Proposed Block Plan
Drawing: H-0538-03_2WaverleyRd_ProposedBlockPlan_V1
Drawing Number: H-0538
Site Address: 2 Waverley Road, Reading, RG30 2PX

Scale : 1/500 at A3
Revision : V1
Date : 26.02.2026

Block Plans are scaled from the Ordnance Survey Location Maps.
Please see the licence number for the Os Maps in the Location Plans