




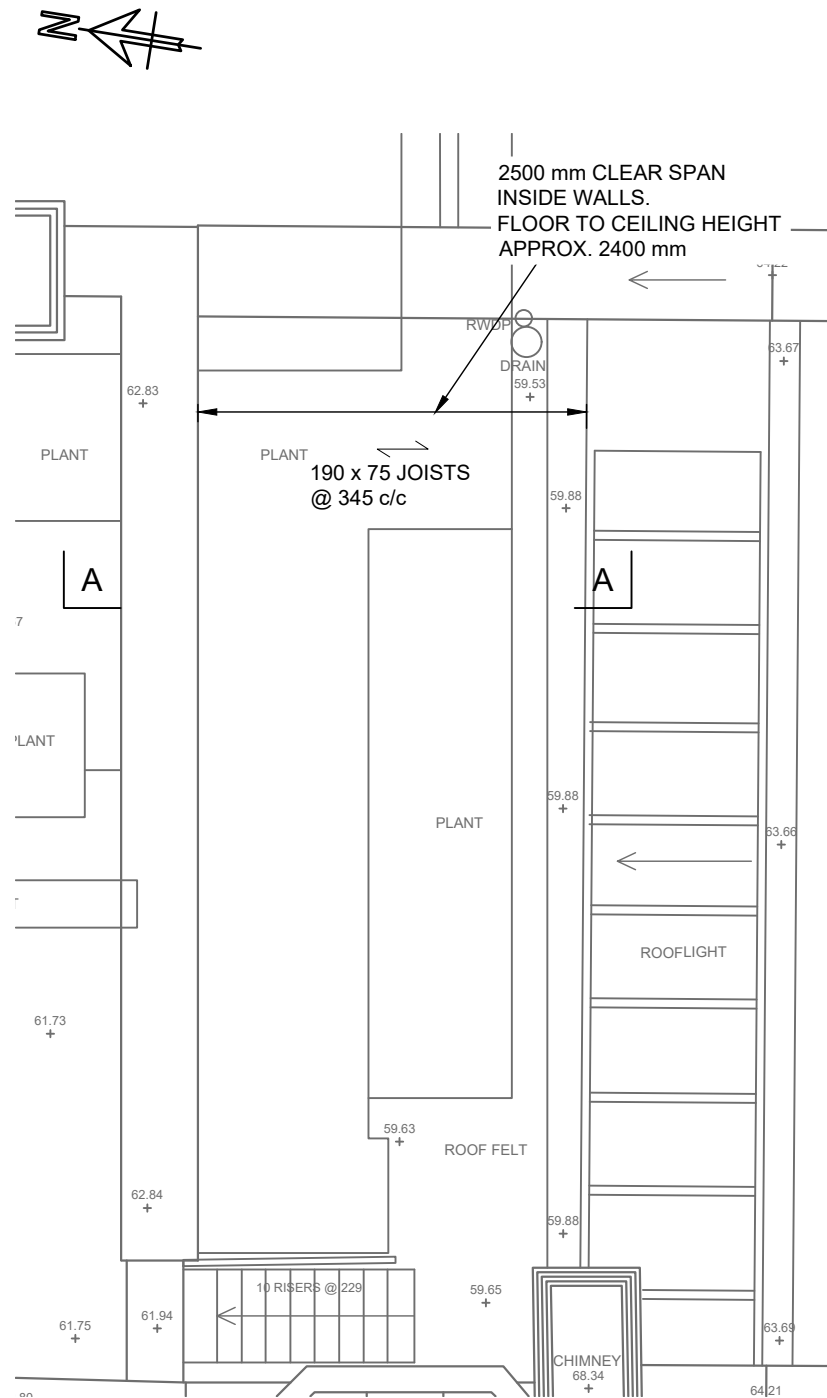

ROOF 15 PLAN
1:50

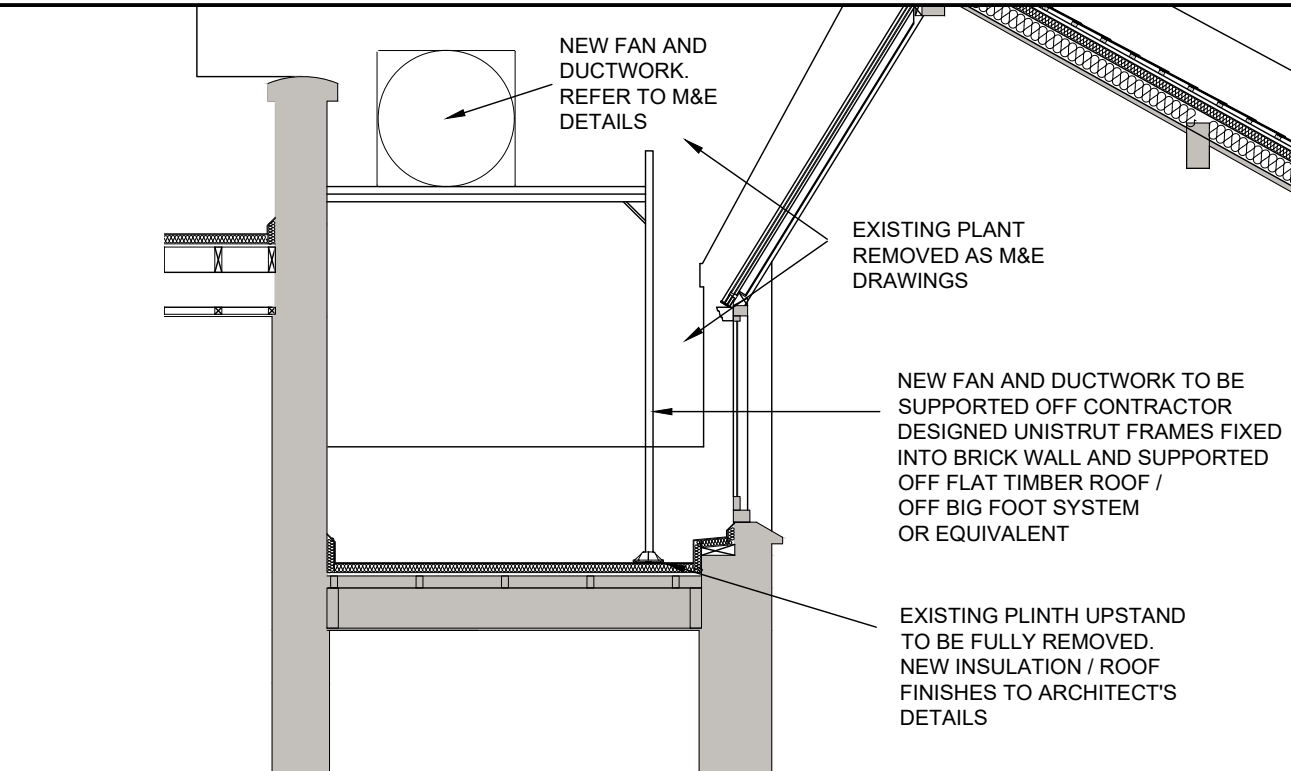


SECTION A1 - A1
CURRENT PROJECT
1:50

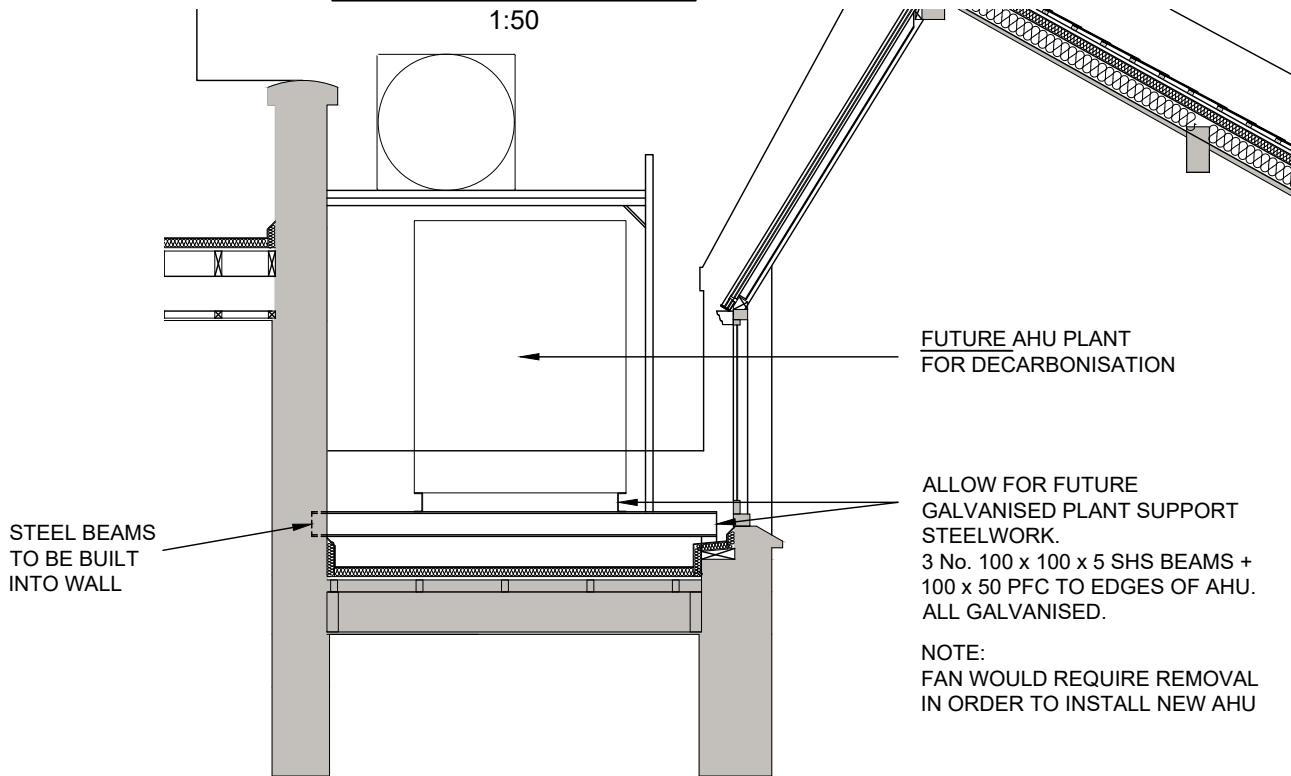

SECTION A2 - A2
FUTURE PROJECT
1:50

NOTES

- DO NOT SCALE FROM THIS DRAWING
- ALL DIMENSIONS ARE MILLIMETRES U.N.O.
- ALL LEVELS ARE IN METRES ABOVE ORDNANCE DATUM U.N.O.
- THIS DRAWING IS TO BE READ IN CONJUNCTION WITH ALL RELEVANT ARCHITECTS AND ENGINEERS DRAWINGS AND SPECIFICATIONS.
- THIS DRAWING IS BASED ON MEASURED BUILDING SURVEY INFORMATION BY SOVA DATED JAN 25 AND ASSUMED TO BE CORRECT.
- ALL DIMENSIONS APPROXIMATELY ONLY AND TO BE CHECKED BY CONTRACTOR ON SITE PRIOR TO CONSTRUCTION.

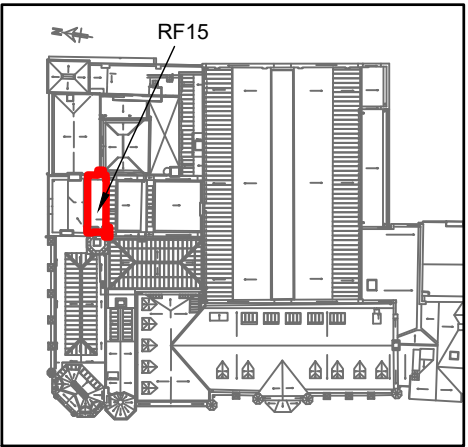

ROOF REFERENCE
KEY PLAN

Scale Bar - 1:50

0 0.5 1.0 1.5 2.0m

rev	drawn	chkd	appd	date	description
P1	ML	NW	-	17.03.26	ISSUED FOR RIBA STAGE 3

SFKconsulting
2nd floor, Trinity House
123 Winchester Road, Chandler's Ford
Eastleigh SO53 2DR
Tel: 023 8251 6969

Project Title: READING TOWN HALL		SFK Ref: 24173 - 1150	
Dwg Title: ROOF 15 STRUCTURAL DETAILS AS PROPOSED		Dwg No: 24173-SFK-15-RF-DR-S-1150	
Drawn: ML	Date: Mar 2026	Scale: AS NOTED @ A3	Rev: P1