



INVESTIGATION HOLE ON TOP OF FLAT ROOF.
SEE PLAN BELOW

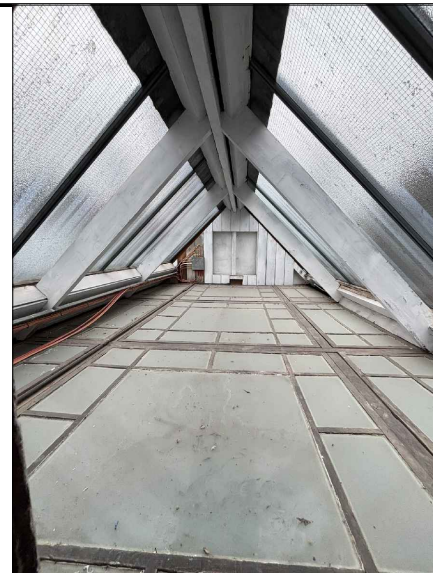
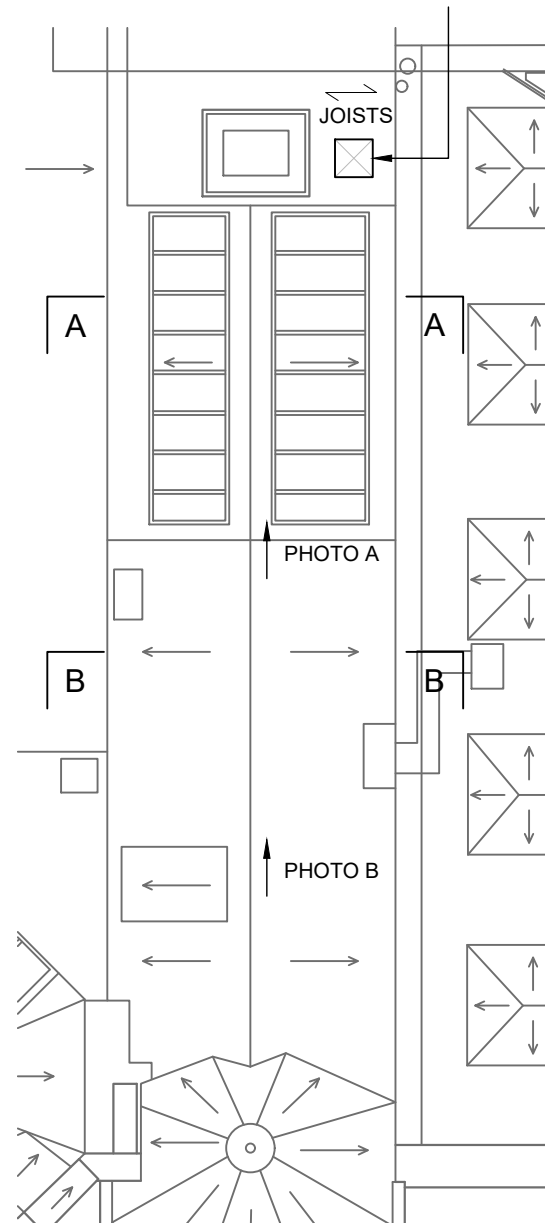


PHOTO A - LOOKING EAST


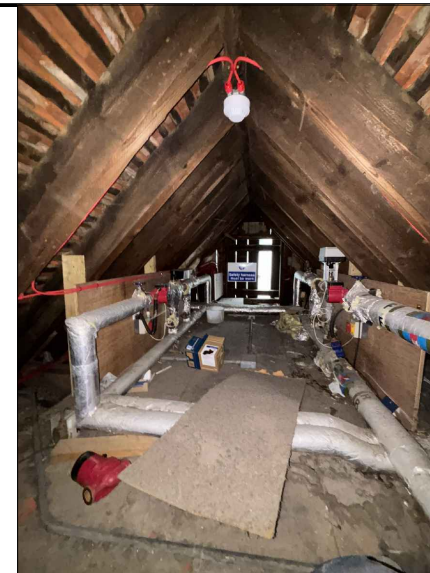



PHOTO B - LOOKING EAST

CURRENTLY NO SAFE
ACCESS TO MEASURE SIZES
OR DETERMINE CONDITION

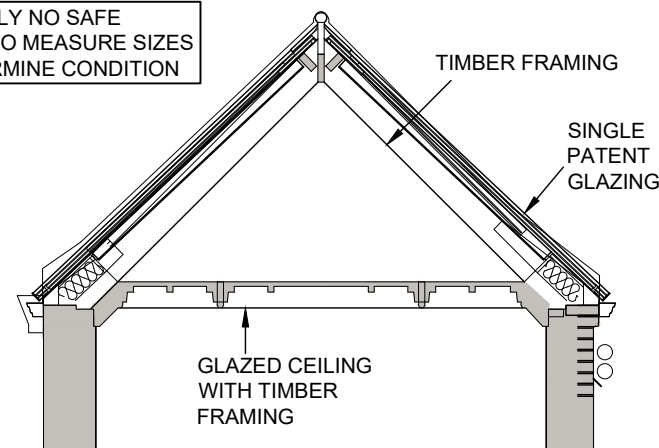

SECTION A - A

1:50

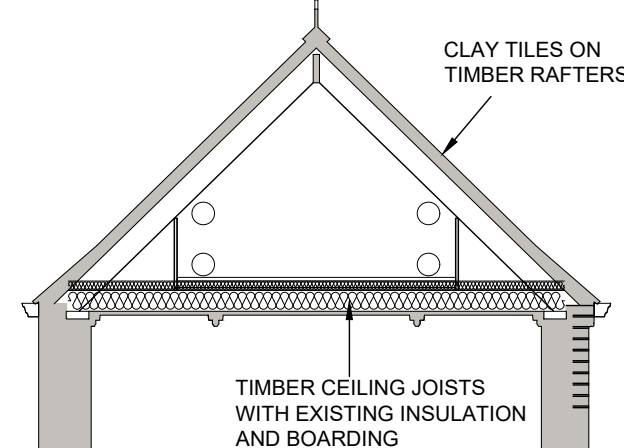


SECTION B - B

1:50

NOTES


- DO NOT SCALE FROM THIS DRAWING
- ALL DIMENSIONS ARE MILLIMETRES U.N.O.
- ALL LEVELS ARE IN METRES ABOVE ORDNANCE DATUM U.N.O.
- THIS DRAWING IS TO BE READ IN CONJUNCTION WITH ALL RELEVANT ARCHITECTS AND ENGINEERS DRAWINGS AND SPECIFICATIONS.
- THIS DRAWING IS BASED ON MEASURED BUILDING SURVEY INFORMATION BY SOVA DATED JAN 25 AND ASSUMED TO BE CORRECT.
- ALL DIMENSIONS APPROXIMATELY ONLY AND TO BE CHECKED BY CONTRACTOR ON SITE PRIOR TO CONSTRUCTION.

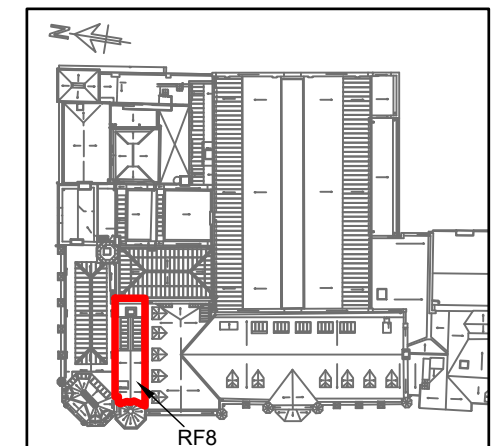

ROOF REFERENCE KEY PLAN


NOTE:
TIMBER DRY
AT TIME OF
INSPECTION

3 JOISTS CUT
TO TRIM
ROOFLIGHT

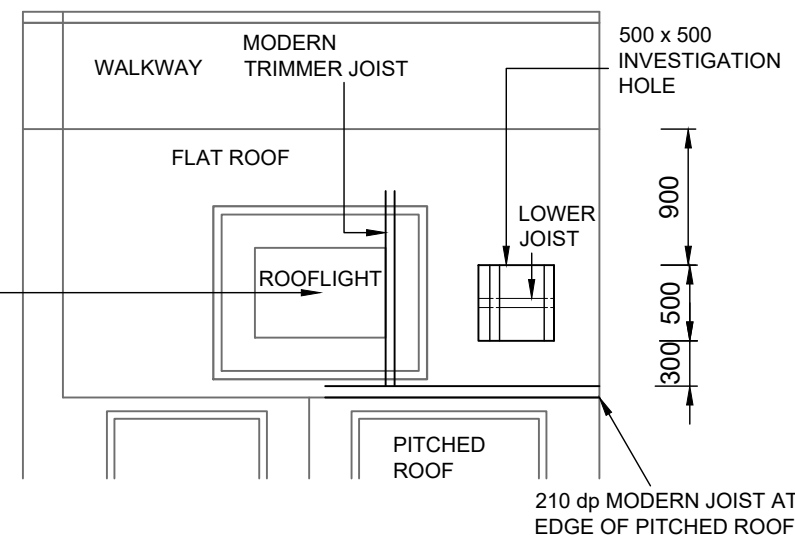

INVESTIGATION HOLE ON TOP OF FLAT ROOF - PLAN

1:50

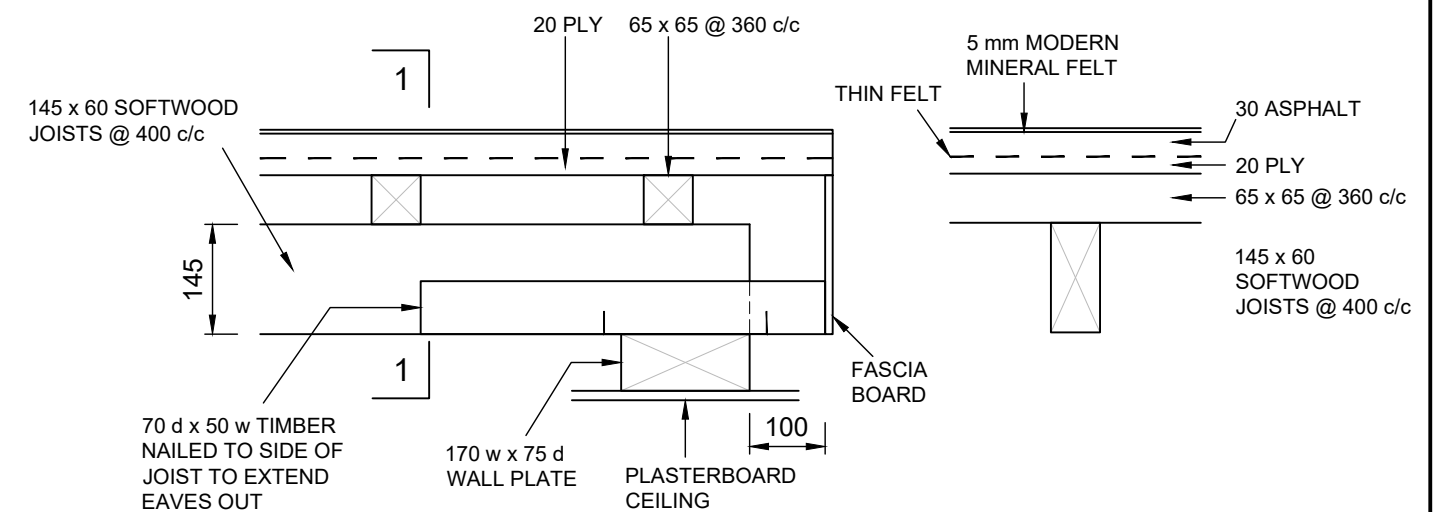

RF8 TYPICAL FLAT ROOF BUILDUP

1:10

SECTION 1 - 1

1:10



rev	drawn	chkd	appd	date	description
P1	ML	NW		17.03.26	ISSUED FOR RIBA STAGE 3

SFKconsulting
2nd floor, Trinity House
123 Winchester Road, Chandler's Ford
Eastleigh SO53 2DR
Tel: 023 8251 6969

Project Title: READING TOWN HALL		SFk Ref: 24173 - 0080	
Dwg Title: ROOF 8 STRUCTURAL DETAILS AS EXISTING		Dwg No: 24173-SFK-08-RF-DR-S-0080	
Drawn: ML	Date: Mar 2026	Scale: AS NOTED @ A3	Rev: P1