




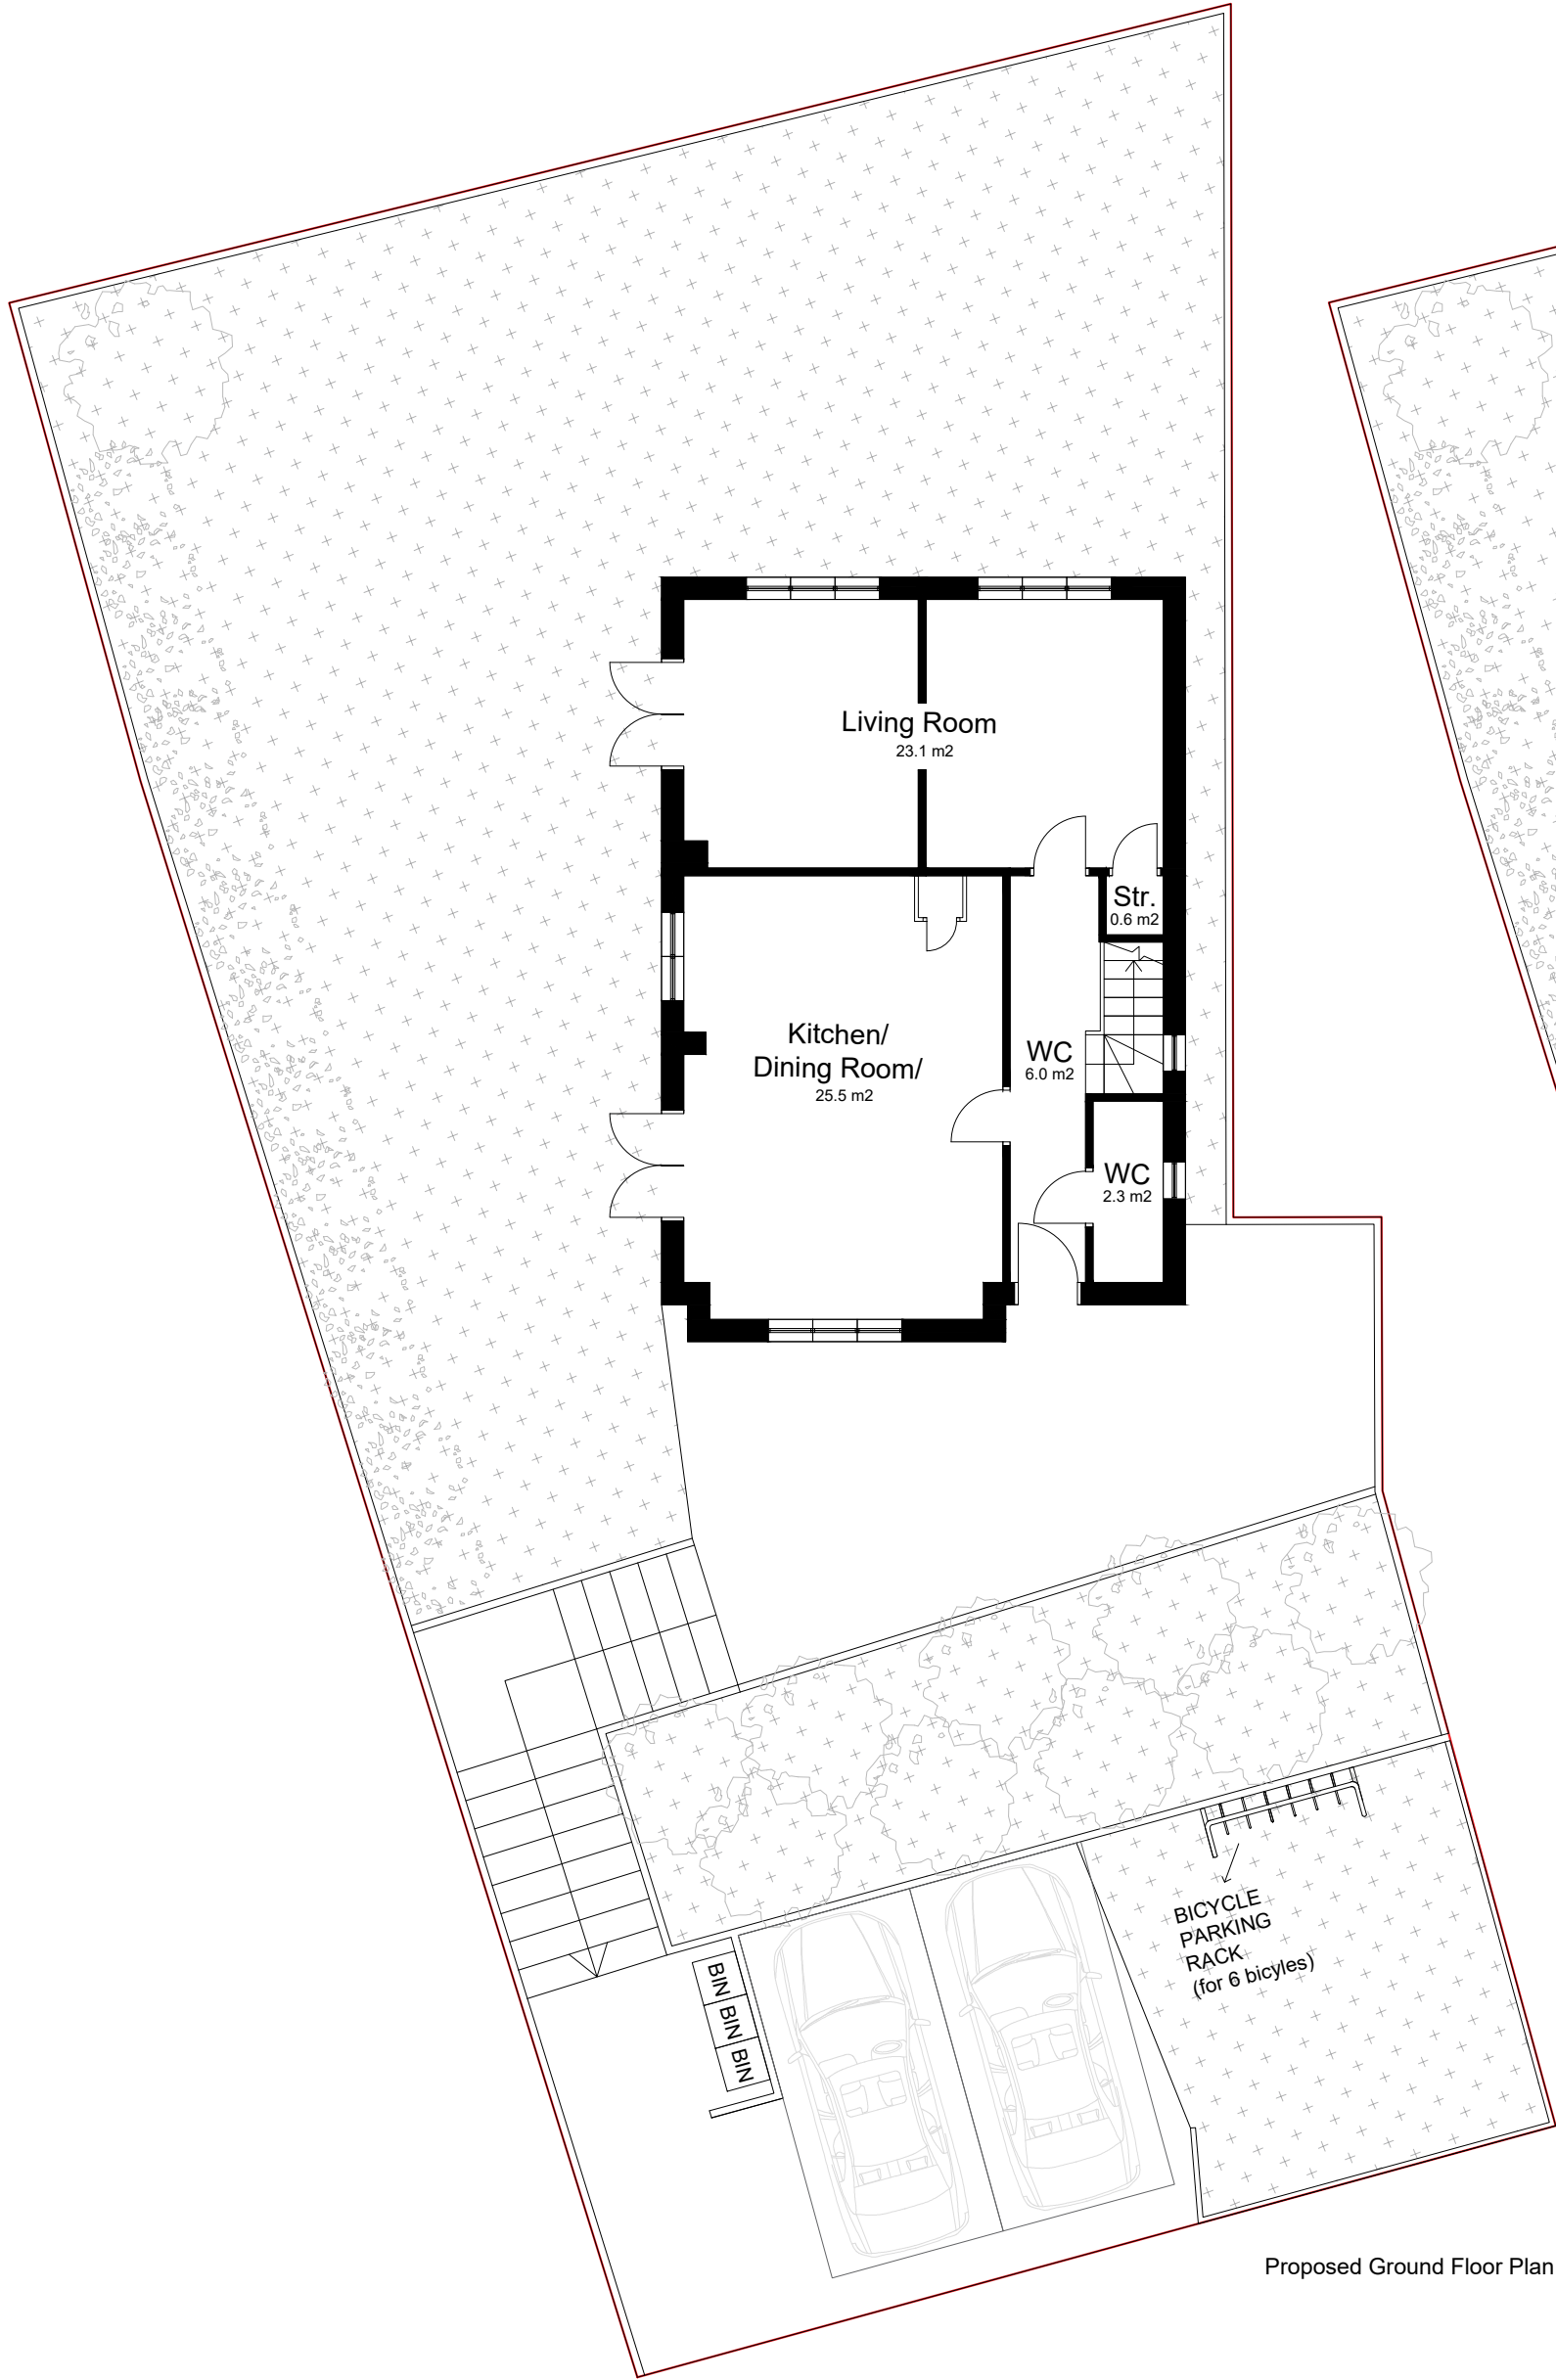

Proposed Ground Floor Plan

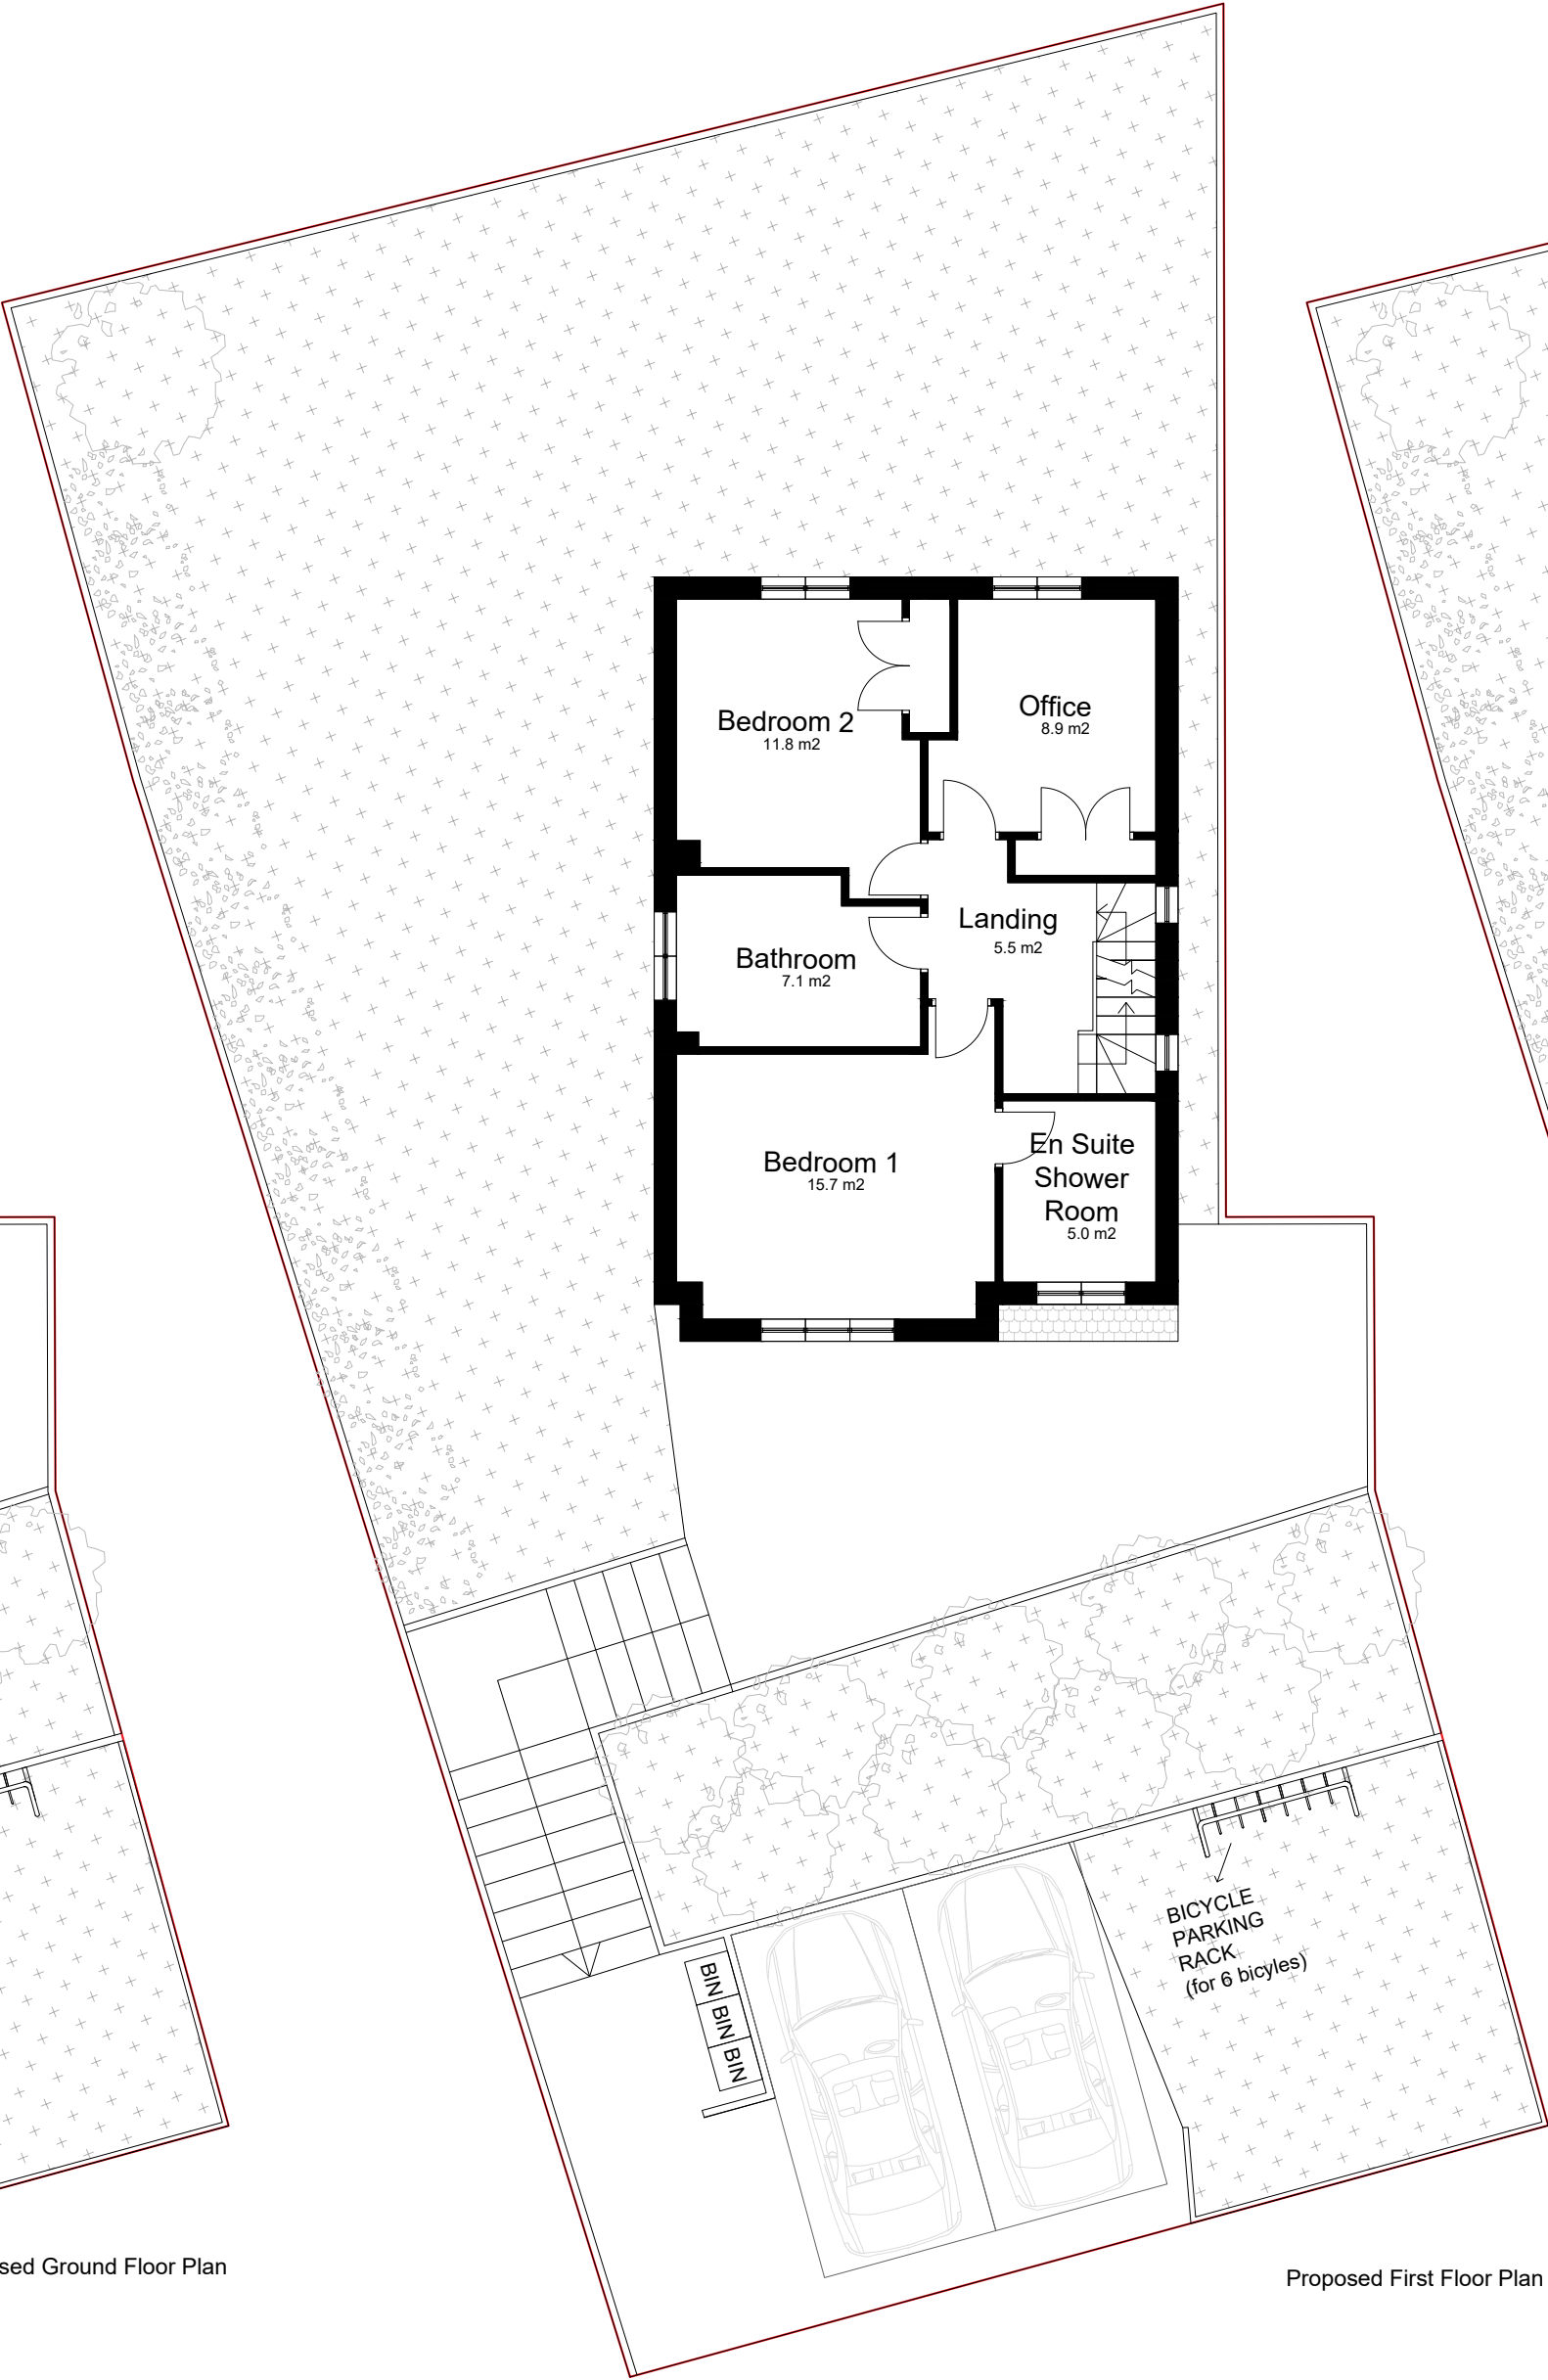

Proposed First Floor Plan

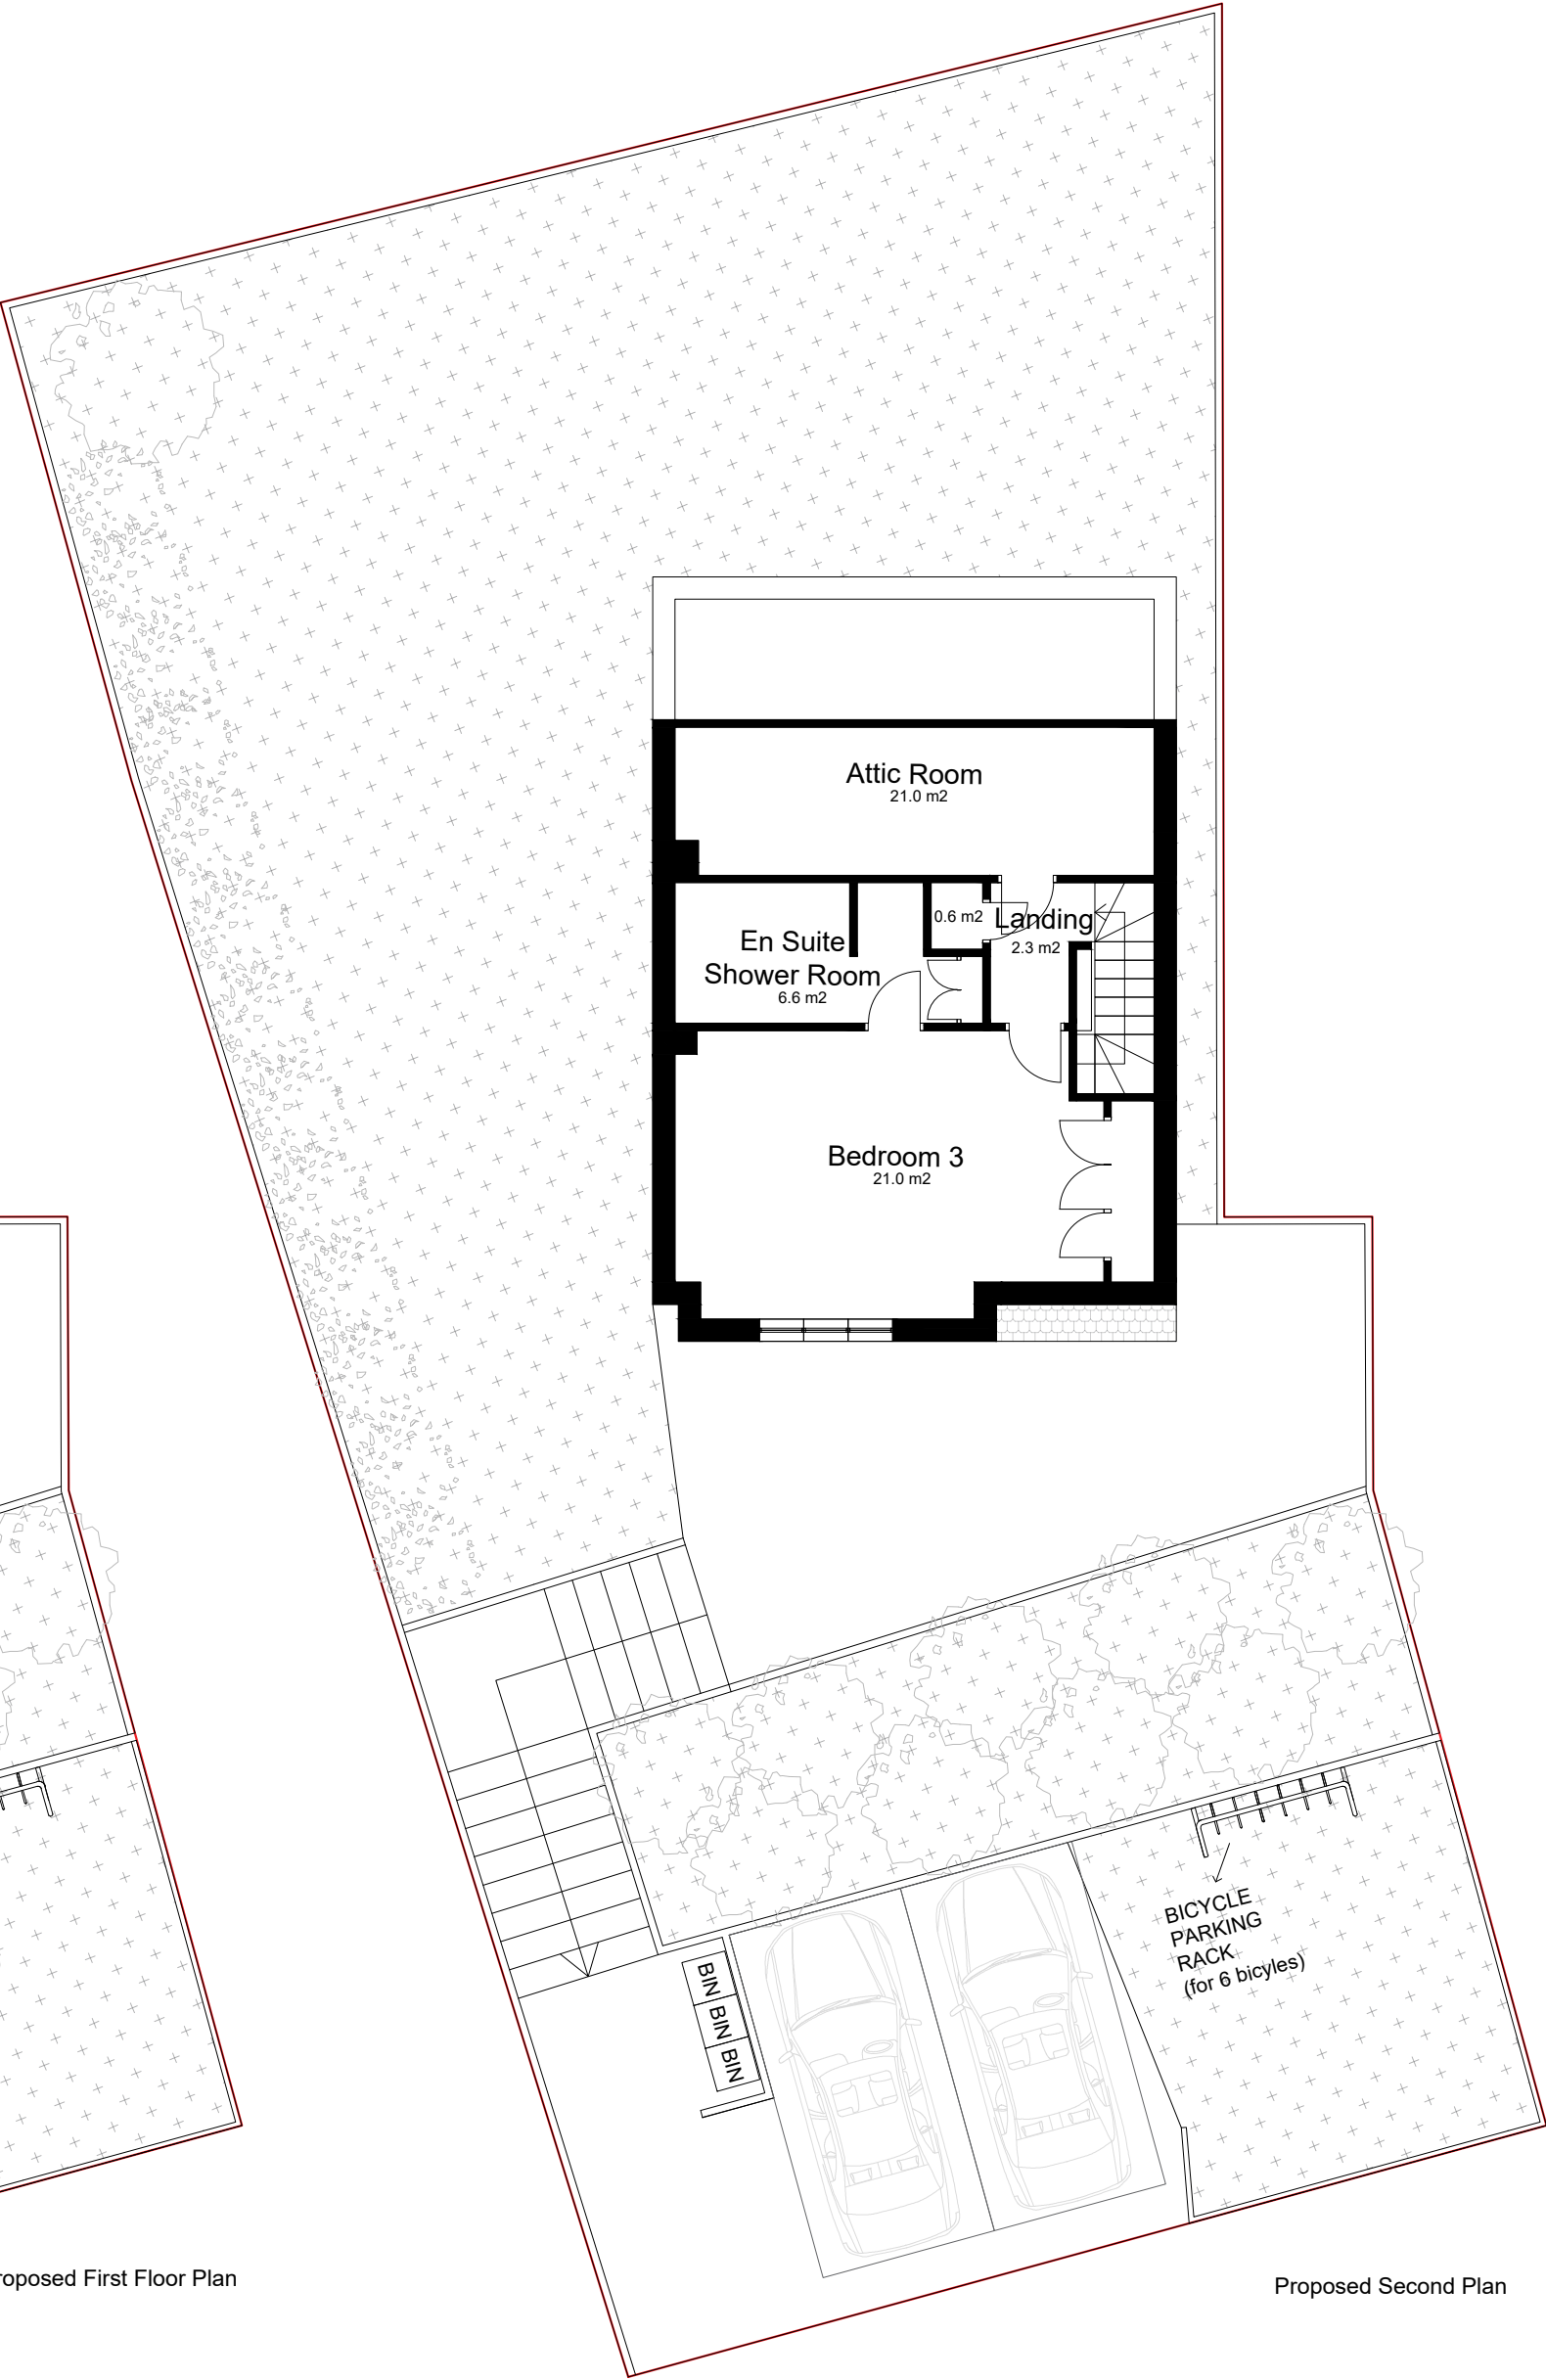

Proposed Second Plan

Any dimensions shown should be checked on site.  
Designs are not coordinated with engineer projects.  
Not for construction purposes.

