

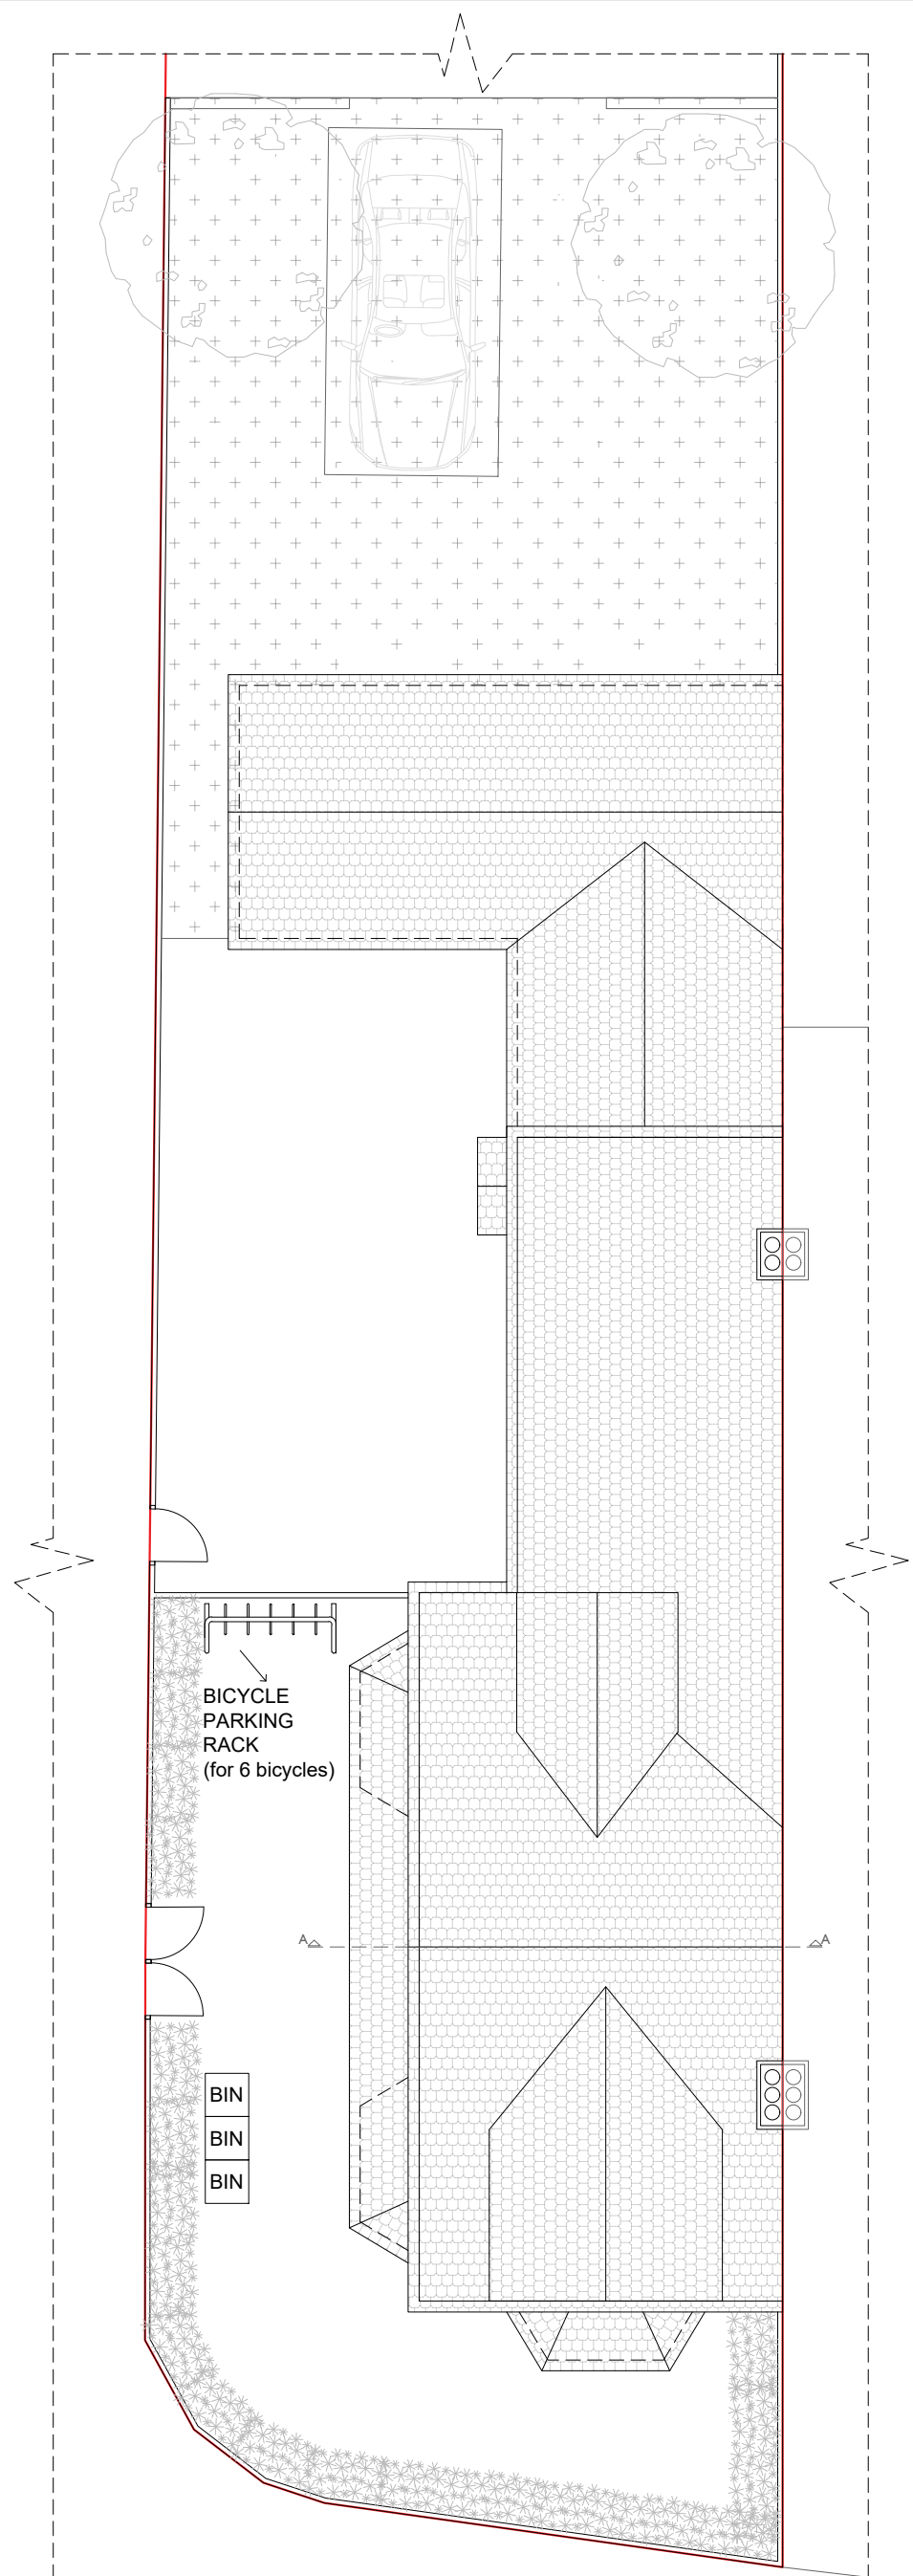
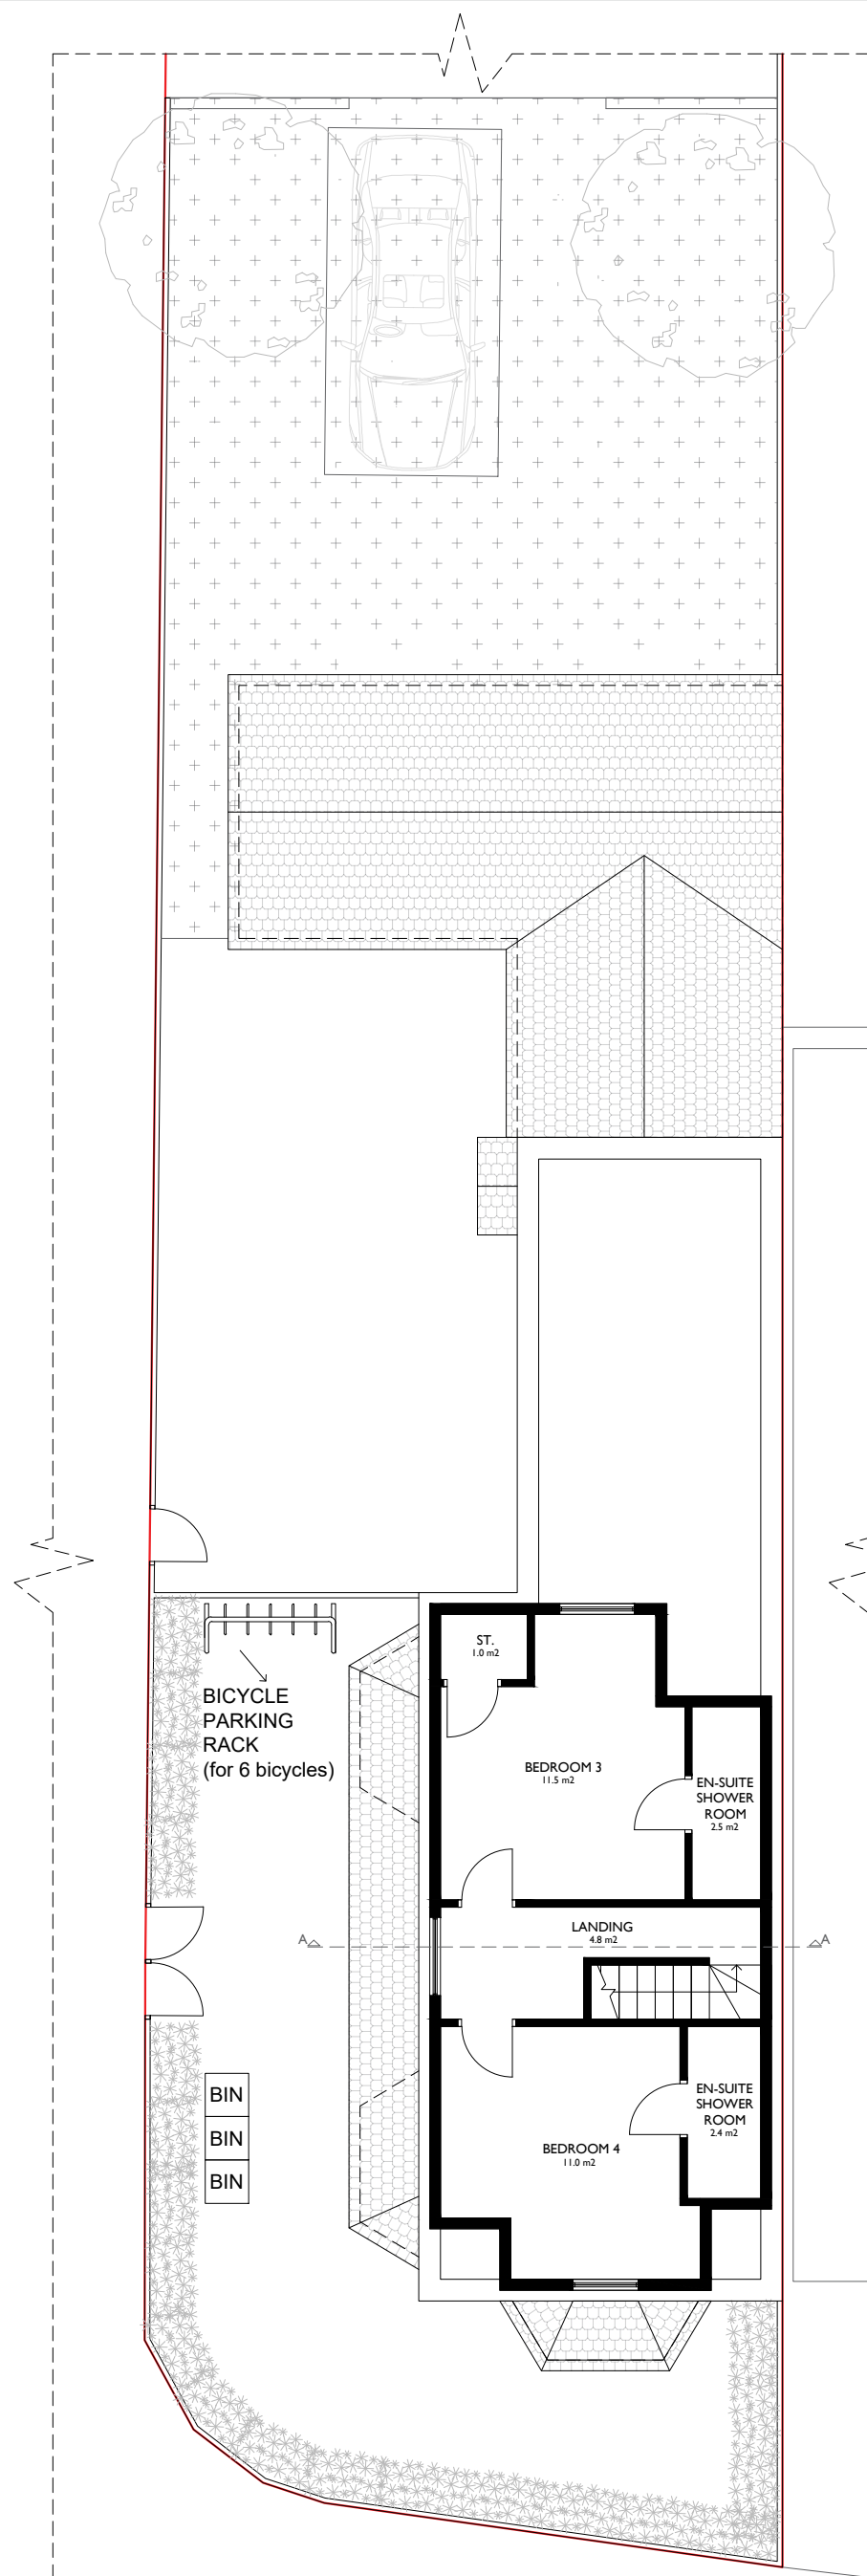


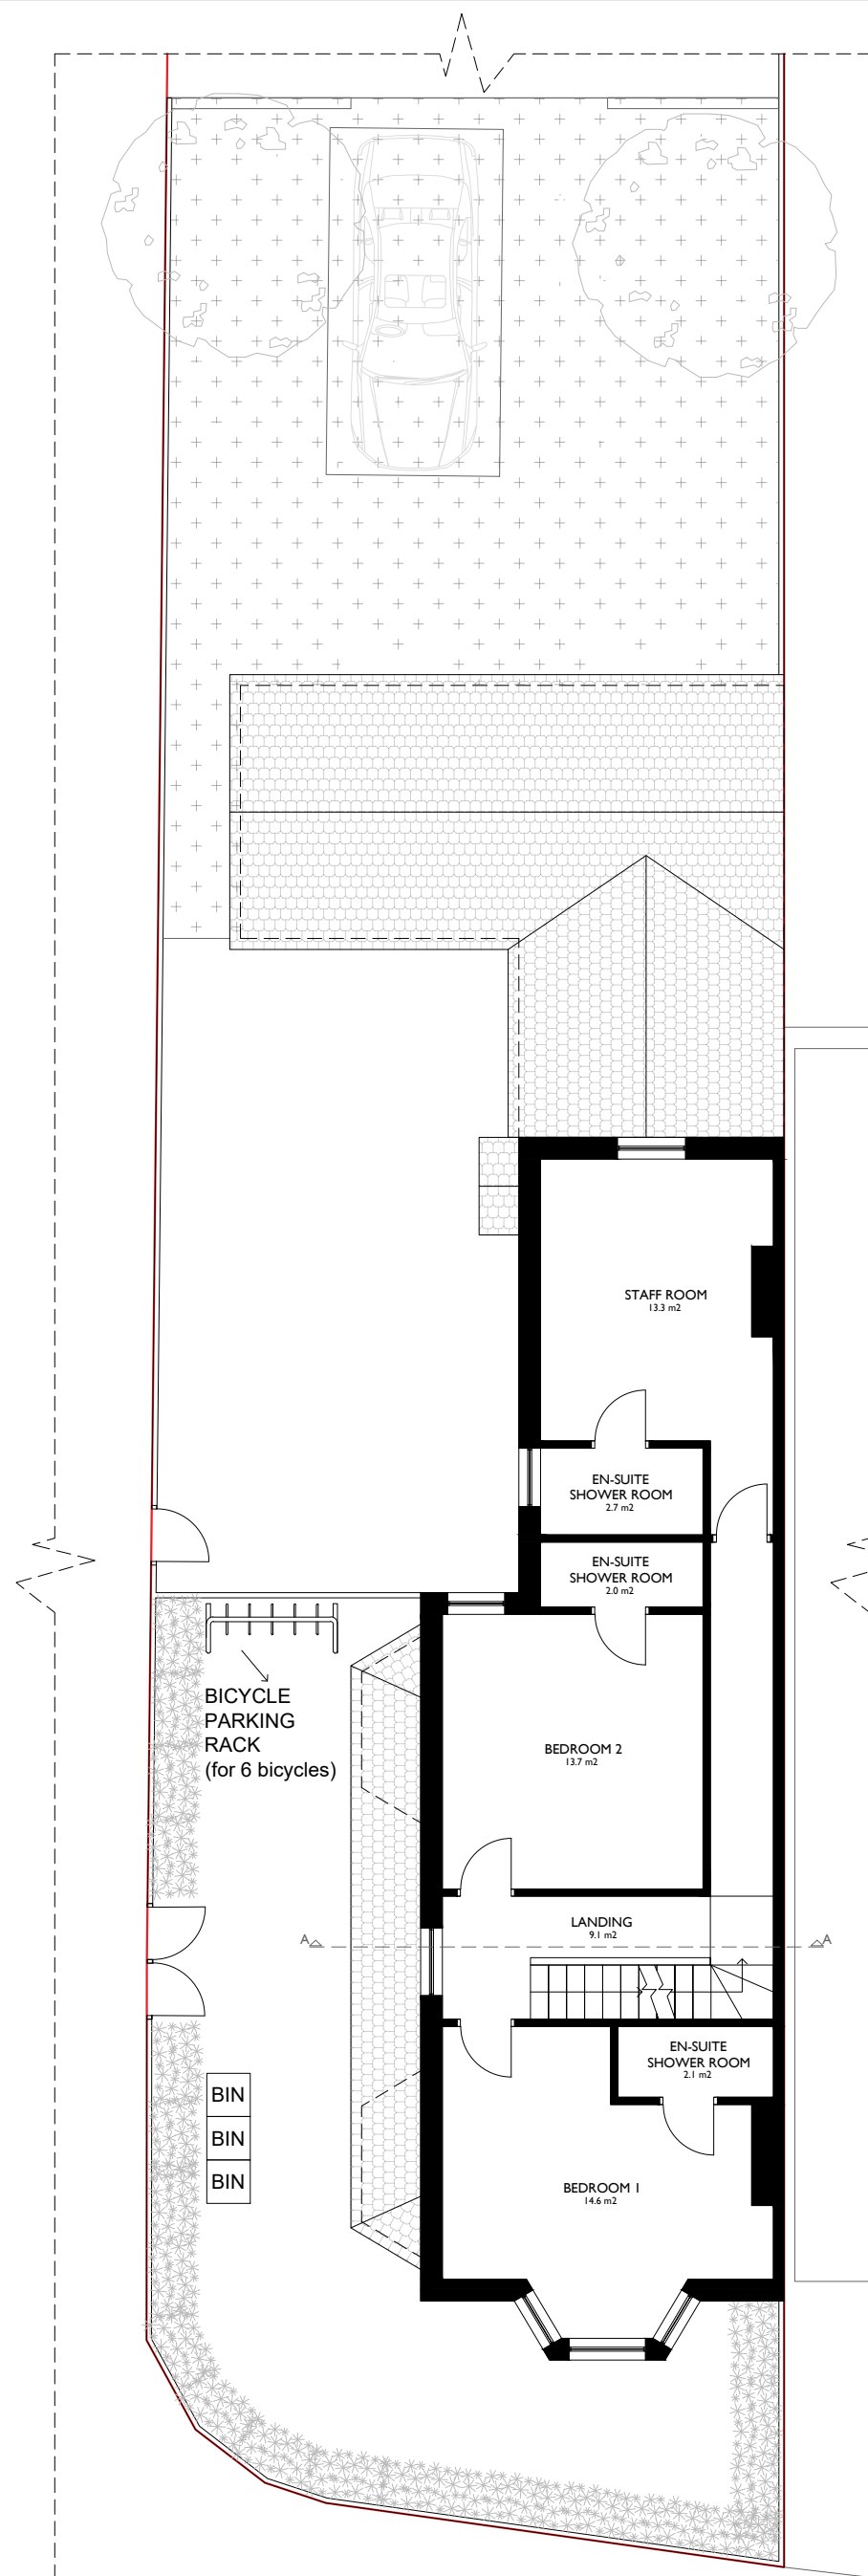

Any dimensions shown should be checked on site.
 Designs are not coordinated with engineer projects.
 Not for construction purposes.

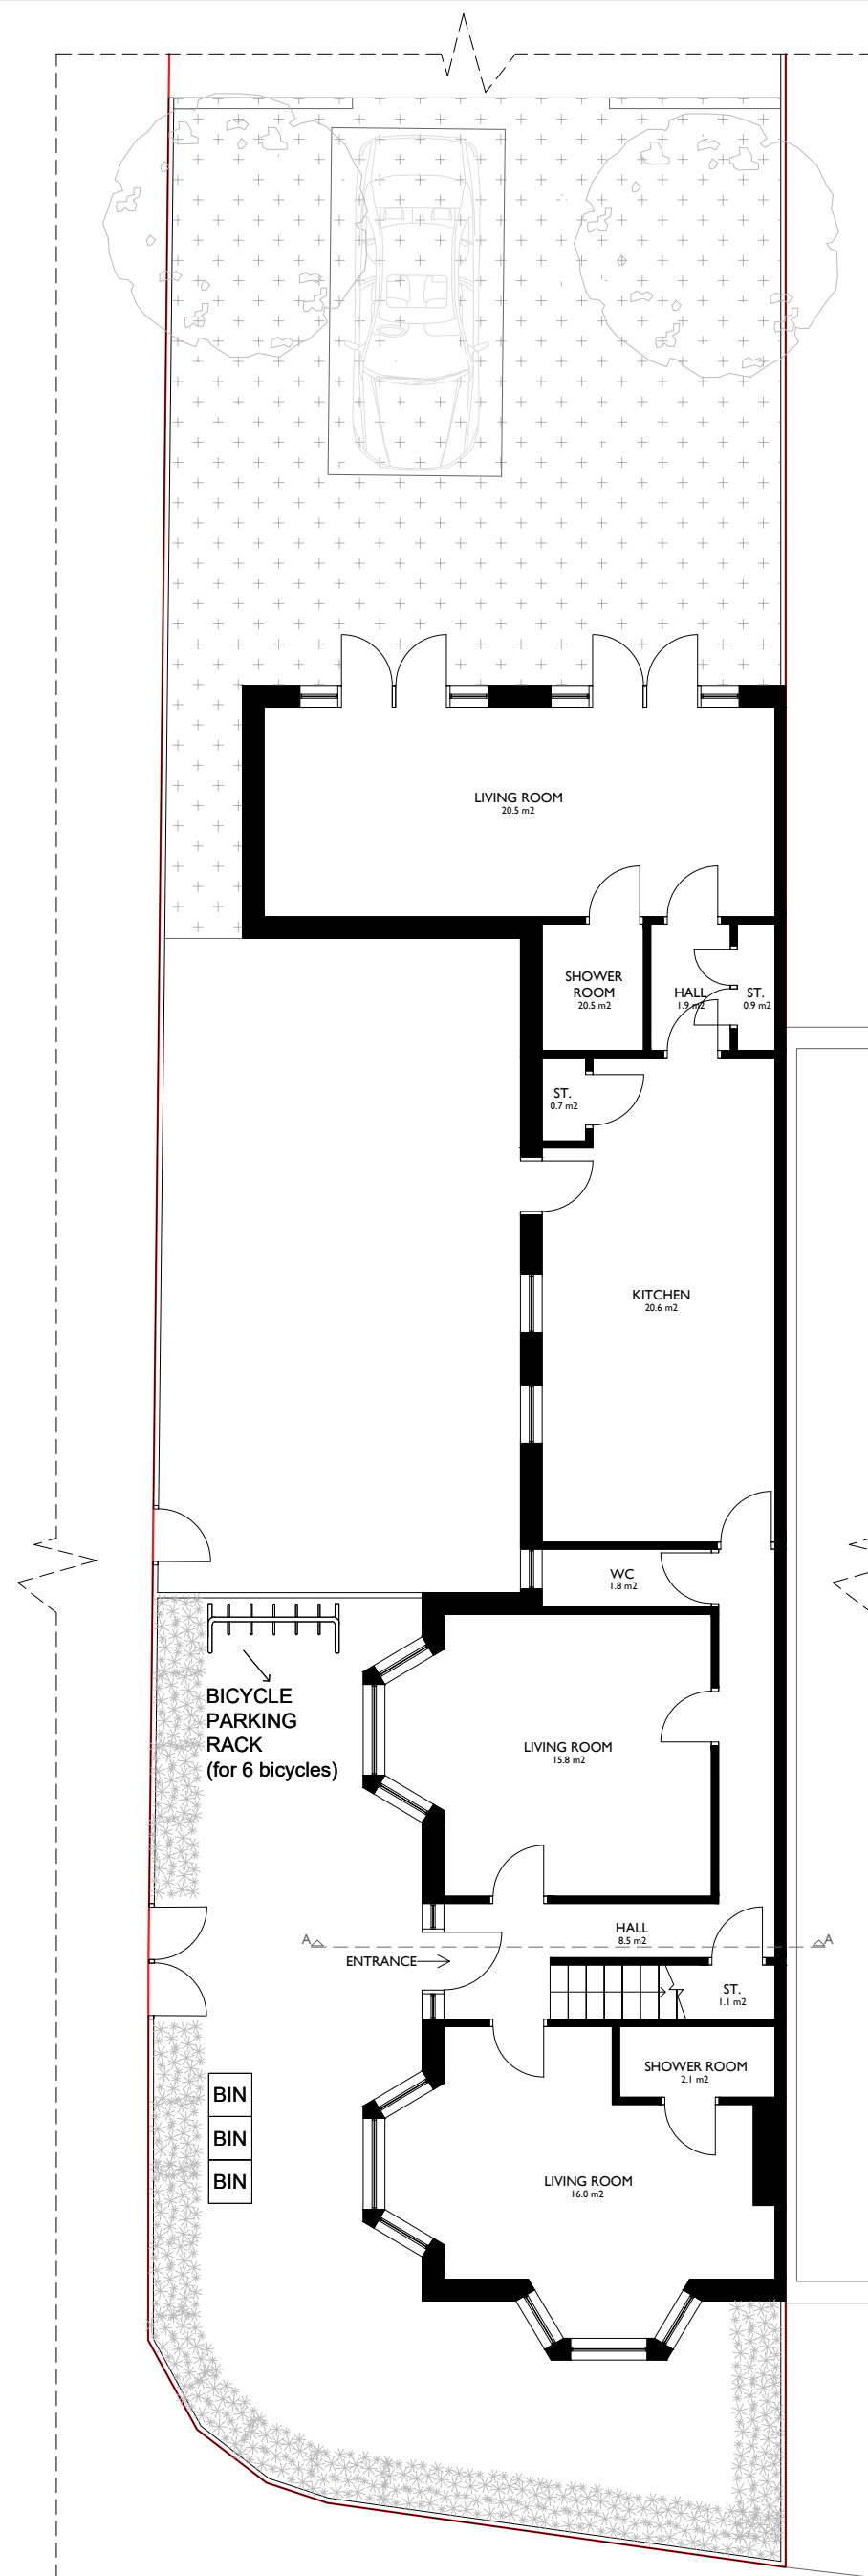

These drawings are intended exclusively for the Planning Stage, as part of Homz quoted services. They are not to be repurposed for any other application or use.

HOMZ
 DESIGN | PLAN | BUILD
 www.homz.uk / 0 330 818 3001

Drawing Title: Proposed Plans
 Drawing : H-0538-05_2WaverleyRd_ProposedPlans_V1
 Drawing Number: H-0538
 Site Address: 2 Waverley Road, Reading, RG30 2PX

Scale : 1/100 at A2
 Revision : V1
 Date : 26.02.2026