



20 Cross Street Location Plan

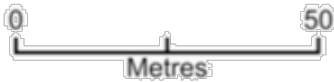

Plan Produced for: Gavin Jackson Architects
Date Produced: 13 May 2021
Plan Reference Number: TORQM21133142250648
Scale: 1:1250 @ A4

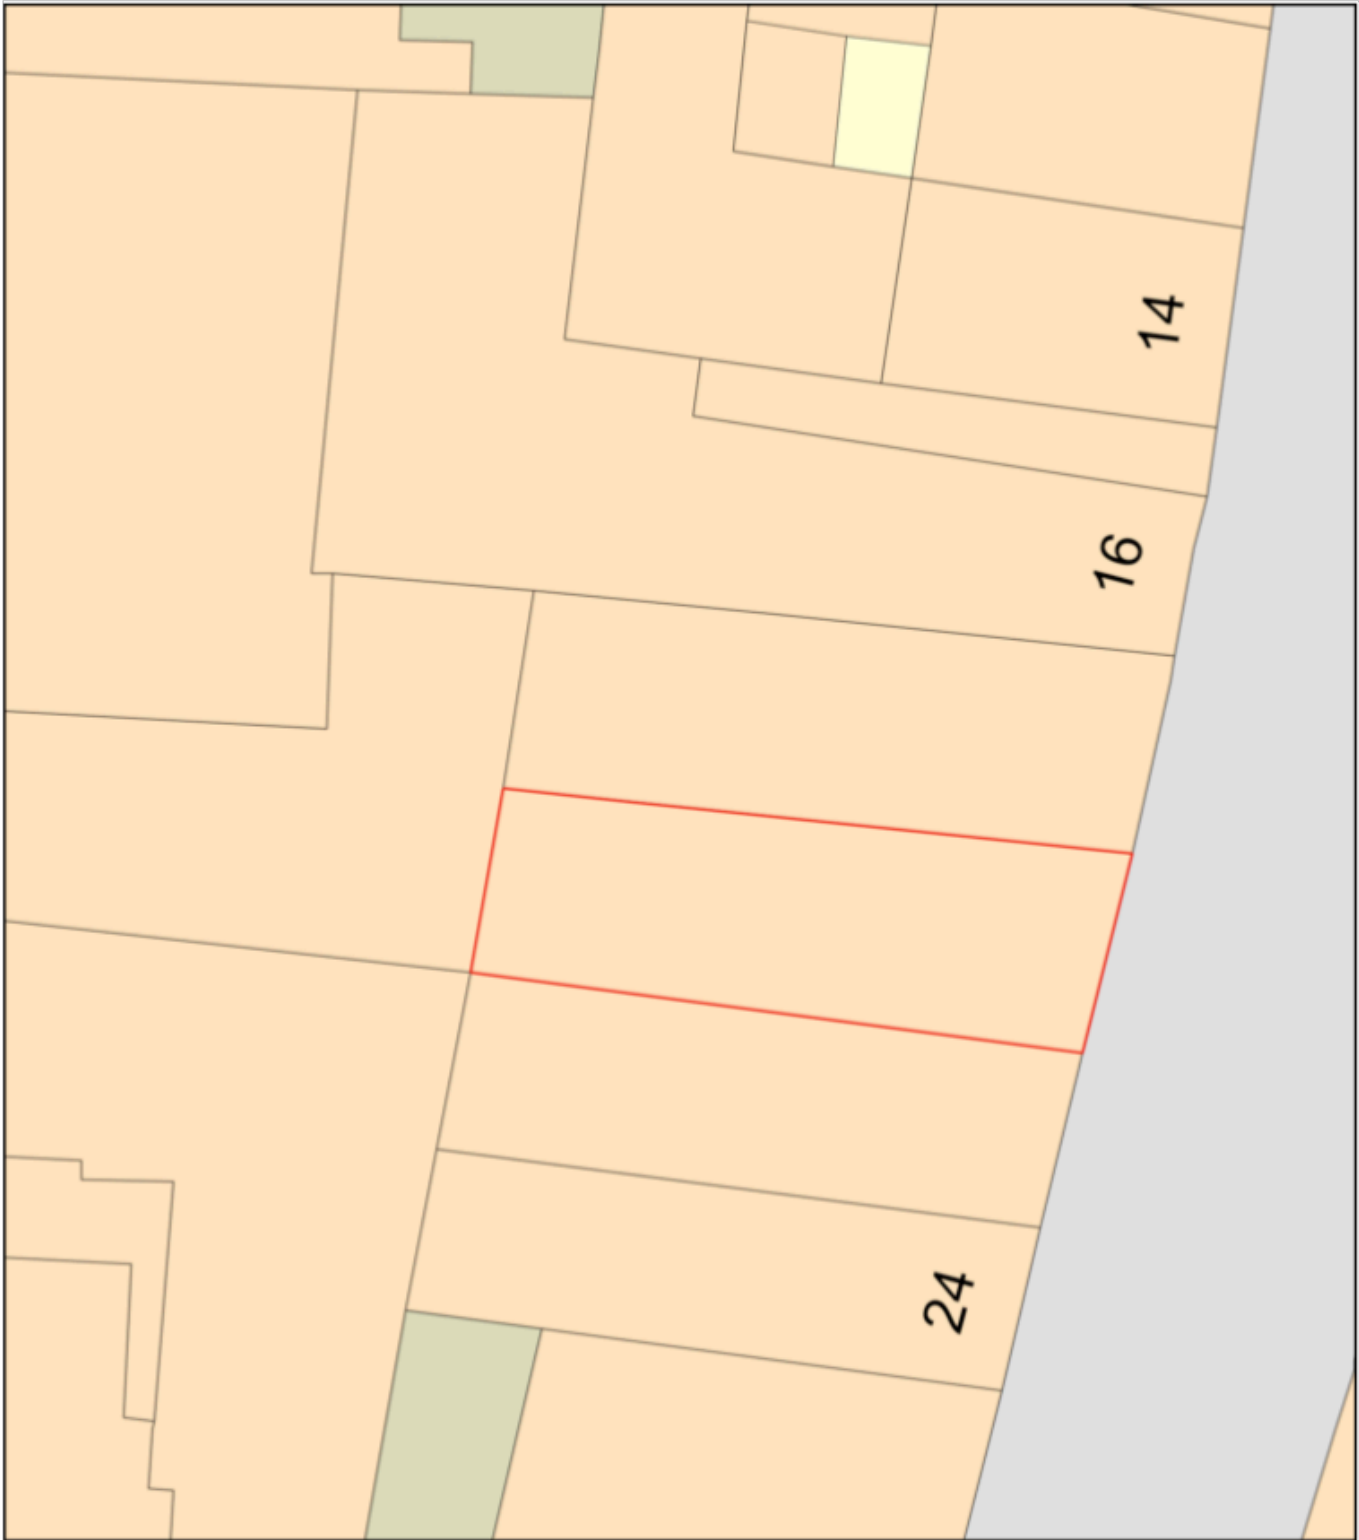

Plan Produced for: Gavin Jackson Architects
Date Produced: 13 May 2021
Plan Reference Number: TORQM21133143824216