REV	COMMENTS	DATE

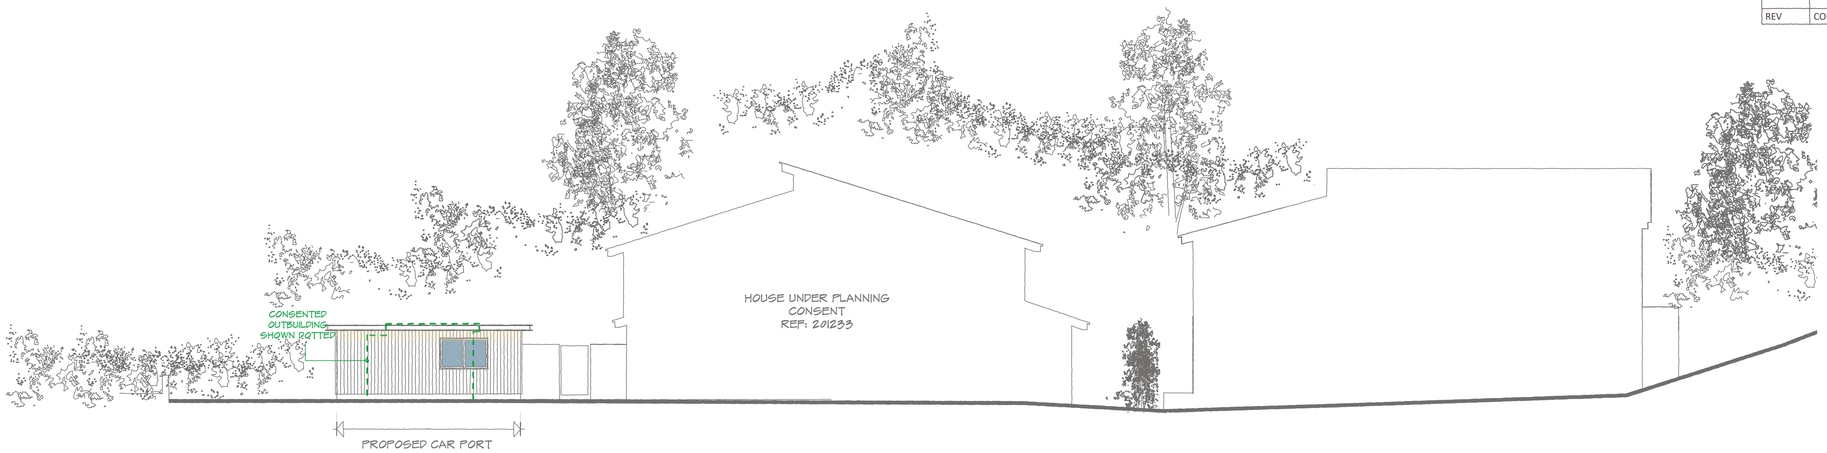

SOUTH WEST ELEVATION

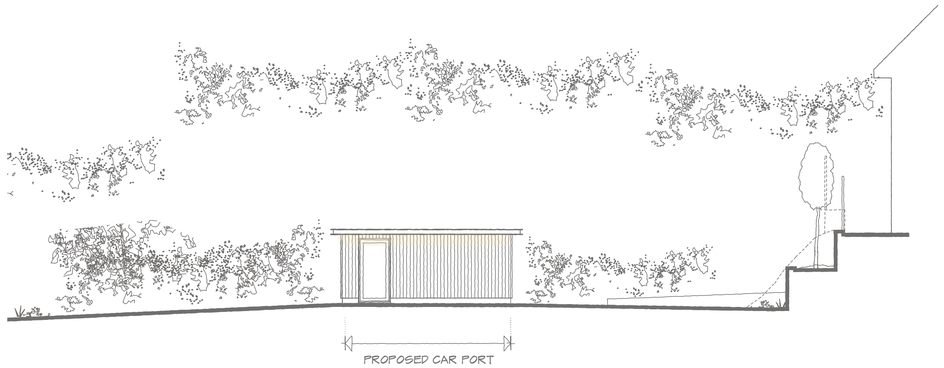

SOUTH EAST ELEVATION

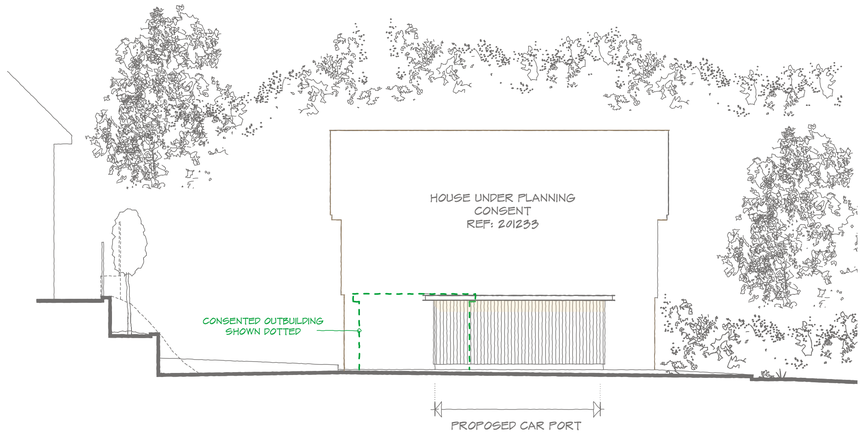

NORTH WEST ELEVATION

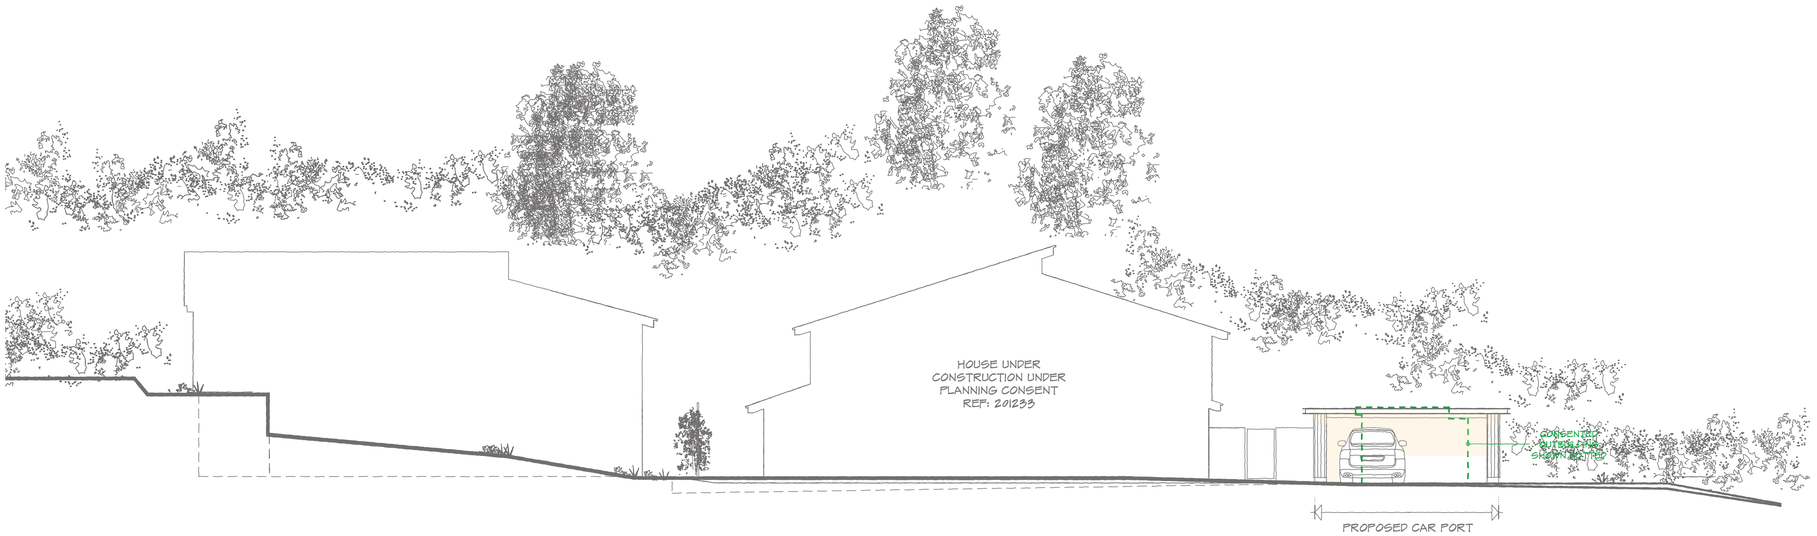

NORTH EAST ELEVATION

MATERIALS :

- EPDM ROOF WITH ROLLS
- POWDER COATED ALUMINUM DOOR
- VERTICAL BURNT WOOD CLADDING
- ULTIMA LINEAR LOWER BRICK PLINTH

1:100 scale Bar
This Drawing has been produced for printing onto A1 size paper,
If printing on A3 please use the scale below for reference.

SHAUN·TANNER
ARCHITECTURE & PLANNING
www.stlarchitecture.co.uk studio@stlarchitecture.co.uk 0118 989 0808

CLIENT Mr & Mrs S. Tanner

PROJECT 5 Grass Hill, Caversham Heights,
Reading, Berkshire, RG4 7TY.

DRAWING Proposed Elevations
..

STATUS planning DATE Jan 2026

SCALE 1:100 @ A1 DRAWN ST CHECKED NO 3707/393 REV A

THIS DRAWING MUST NOT BE SCALED UNLESS ISSUED FOR PLANNING PURPOSES. ALL DIMENSIONS ARE TO BE VERIFIED PRIOR TO SETTING OUT, COMMENCING WORK, OR PRODUCTION OF FABRICATION DRAWINGS. REPORT ANY DISCREPANCIES TO THE SUPERVISING OFFICER IMMEDIATELY. ©