

30 Queen Victoria Street, Reading, RG1 1TG:

PL/25/1328: Clearance of Conditions

Logistics Deliveries Temporary Parking Space

1st April 2026


Ian Benbow, Architectural Services.

30 Queen Victoria Street, Reading - Ian Benbow, Architectural Services



Existing Shop Front :

30 Queen Victoria Street, Reading - Ian Benbow, Architectural Services

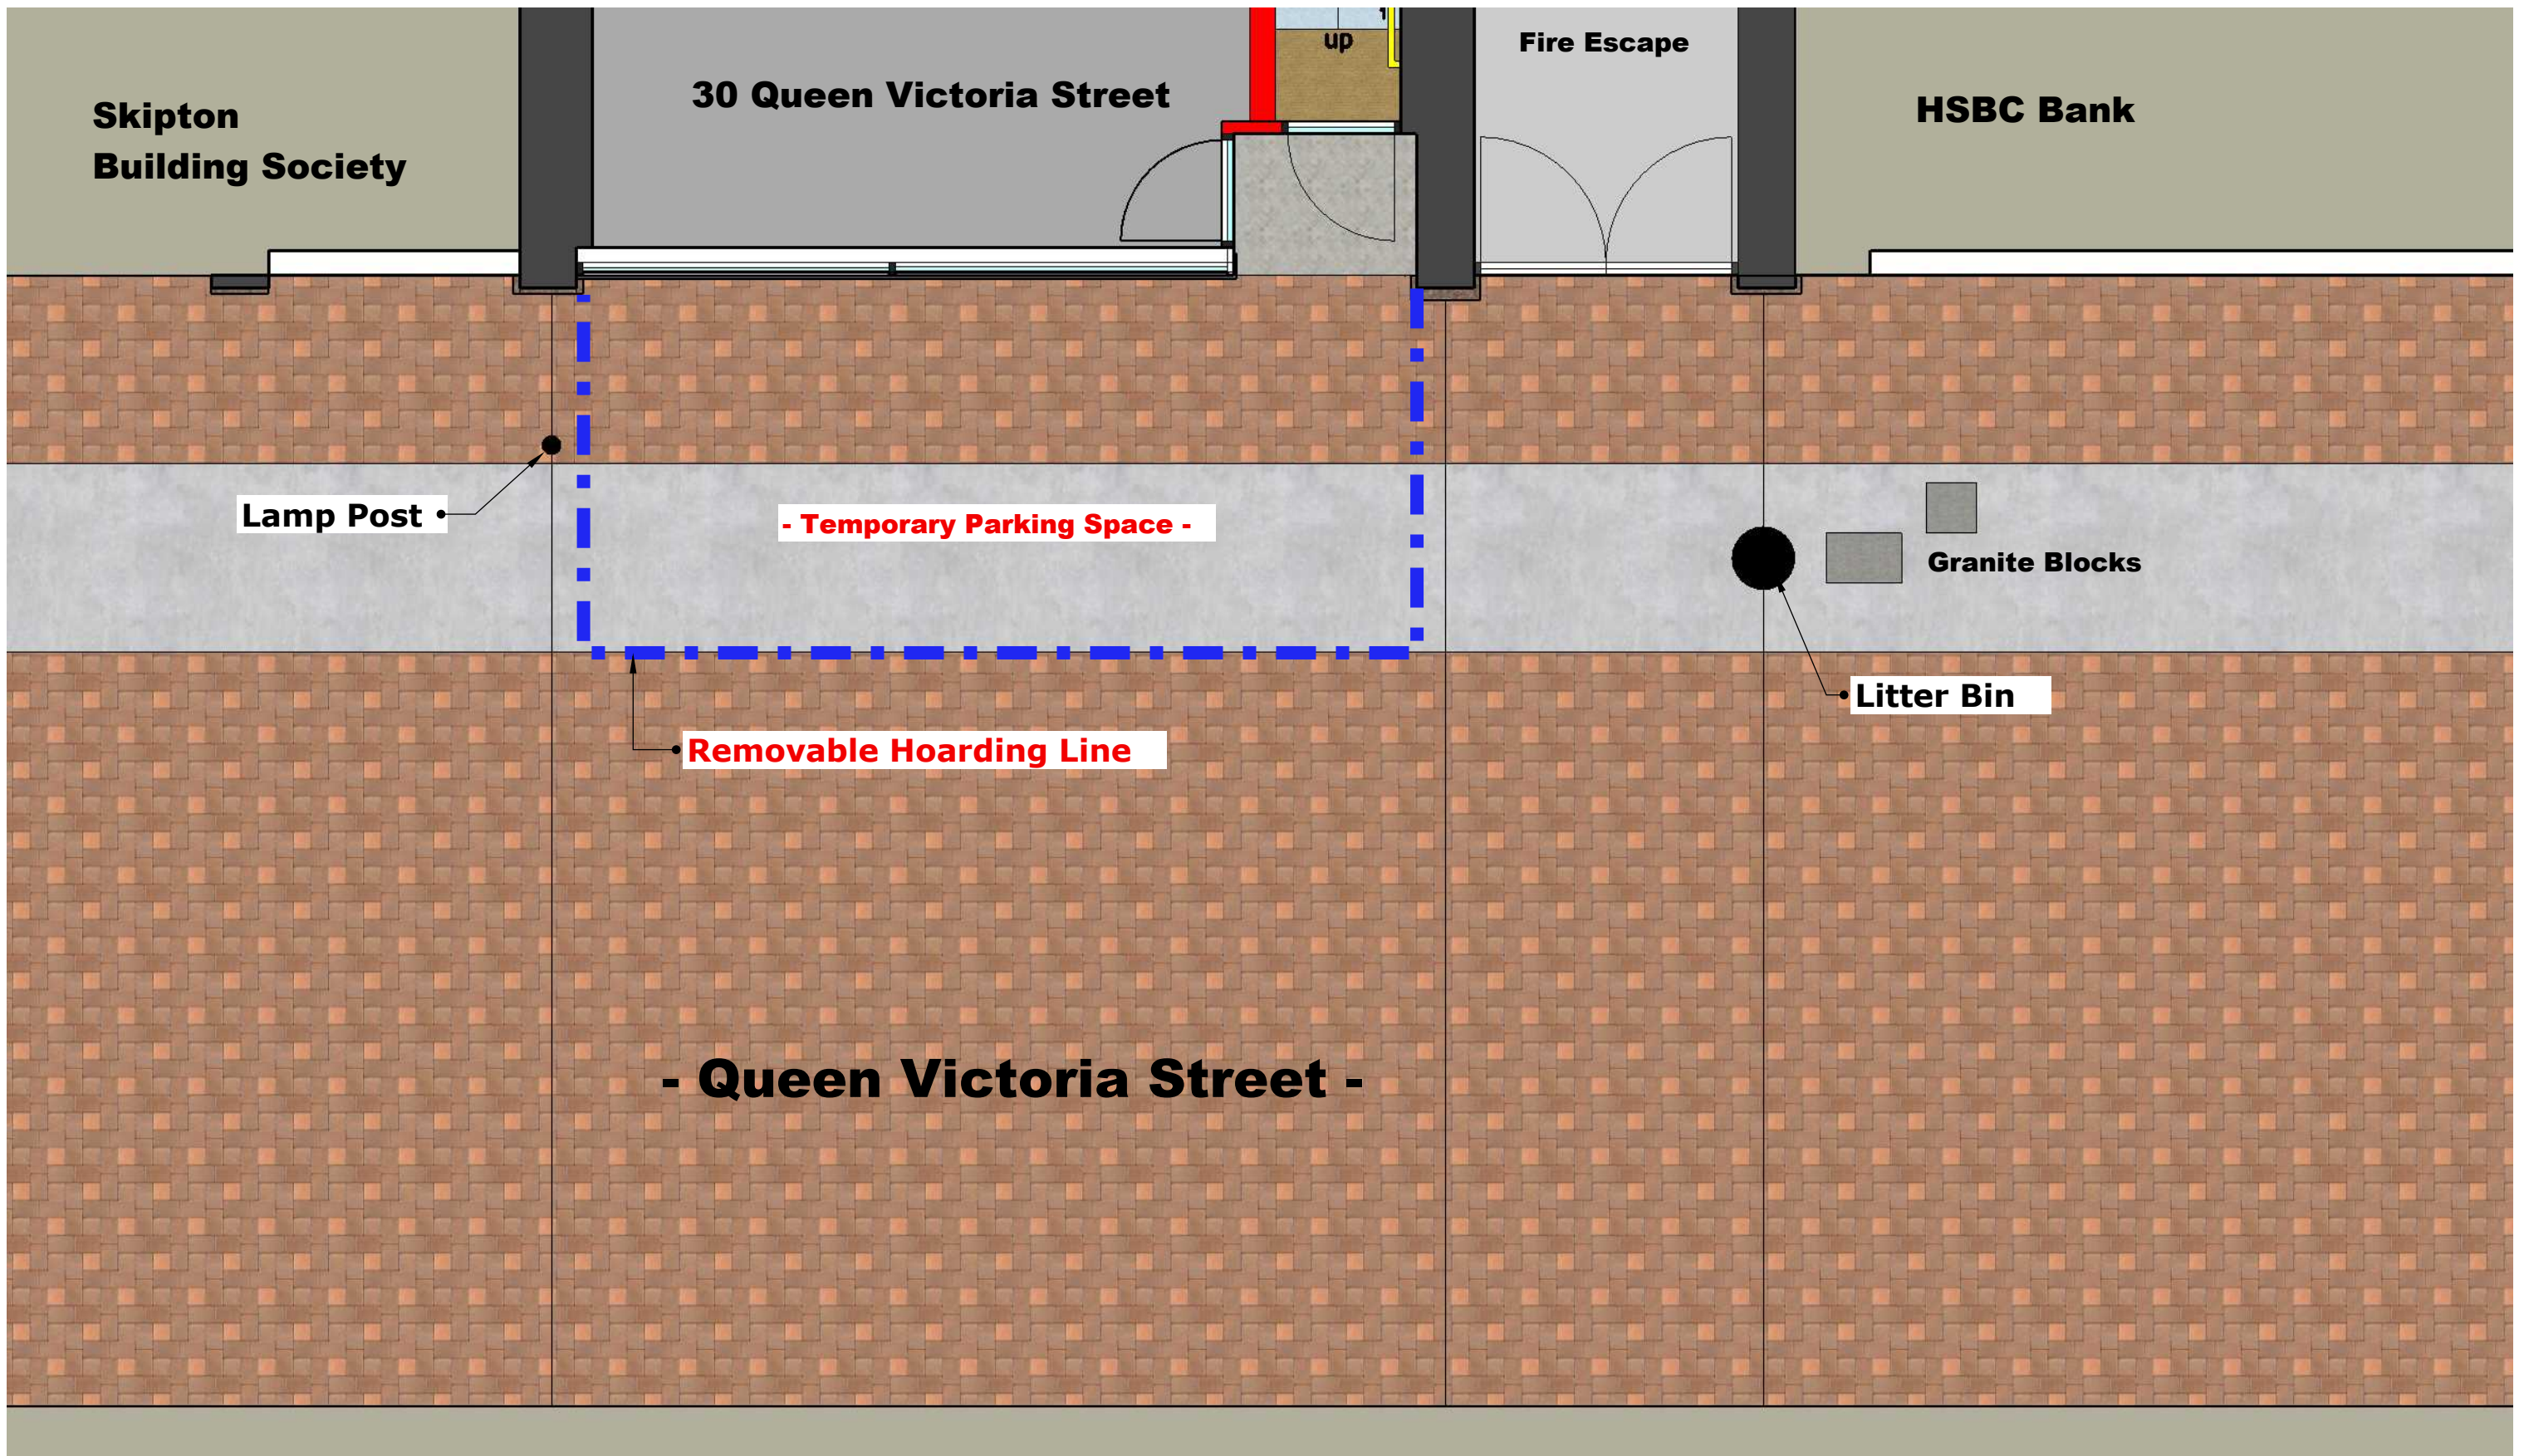

30 Queen Victoria Steet, Reading :
Temporary Delivery Van Parking Space : 01/04/26
1:50 @ A3

Ian Benbow : Architectural Services :





Queen Victoria Street – Entrance to Street at North End:

The signage says no parking at any time except for times allocated for loading and unloading they would not be able to exit the area until 6pm. The appropriate license from the Council will be required to use this area.



**Proposed Removable Hoarding to allow Vehicle Access into and out of the space :
Wade Fencing Panels & Gates :**

https://www.wadebuildingsupplies.co.uk/products/hoarding-vehicle-gate?utm_source=before-you-go&utm_medium=exit-intent&utm_campaign=before-you-go