





1 Front Elevation
1:50

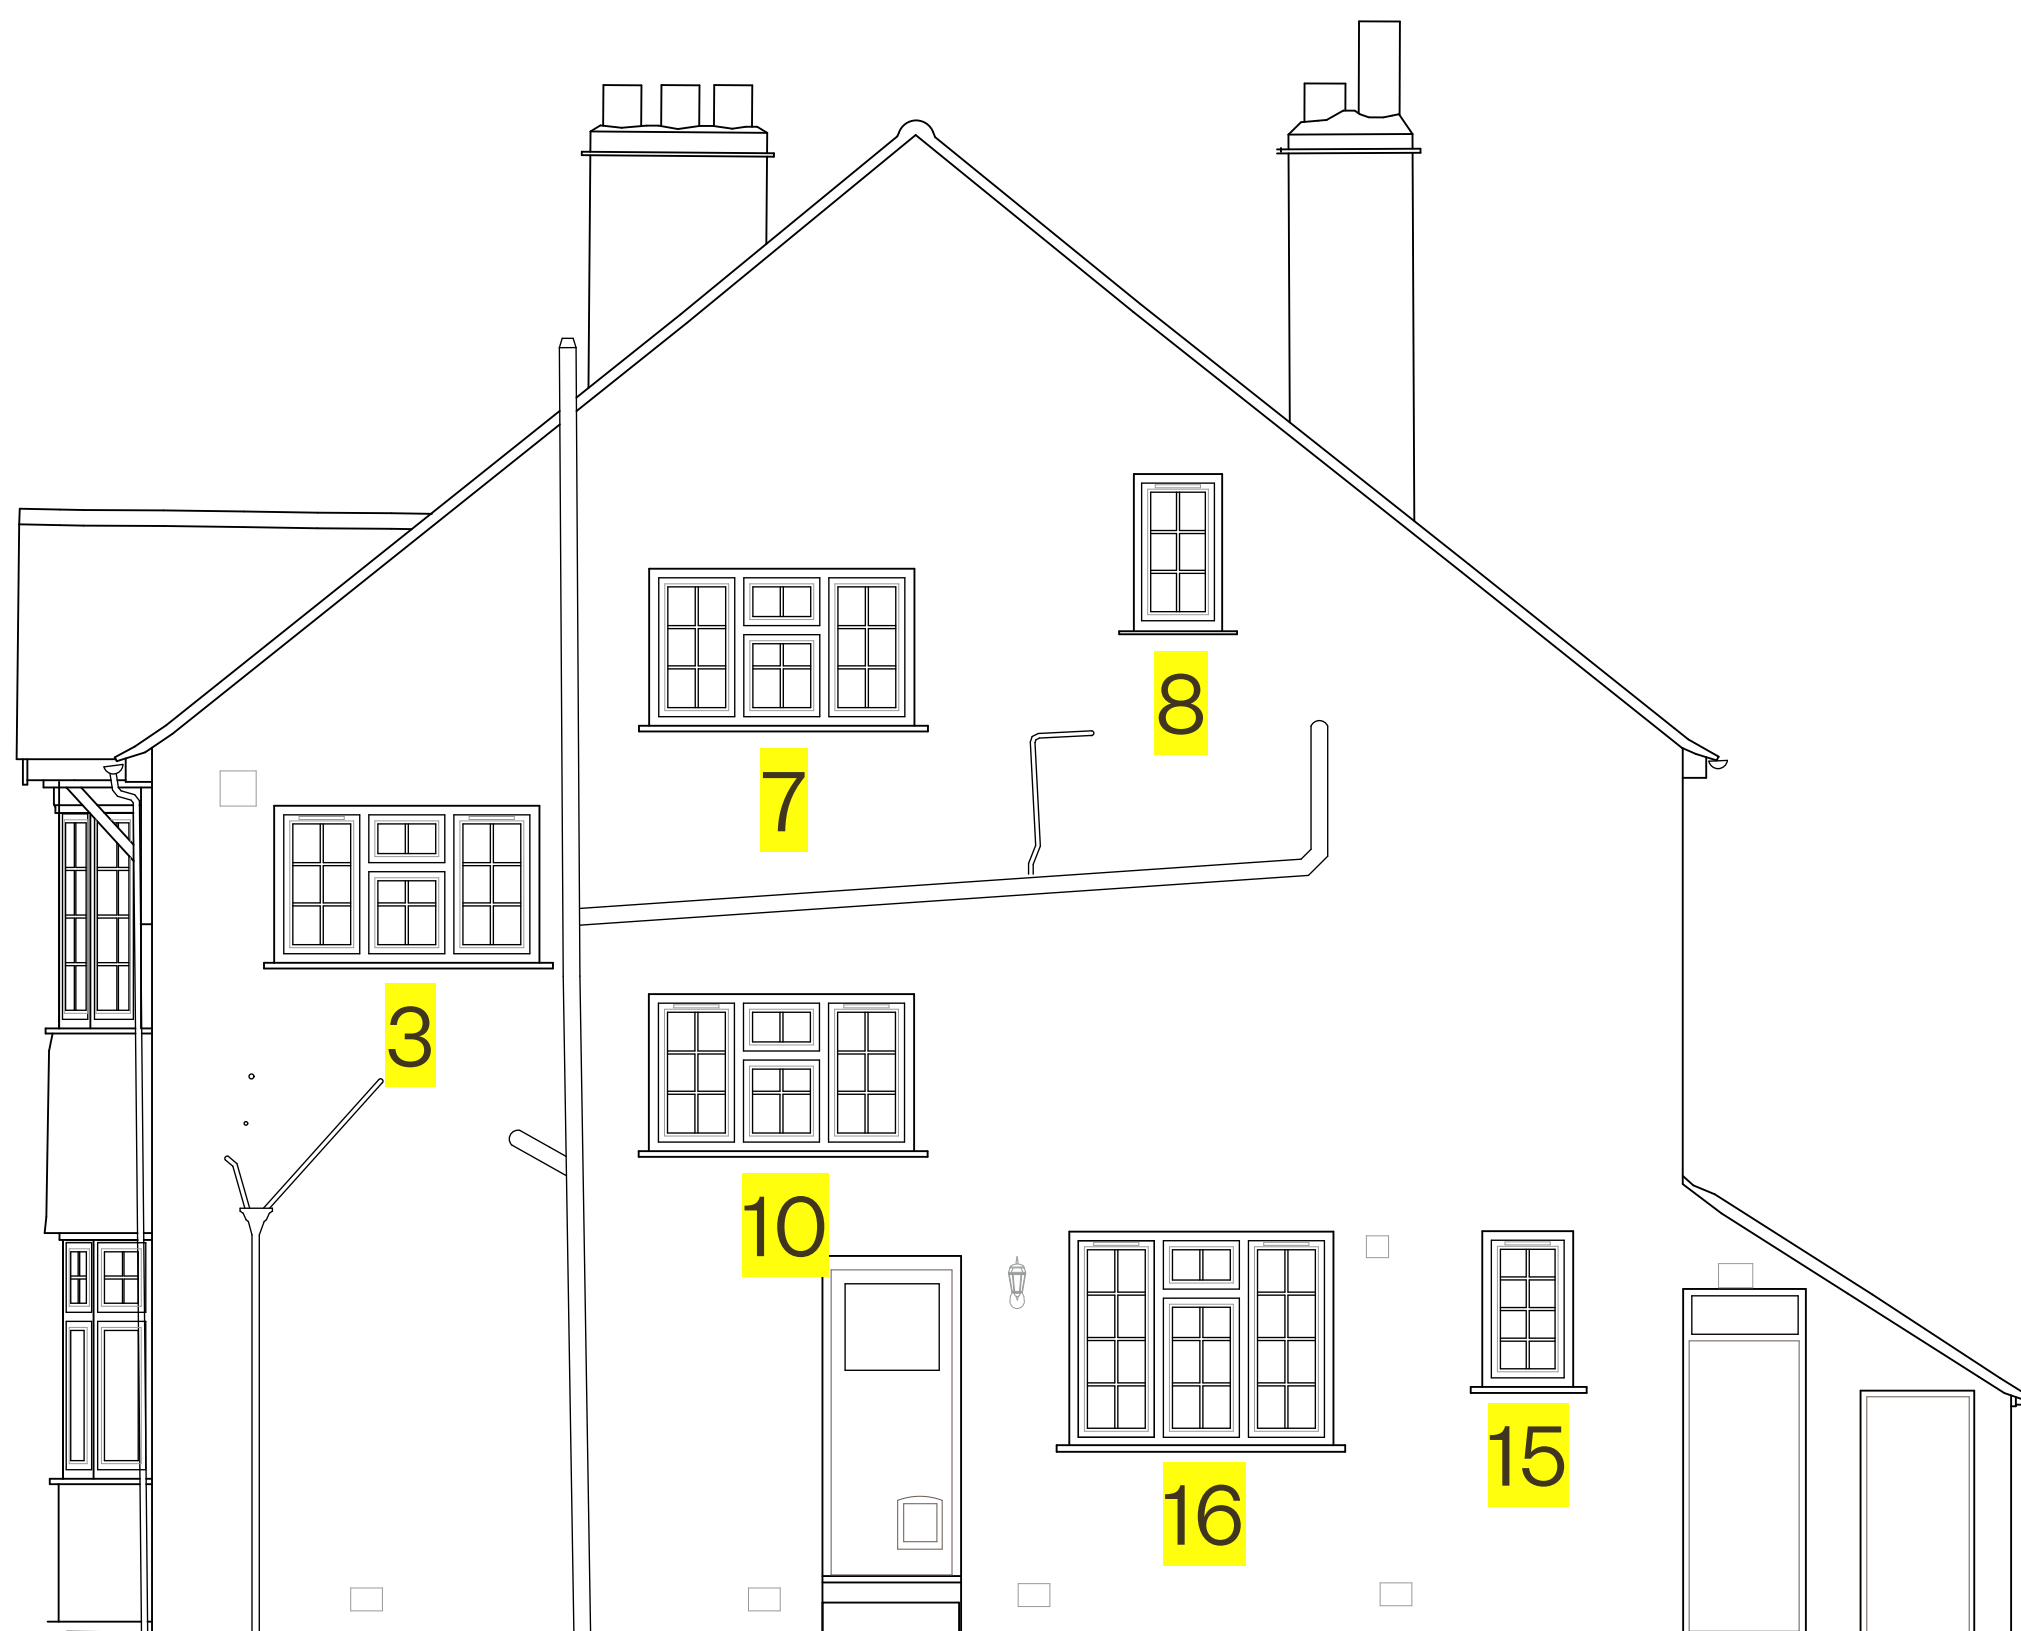

2 North Elevation
1:50




3 Rear Elevation
1:50

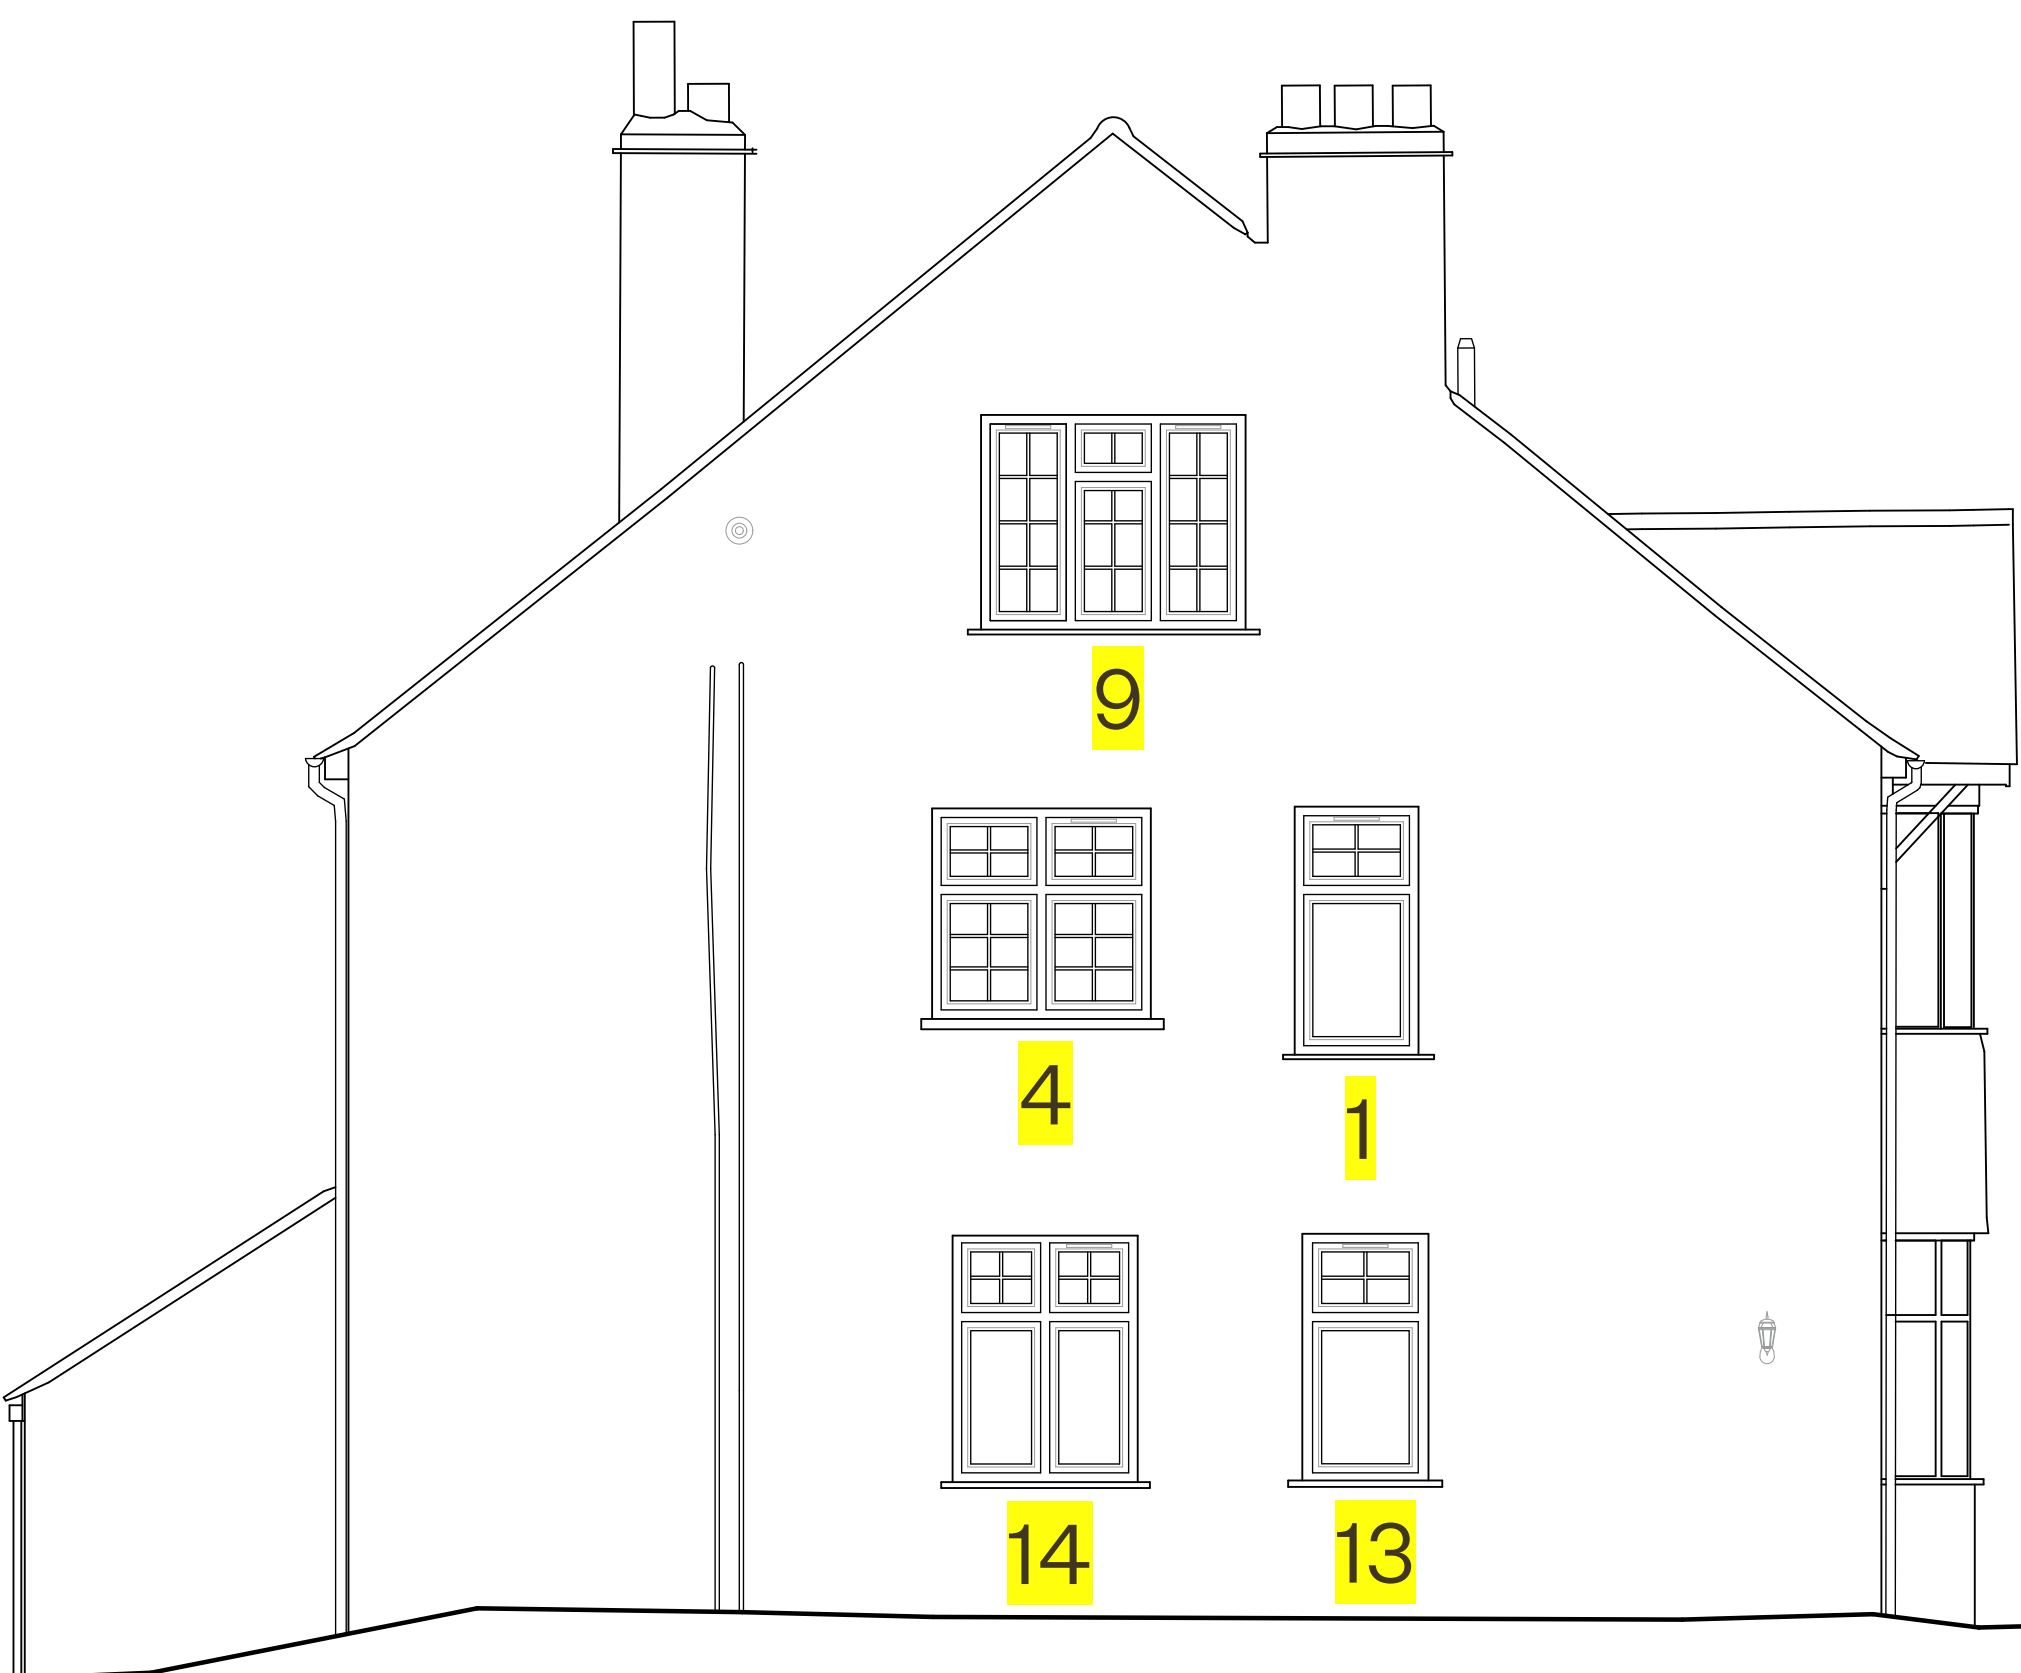

4 South Elevation
1:50

Legend - windows

1. Office Side
2. Office Front (bow window)
3. Bathroom Side
4. Primary Bed Side
5. Primary Bed Back
6. Nursery Back
7. Top Landing
8. Top Landing (bathroom side)
9. 2nd Floor Bedroom
10. First Floor Landing
11. Kitchen Back
12. Living Room (bow window)
13. Living Room Right
14. Living Room Left
15. Kitchen Side
16. Kitchen Side Left

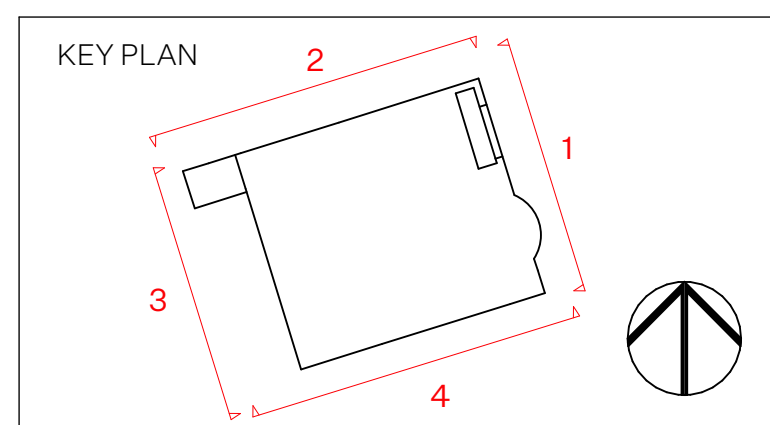

REV	DATE	REASON FOR ISSUE
00	14/04/2026	Planning