



LOCATION PLAN

NOTE:
Sections to illustrate spatial arrangement only, refer to details and specification for further information

NOTE: Footpath to be replaced as part of separate highways works (existing levels retained).

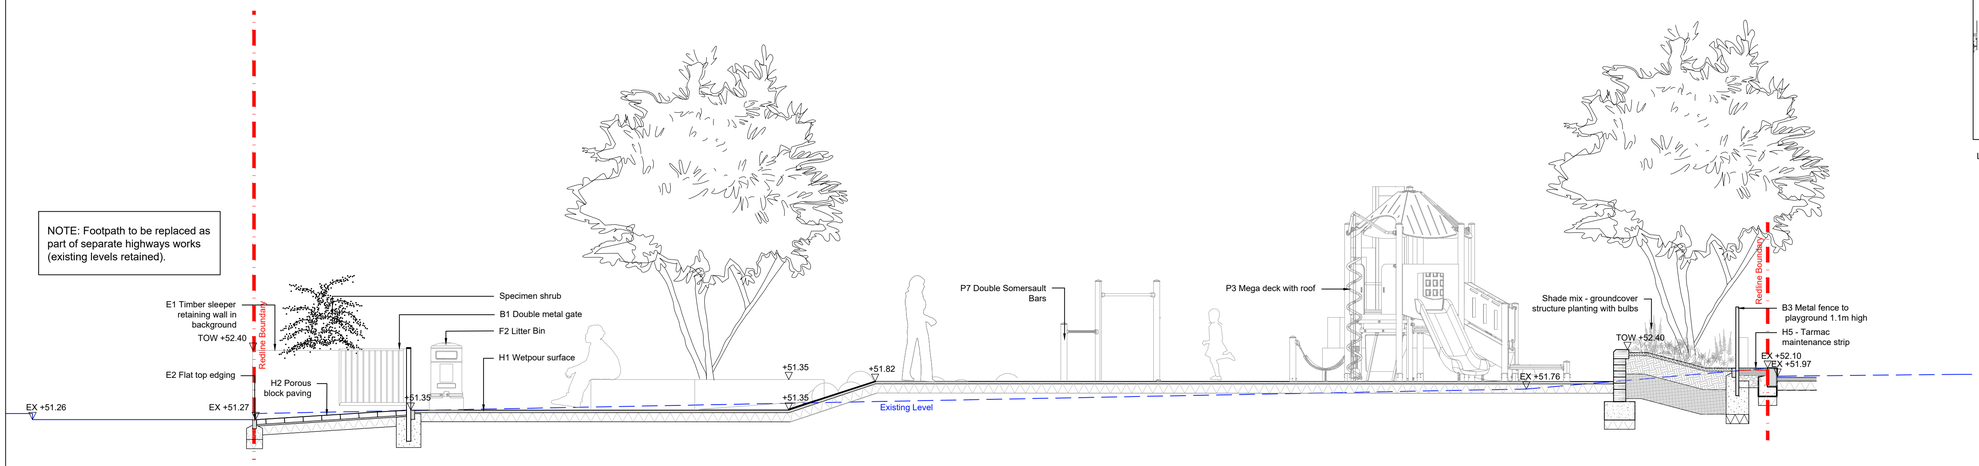


1 Section A-A
Scale 1:50

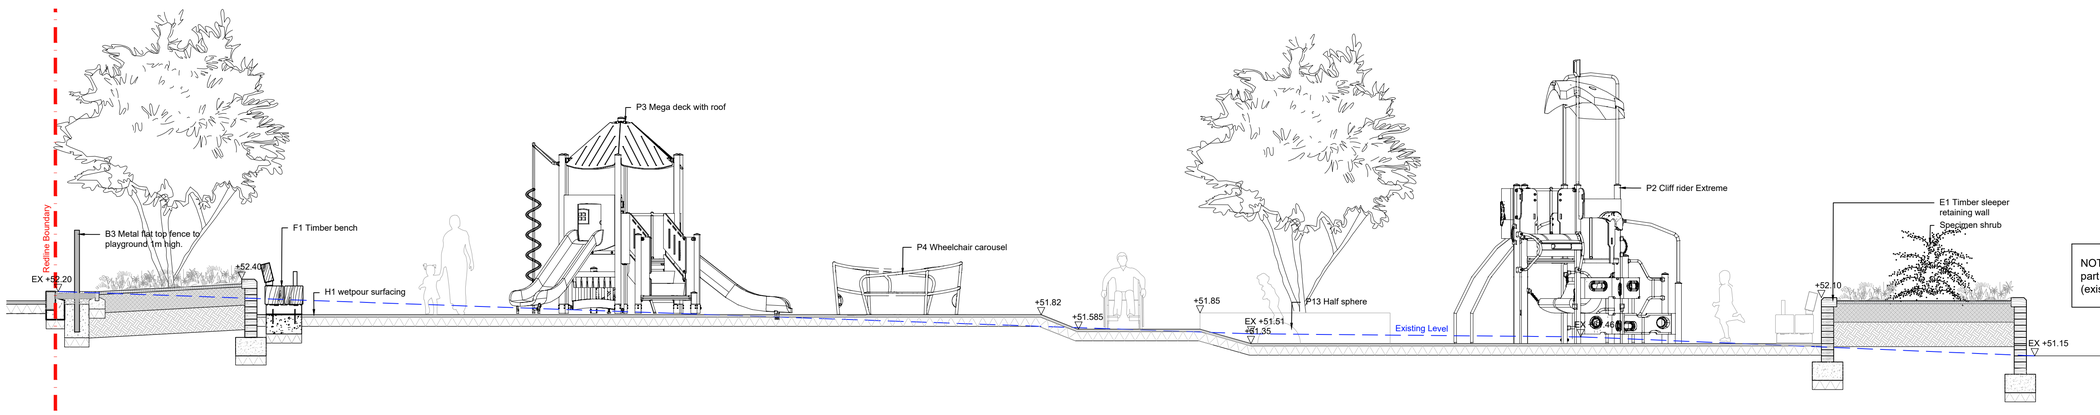

2 Section B-B
Scale 1:50

NOTE: Footpath to be replaced as part of separate highways works (existing levels retained).

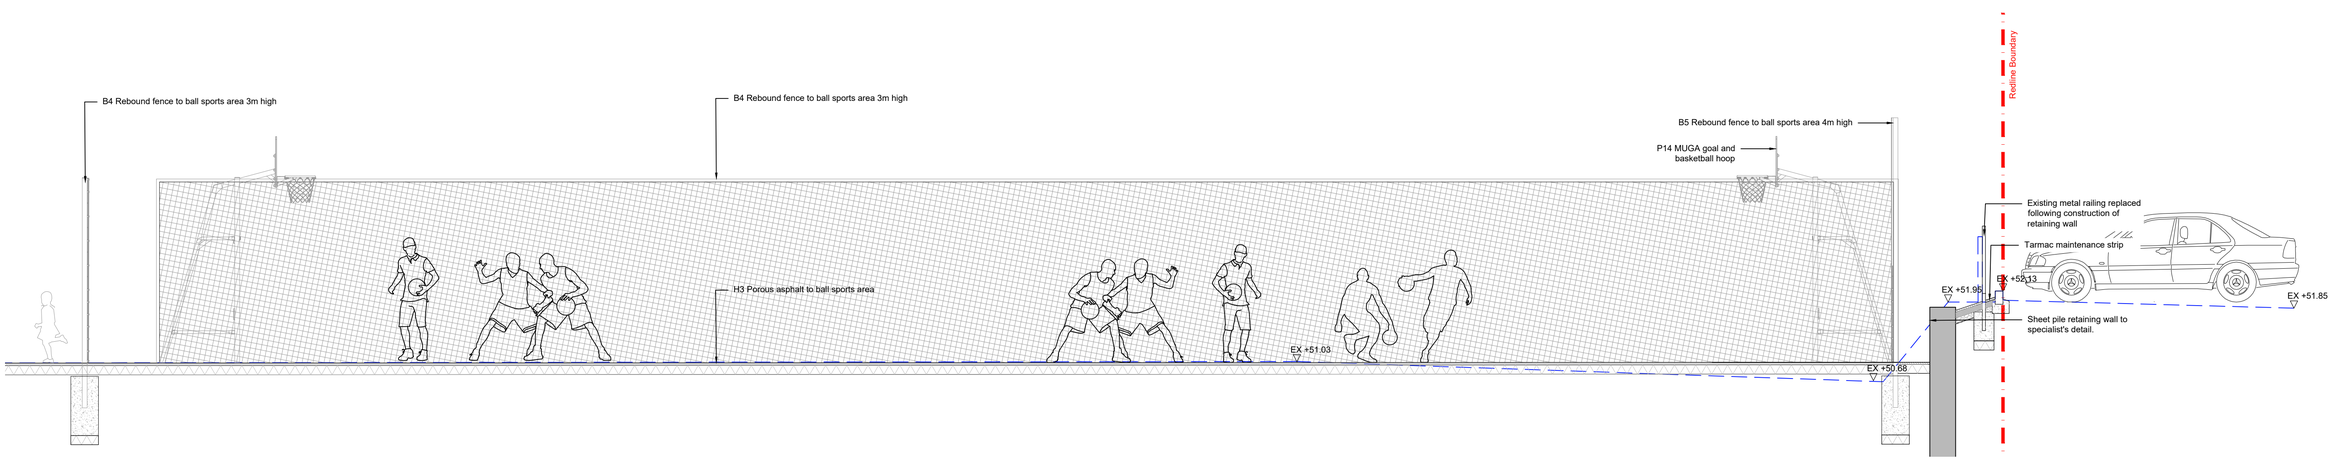

3 Section C-C
Scale 1:50

Rev	Date	Drawn	Description
A	12.09.24	ELI	Issued for information
B	08.10.24	ELI	For Planning
C	17.10.24	KRA	Note added
D	27.05.25	KRA	Redesign following public consultation. For planning.
E	13.06.25	ELI	Minor amendments following Streetscene review.
F	09.04.26	RBL	For discharge of planning conditions

Notes:
Do not scale from drawings unless by agreement with HTA. Use figured dimensions only. Check all dimensions on site prior to commencing the works. Drawing to be read in conjunction with other relevant consultant information.

This drawing is the copyright of HTA Design LLP and must not be copied or reproduced in part, or in whole, without the express permission of HTA Design LLP.
Drawing to be read in conjunction with specification.

Legend

Landscape Sections
drawing title

RBC-DPR_HTA-L_DR-0910
drawing number

F
revision

Reading Borough Council
Dee Park Open Space
client / project

1:50
scale @ A1

RBC-DPR
project number

ELI
originated by

FOR PLANNING
status

HTA Design LLP
www.hta.co.uk
London | Edinburgh | Manchester | Bristol