



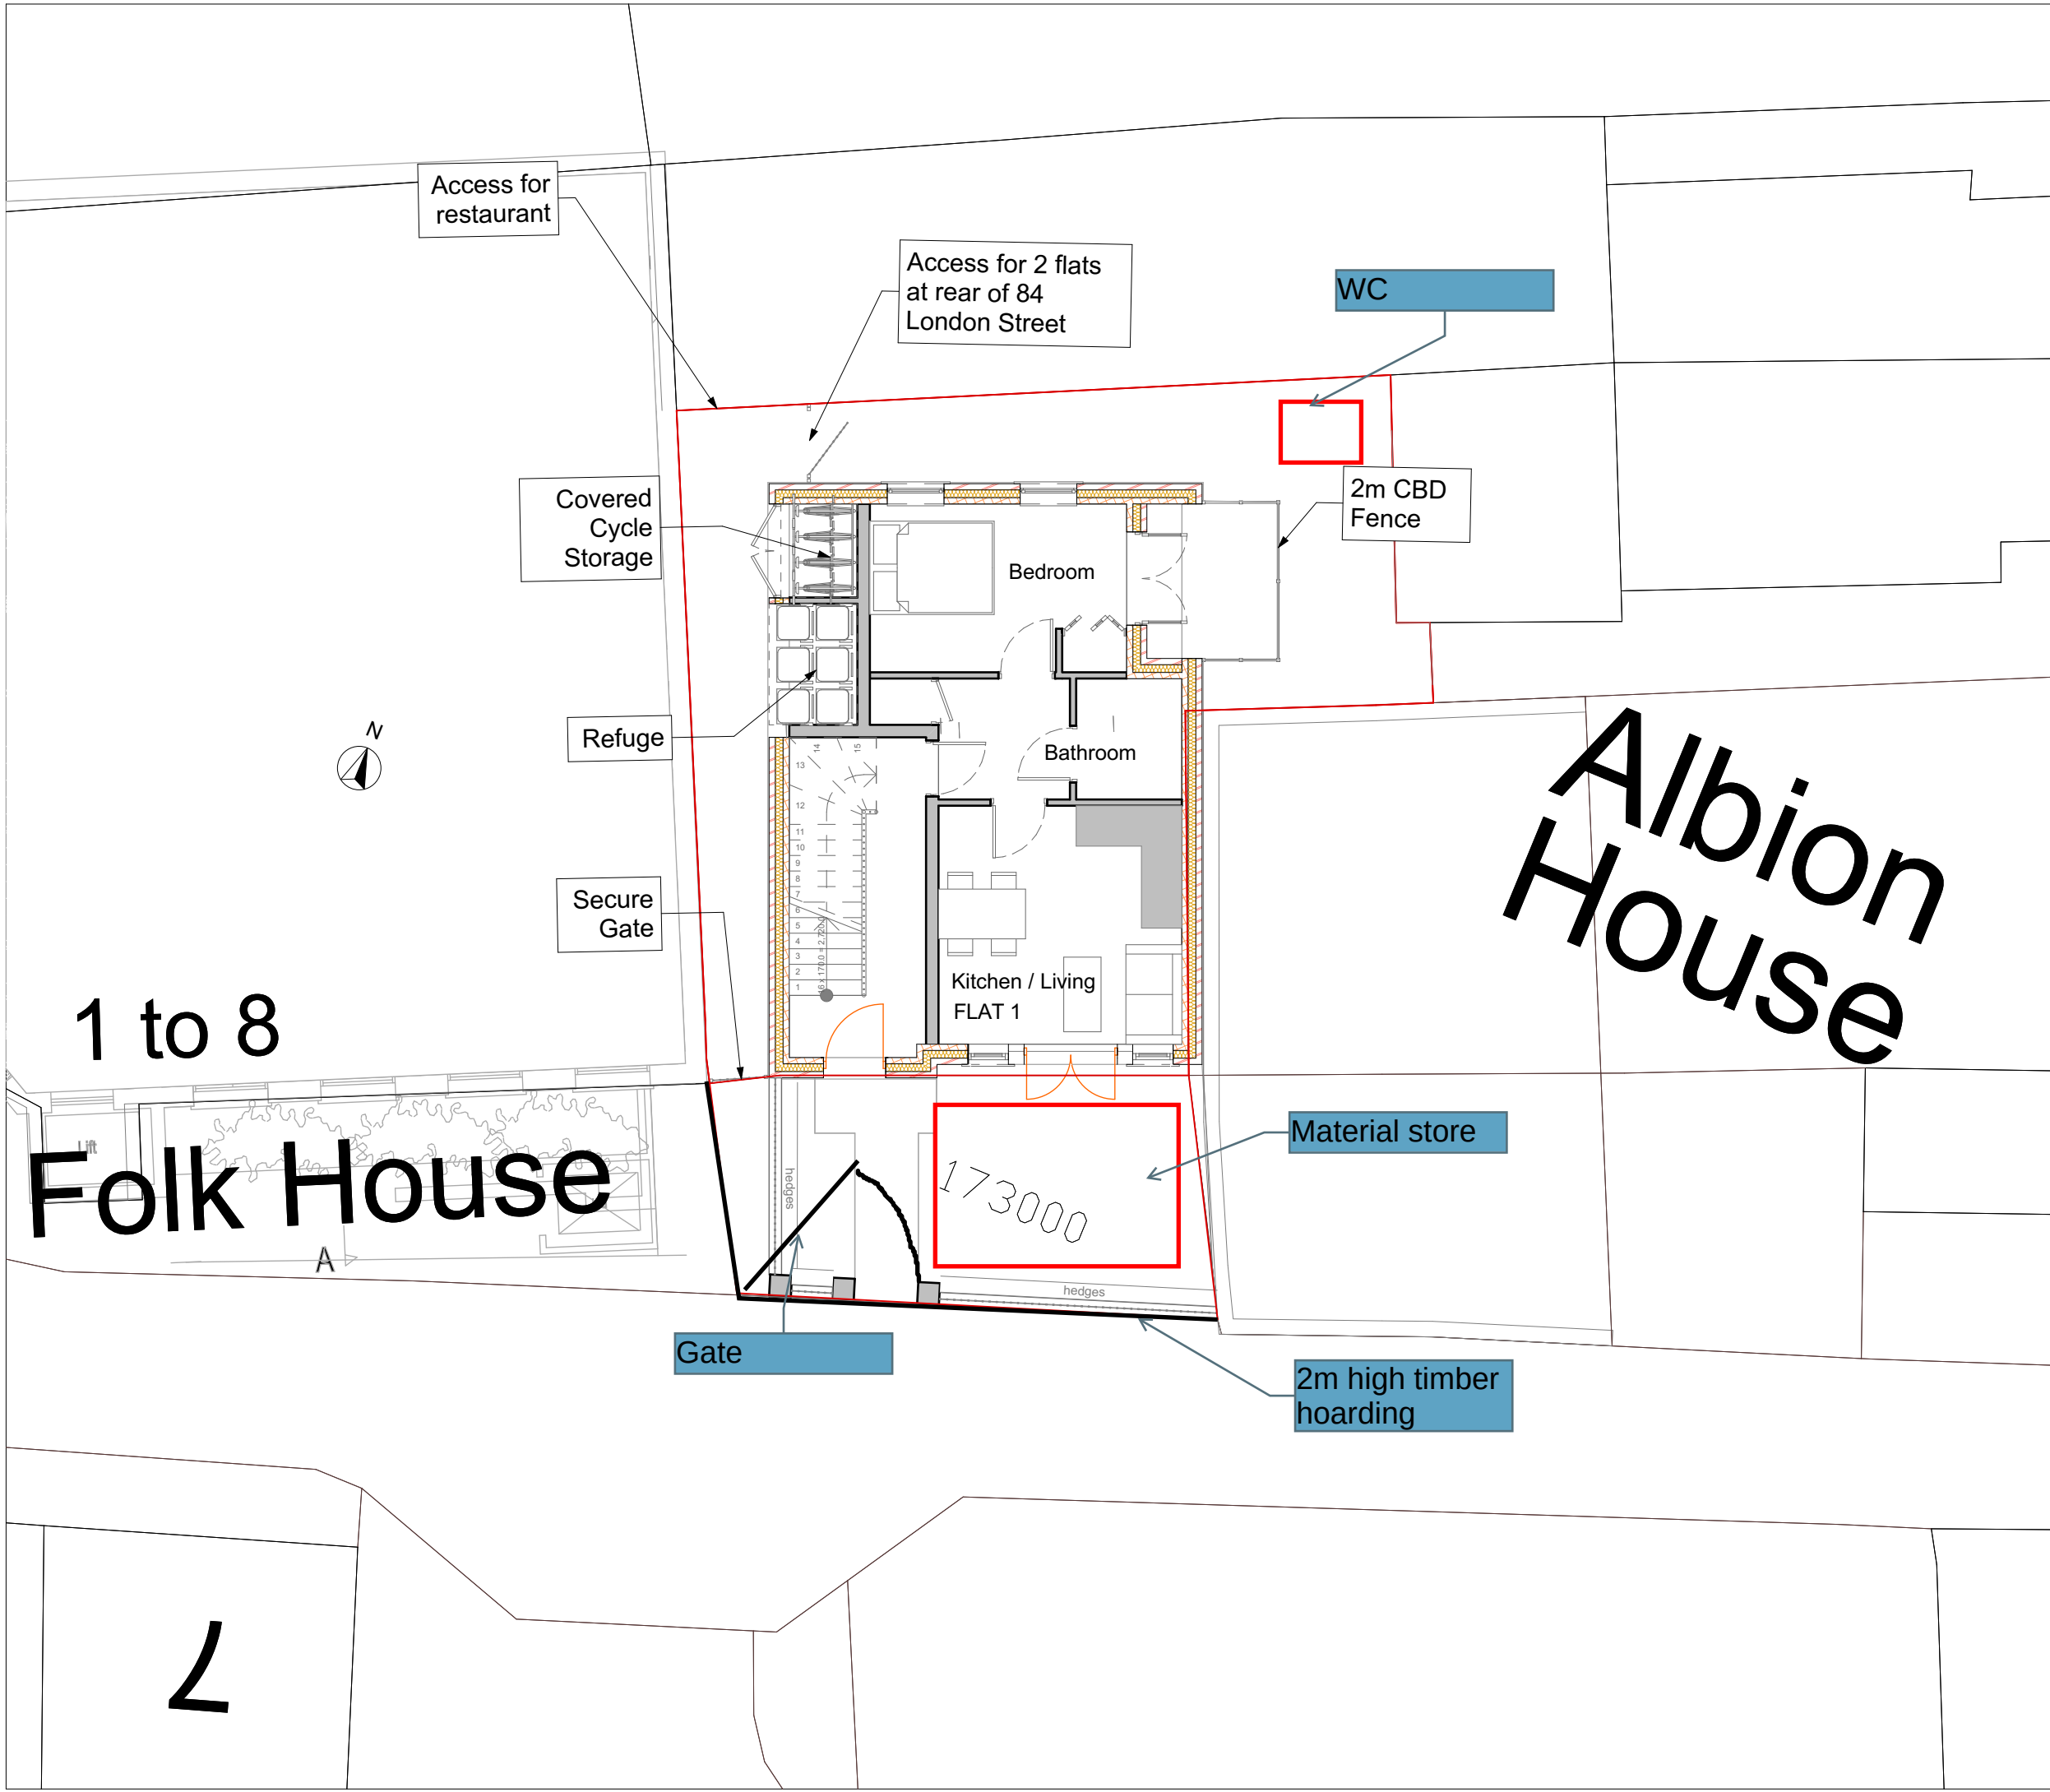

© This drawing remains the property of The Keen Partnership and shall not be copied without prior written consent.

All dimensions to be checked on site and any discrepancies to be reported before work commences.

Notes:

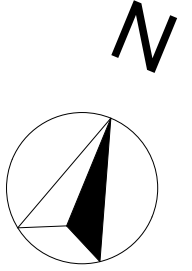

REV A - ^{1:100} Recessed Frontage Across All Floors. Fenestration Updated In-Line with Comments.

THE KEEN PARTNERSHIP
The Courtyard
Edinburgh Road
Reading RG30 2UA
Tel: 0118 9510 855
Fax: 0118 9510 866
chris@keenpartnership.co.uk
www.keenpartnership.co.uk



Client:
Mr. Abdul Naveed

Job Title:
84 London Street Reading RG1 4SJ

CMS Plan

Drawing Date: 25-06-18	Status: Planning	
Issue Date: 28/01/2022	Drawn By: M.W	Scale: 1:100@A3
Job No: 9053	Drawing No: PL-14	Rev: REV B