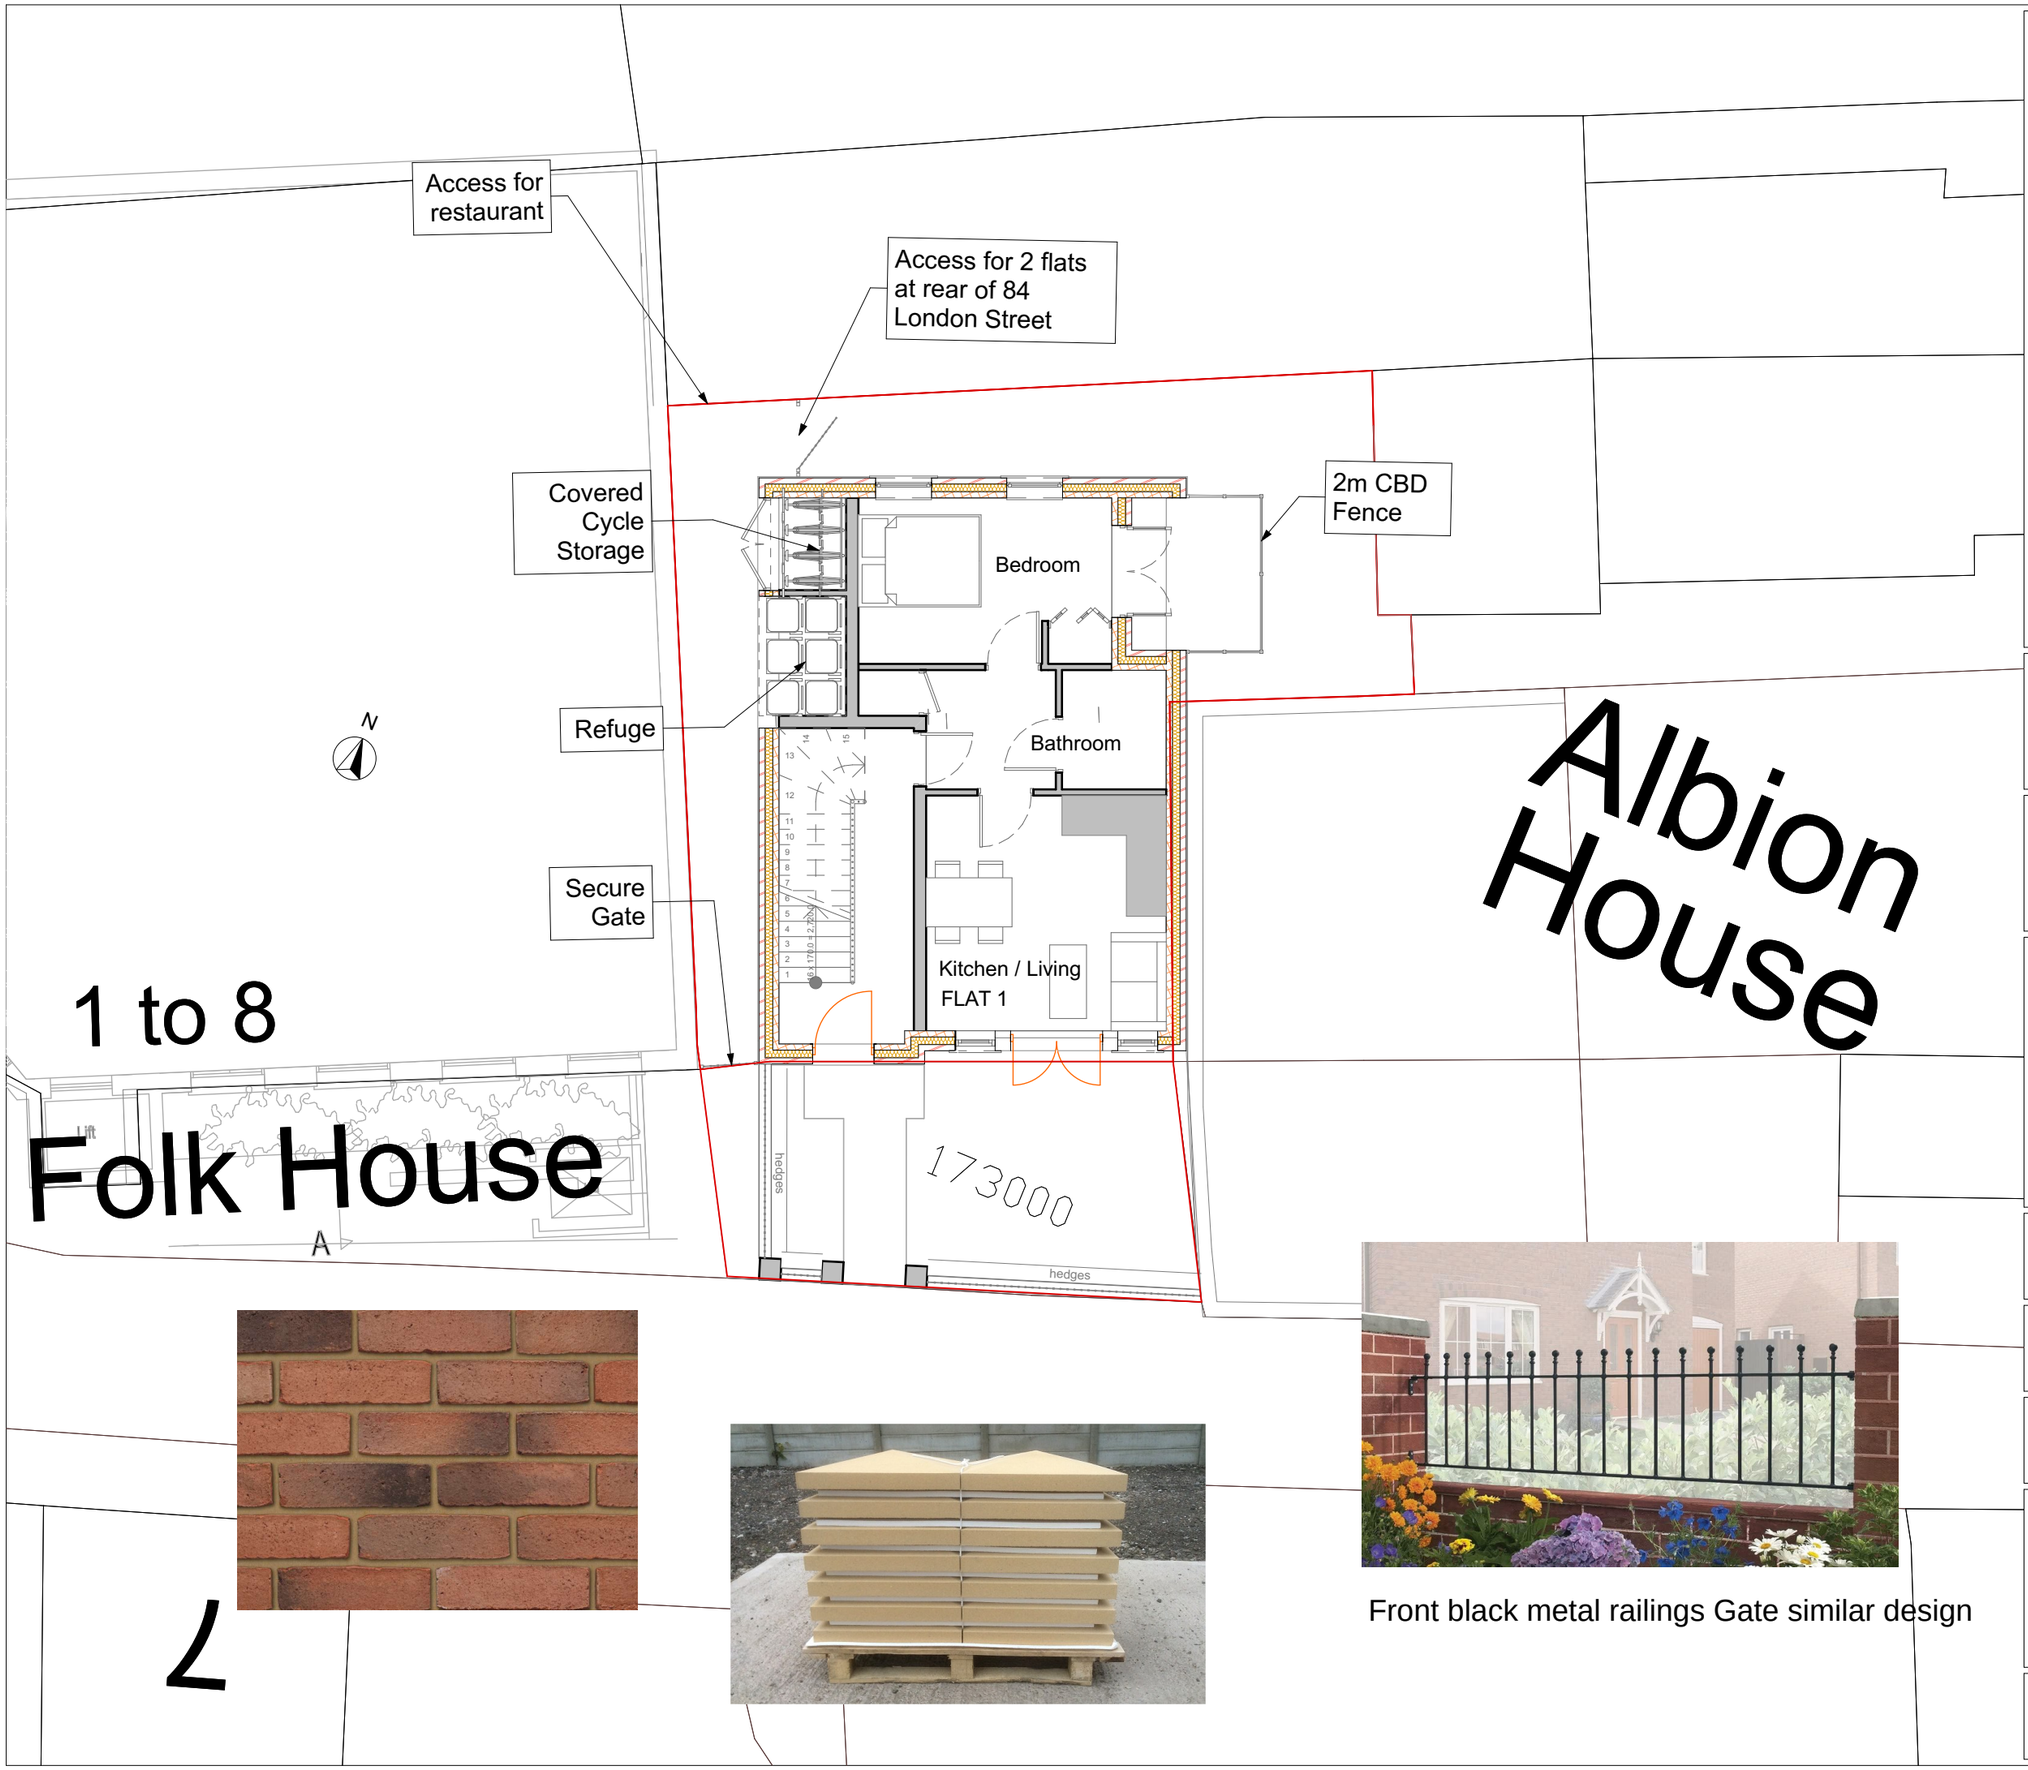

Front black metal railings Gate similar design

© This drawing remains the property of The Keen Partnership and shall not be copied without prior written consent.

All dimensions to be checked on site and any discrepancies to be reported before work commences.

Notes:

N

1:100

REV A - Recessed Frontage Across All Floors. Fenestration Updated In Line with Comments.

THE KEEN PARTNERSHIP
The Courtyard
Edinburgh Road
Reading RG30 2UA
Tel: 0118 9510 855
Fax: 0118 9510 866
chris@keenpartnership.co.uk
www.keenpartnership.co.uk

cabe chartered association of building engineers

RICS

Colegio de Arquitectos de Venezuela

Client:
Mr. Abdul Naveed

Job Title:
84 London Street Reading RG1 4SJ

Drawing Title:
Site Plan GF

Drawing Date:	Status:	
25-06-18	Planning	
Issue Date:	Drawn By:	Scale:
28/01/2022	M.W	1:100@A3

Job No:	Drawing No:	Rev:
9053	PL-14	REV B