


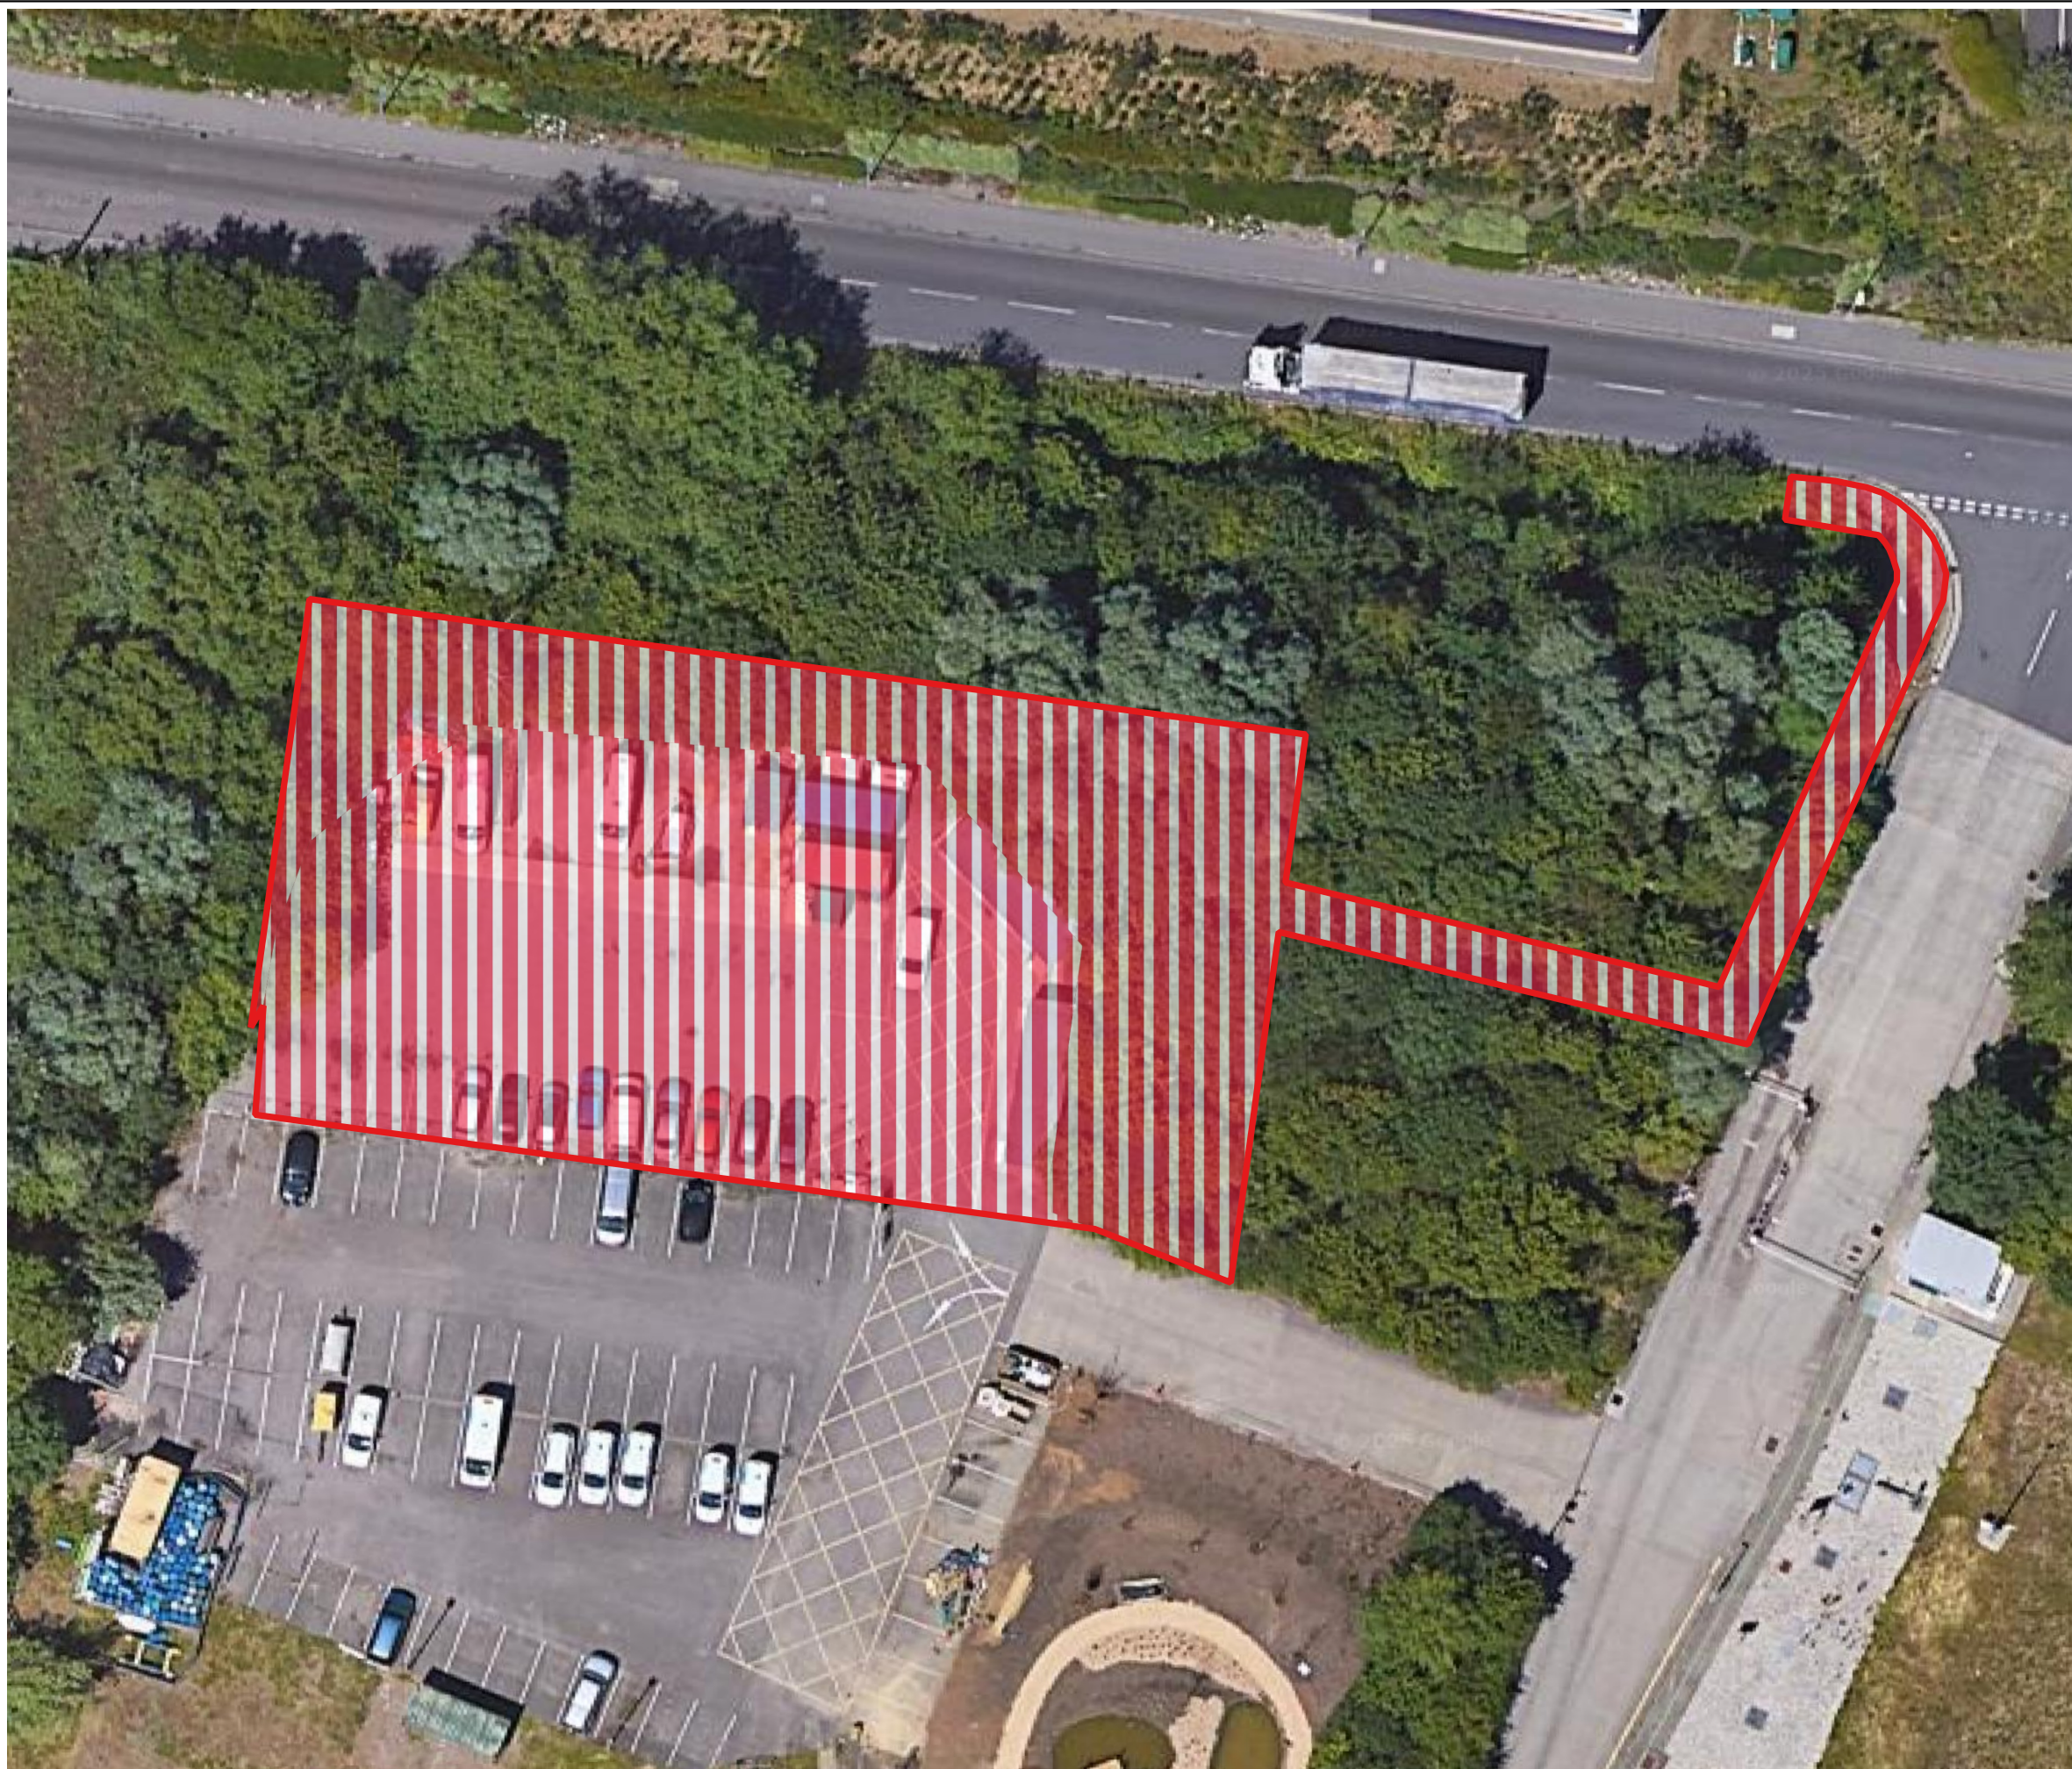

Key

-  Site boundary
-  Developed land; sealed surface

Drawing Status

DRAFT

Client

Barhale

Project

Reading STW Car Park

Title

Post-development Habitat Map

Scale 1:400

Drawn JC

Date 23/03/2026

Checked AS

Drawing No. 2

Rev 2

MAYDENCROFT[®]

Maydencroft Limited, Maydencroft Manor,
Gosmore, Hitchin, Hertfordshire, SG6 7QA

Office +44 (0) 1462 420 851
Email info@maydencroft.co.uk
Website www.maydencroft.co.uk