REV	COMMENTS	DATE

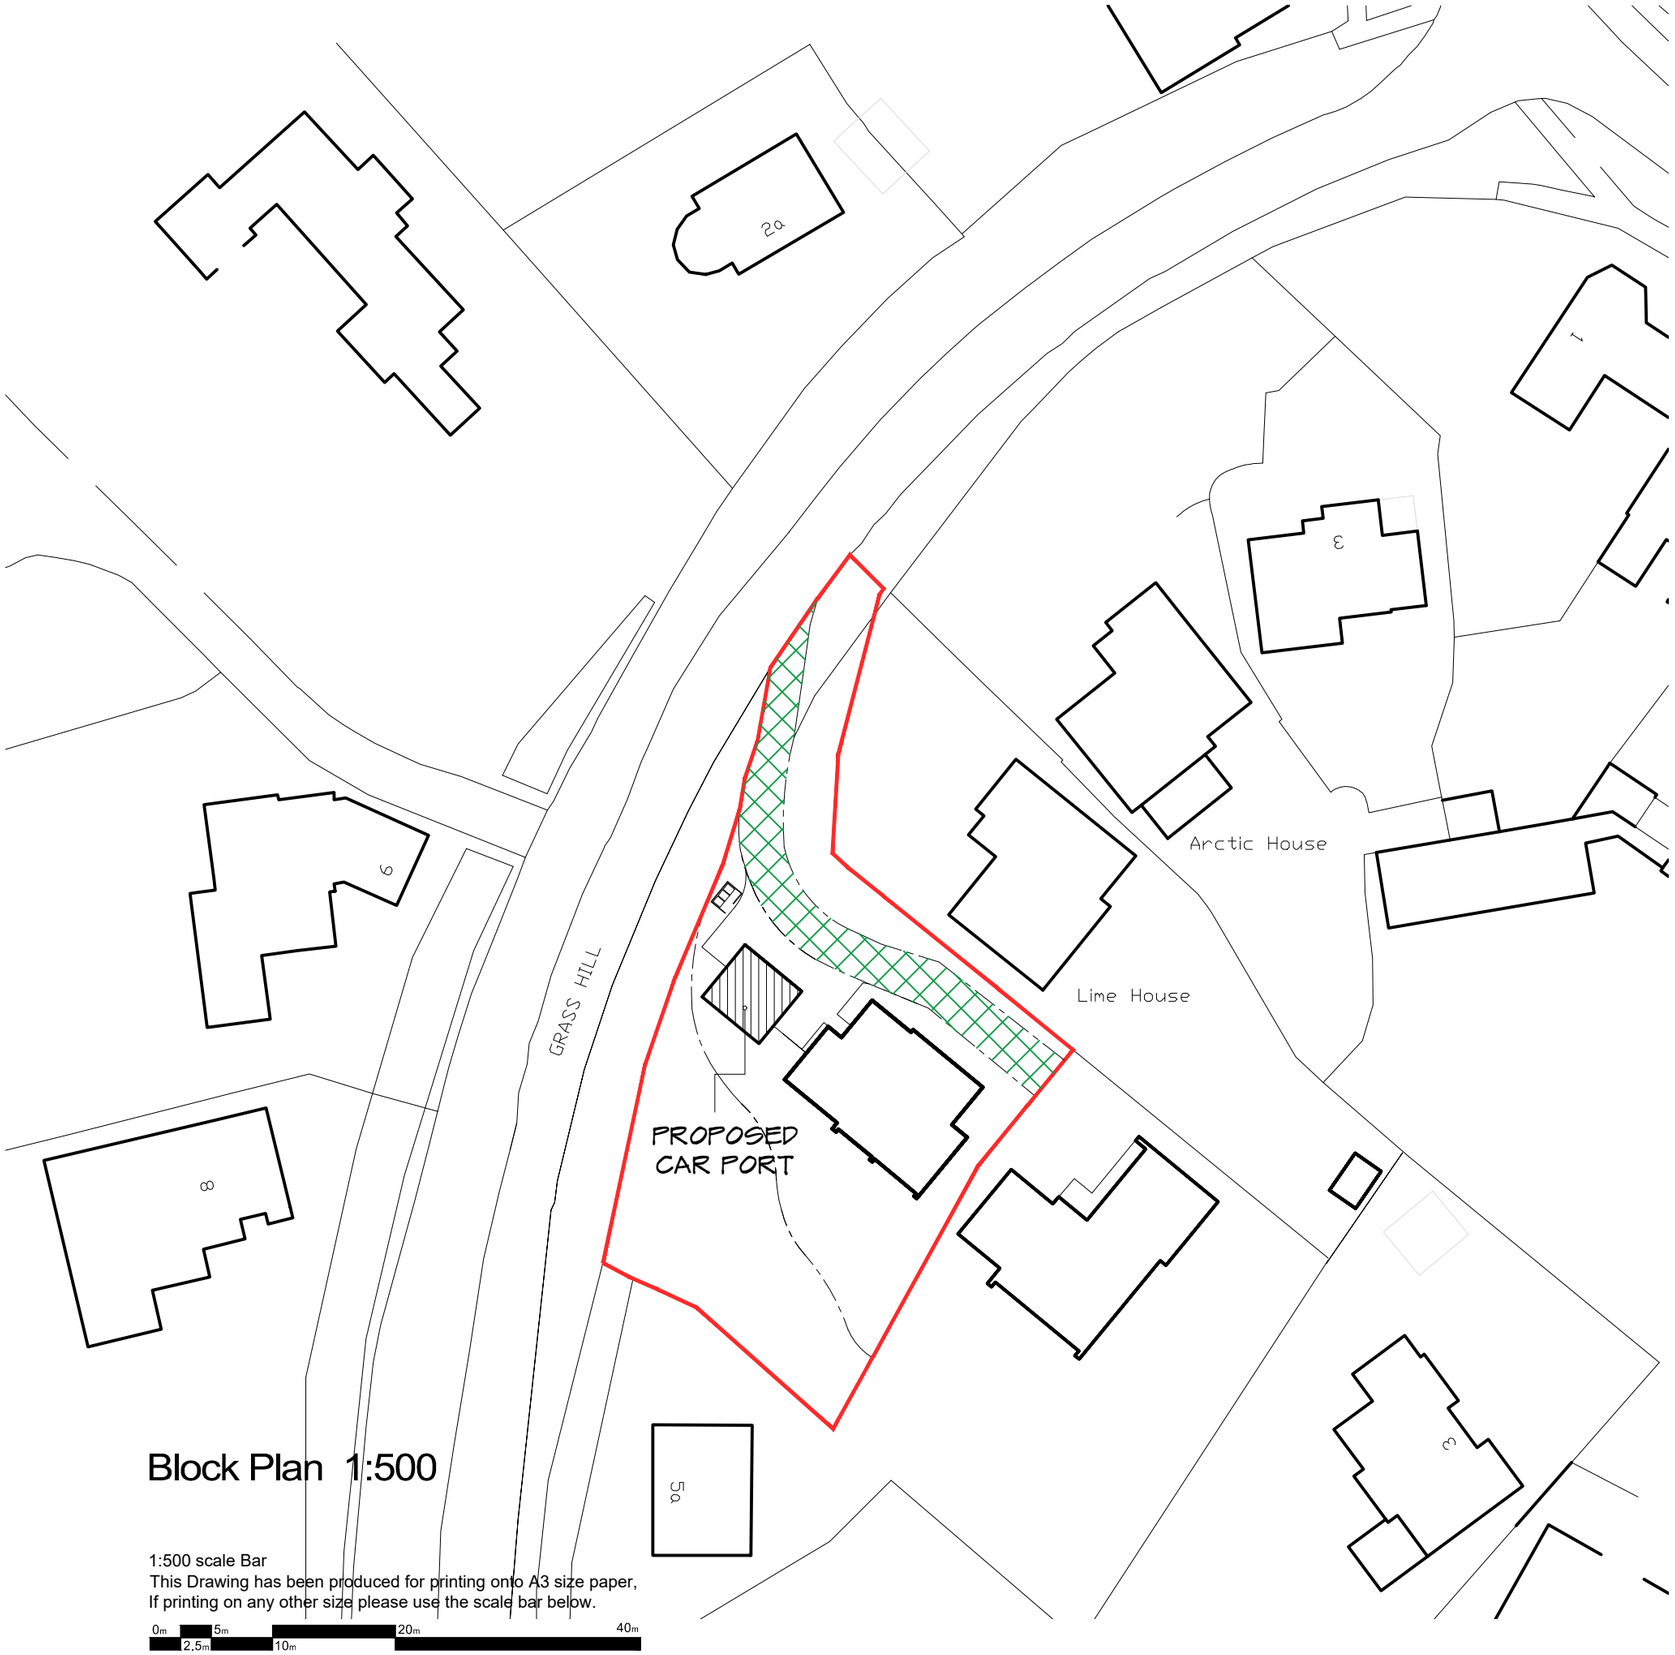

Block Plan 1:500

1:500 scale Bar
This Drawing has been produced for printing onto A3 size paper,
If printing on any other size please use the scale bar below.

0m 2.5m 5m 10m 20m 40m

Ordnance Survey (c) Crown Copyright 2025. All rights reserved. Licence number 100022432

SHARED ACCESS

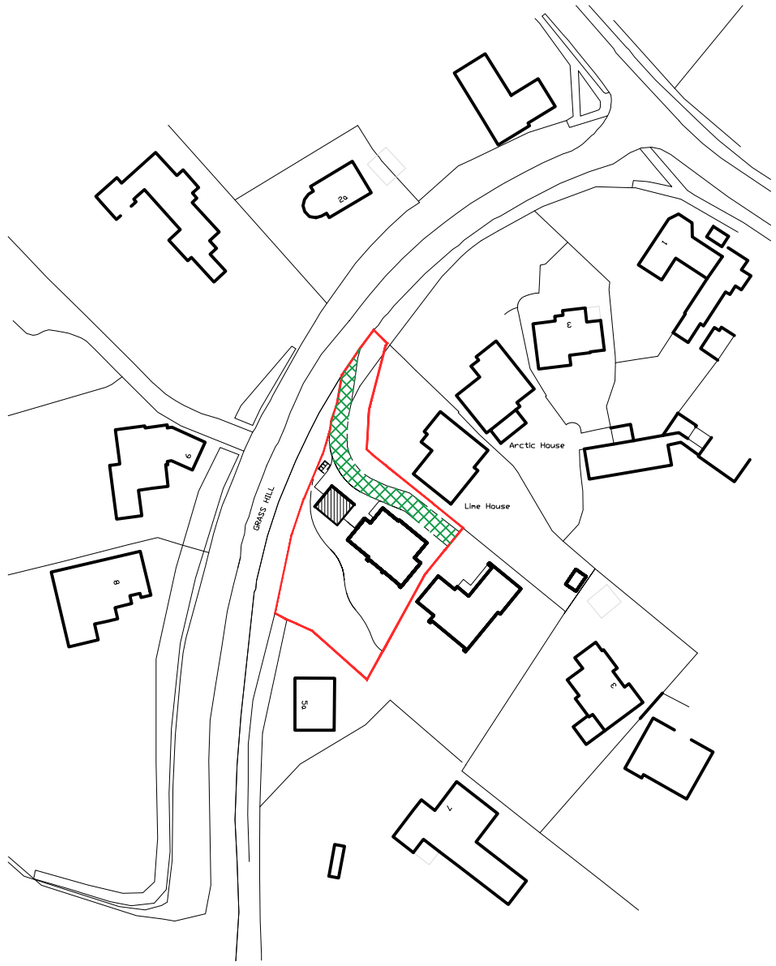

Location Plan 1:1250

1:1250 scale Bar
This Drawing has been produced for printing onto A3 size paper,
If printing on any other size please use the scale bar below.

0m 6.2m 12.5m 25m 50m 100m

SHAUN•TANNER
ARCHITECTURE & PLANNING
www.stlarchitecture.co.uk studio@stlarchitecture.co.uk 0118 989 0808

CLIENT Mr & Mrs S. Tanner and Mr P. Neville

PROJECT 5 Grass Hill, Caversham Heights, Reading, Berkshire, RG4 7TY.

DRAWING Block and Location Plan

STATUS planning DATE Jan 2026

SCALE 1:500/1250 @ A3 DRAWN DN CHECKED NO 3707/394 REV A

THIS DRAWING MUST NOT BE SCALED UNLESS ISSUED FOR PLANNING PURPOSES. ALL DIMENSIONS ARE TO BE VERIFIED PRIOR TO SETTING OUT, COMMENCING WORK, OR PRODUCTION OF FABRICATION DRAWINGS. REPORT ANY DISCREPANCIES TO THE SUPERVISING OFFICER IMMEDIATELY. ©